



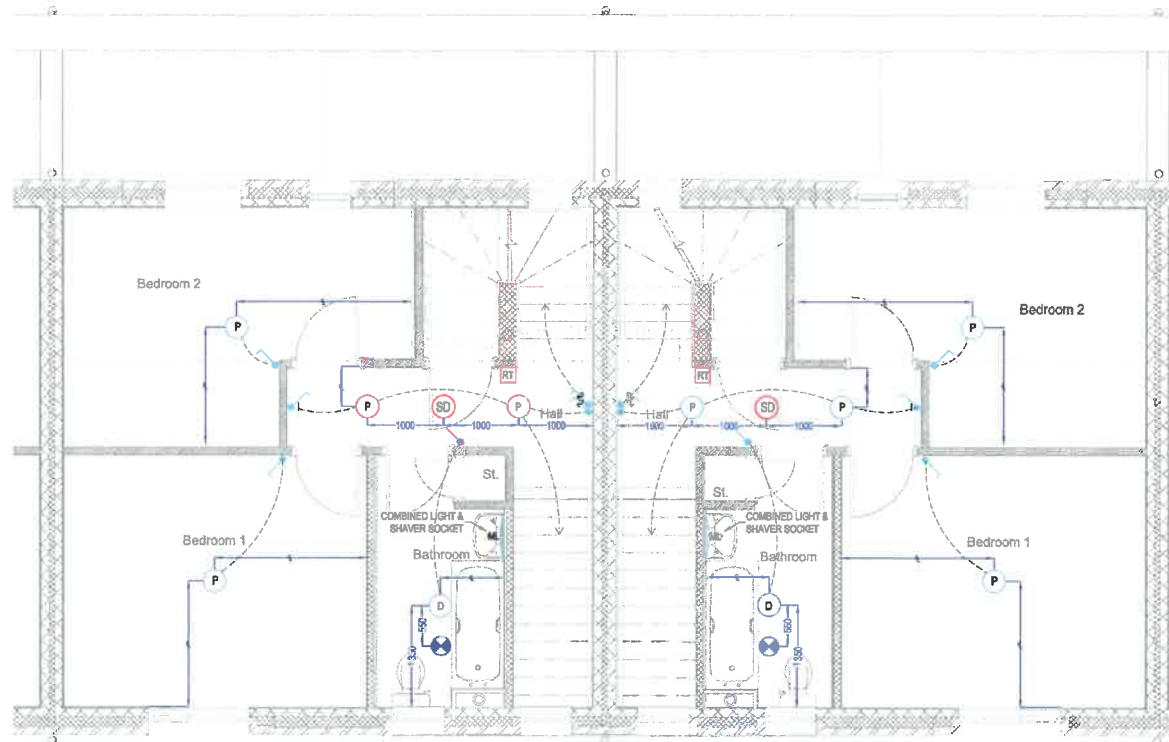

FIRST FLOOR

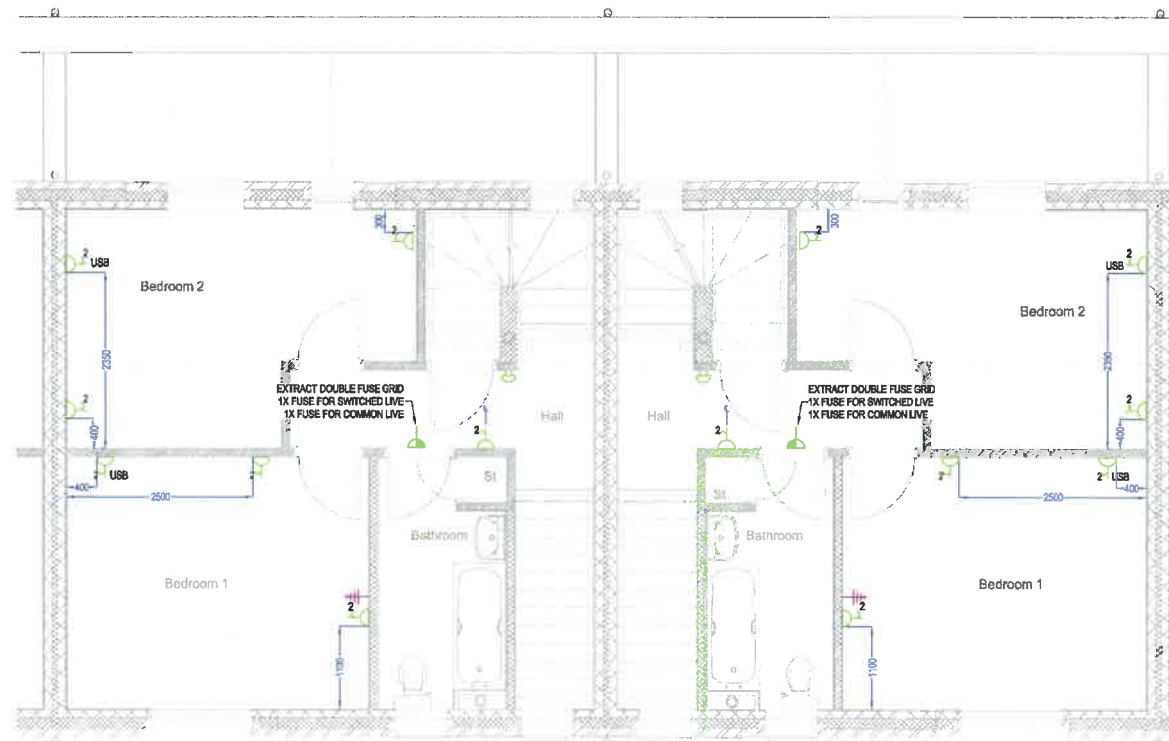

FIRST FLOOR

CONSUMER UNIT

NO.	NOTES	NO.	TYPE
80A / 30mA RCD SW			
1	32	✓	B
2	32	✓	B
3	6	✓	B
4			
5			
100A DP MAIN SWITCH			
6			
7			
8	6	✓	B
9	6	✓	B
10	32	✓	B
80A / 30mA RCD SW			

ANNOTATIONS


- LL DENOTES LOW LEVEL
- HL DENOTES HIGH LEVEL
- HB DENOTES HOB
- SL DENOTES STAIR LIFT
- CC DENOTES COOKER CONNECTION
- CH DENOTES COOKER HOOD
- BA DENOTES BURGLAR ALARM
- BO DENOTES BOILER
- EF DENOTES ELECTRIC FIRE
- TV DENOTES TV AMPLIFIER
- WM DENOTES WASHING MACHINE
- FF DENOTES FRIDGE FREEZER
- TD DENOTES TUMBLE DRYER
- DW DENOTES DISHWASHER

MOUNTING HEIGHTS


- CONSUMER UNITS (SWITCHES) 1400mm A.F.F.L
- 13A SOCKET OUTLETS 450mm A.F.F.L
- TV AERIAL OUTLETS 450mm A.F.F.L
- BT OUTLETS 450mm A.F.F.L
- LIGHT SWITCHES 1125mm A.F.F.L
- THERMOSTATS 1125mm A.F.F.L
- KITCHEN ACCESSORIES 1200mm A.F.F.L
- SHOWER SOCKET 1200mm A.F.F.L

GENERAL LEGEND

SYMBOL	DESCRIPTION	MANUFACTURER / CODE	QTY PER UNIT	OFF. / ELEC.
	CONSUMER UNIT	DETA BV2334	1	
P	8 INCH PENDANT CW LOW ENERGY LAMP	DETA V1276	5	
D	DRUM LIGHT FITTING	DETA L1021WH	1	
PEC	EXTERNAL LIGHT CW PEC	LUCECO LBM200BFS40	1	
	MIRROR LIGHT	TBC	1	
	1G 1W LIGHT SWITCH	DETA S1202	3	
	2G 2W LIGHT SWITCH	DETA S1204	1	
	3G 2W LIGHT SWITCH	DETA S1205	1	
	INTERMEDIATE SWITCH	DETA S1346	1	
	DUAL SWITCHED SOCKET MOUNTED AT LOW LEVEL	DETA S1208SDP DETA S1208 (SMB)	8	
	UN-SWITCHED FUSED SPUR CONNECTION	DETA S1360	2	
M	MASTER BT SOCKET	DETA S1362	1	
	SINGLE COAX SOCKET	DETA S1288	1	
	THERMOSTAT	BY OTHERS	0	
	DOOR BELL / CHIME	DETA C3504	1	
SD	MAINS SMOKE DETECTOR	AICO E3016 AICO E3000MRF (SMARTLINK)	1	
RT	REMOTE FIRE ALARM TEST	AICO E450	1	
	EXTRACT FAN CEILING MOUNTED	GREENWOOD AIRVAC CVD20P	1	
EV	ELECTRIC VEHICLE CHARGER	ROLEC EVMF2010	1	

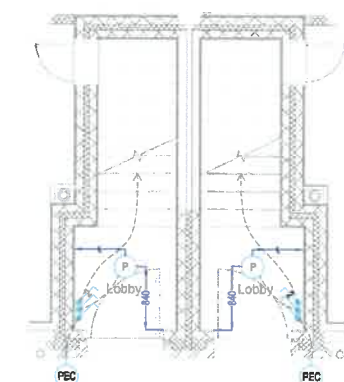

GROUND FLOOR

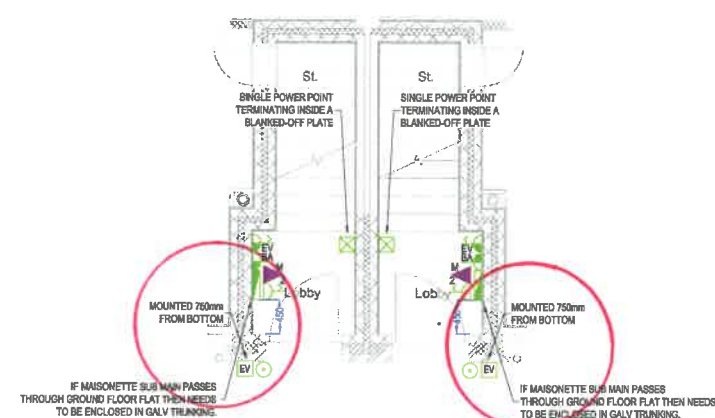

EV CHARGING POINTS

PRELIMINARY

MOUNTING HEIGHTS (AS STATED IN ELECTRICAL SPECIFICATION)			
P2	25/10/21	EV CHARGERS ADDED	
P1	22/10/21	PRELIMINARY ISSUE	
REV:	DATE:	DESCRIPTION:	
 ARC HOUSE, 1 BERRARD STREET, STALYBRIDGE, B915 1JY T: 0161 303 0000 F: 0161 303 0004			
ARCHITECT Bowker Sadler Architects Haltwhistle House, Haltwhistle, Ramsey Stockport, Cheshire SK6 2DY		CLIENT PLP Construction Limited 30 Rochdale Lane Heywood OL10 1PF	
PROJECT DOB BROOK CLOSE, FAIRSWORTH			
DESCRIPTION ELECTRICAL INSTALLATION BLOCK 3 - MAISONETTES 1 OF 2 PLOTS 7-8, 11-12, 15-16 & 19-20			
Scale: 1:50 @ A1 Drawn By: BB Date: OCT 2021			REV P2 Drawing Number: 6418 04