
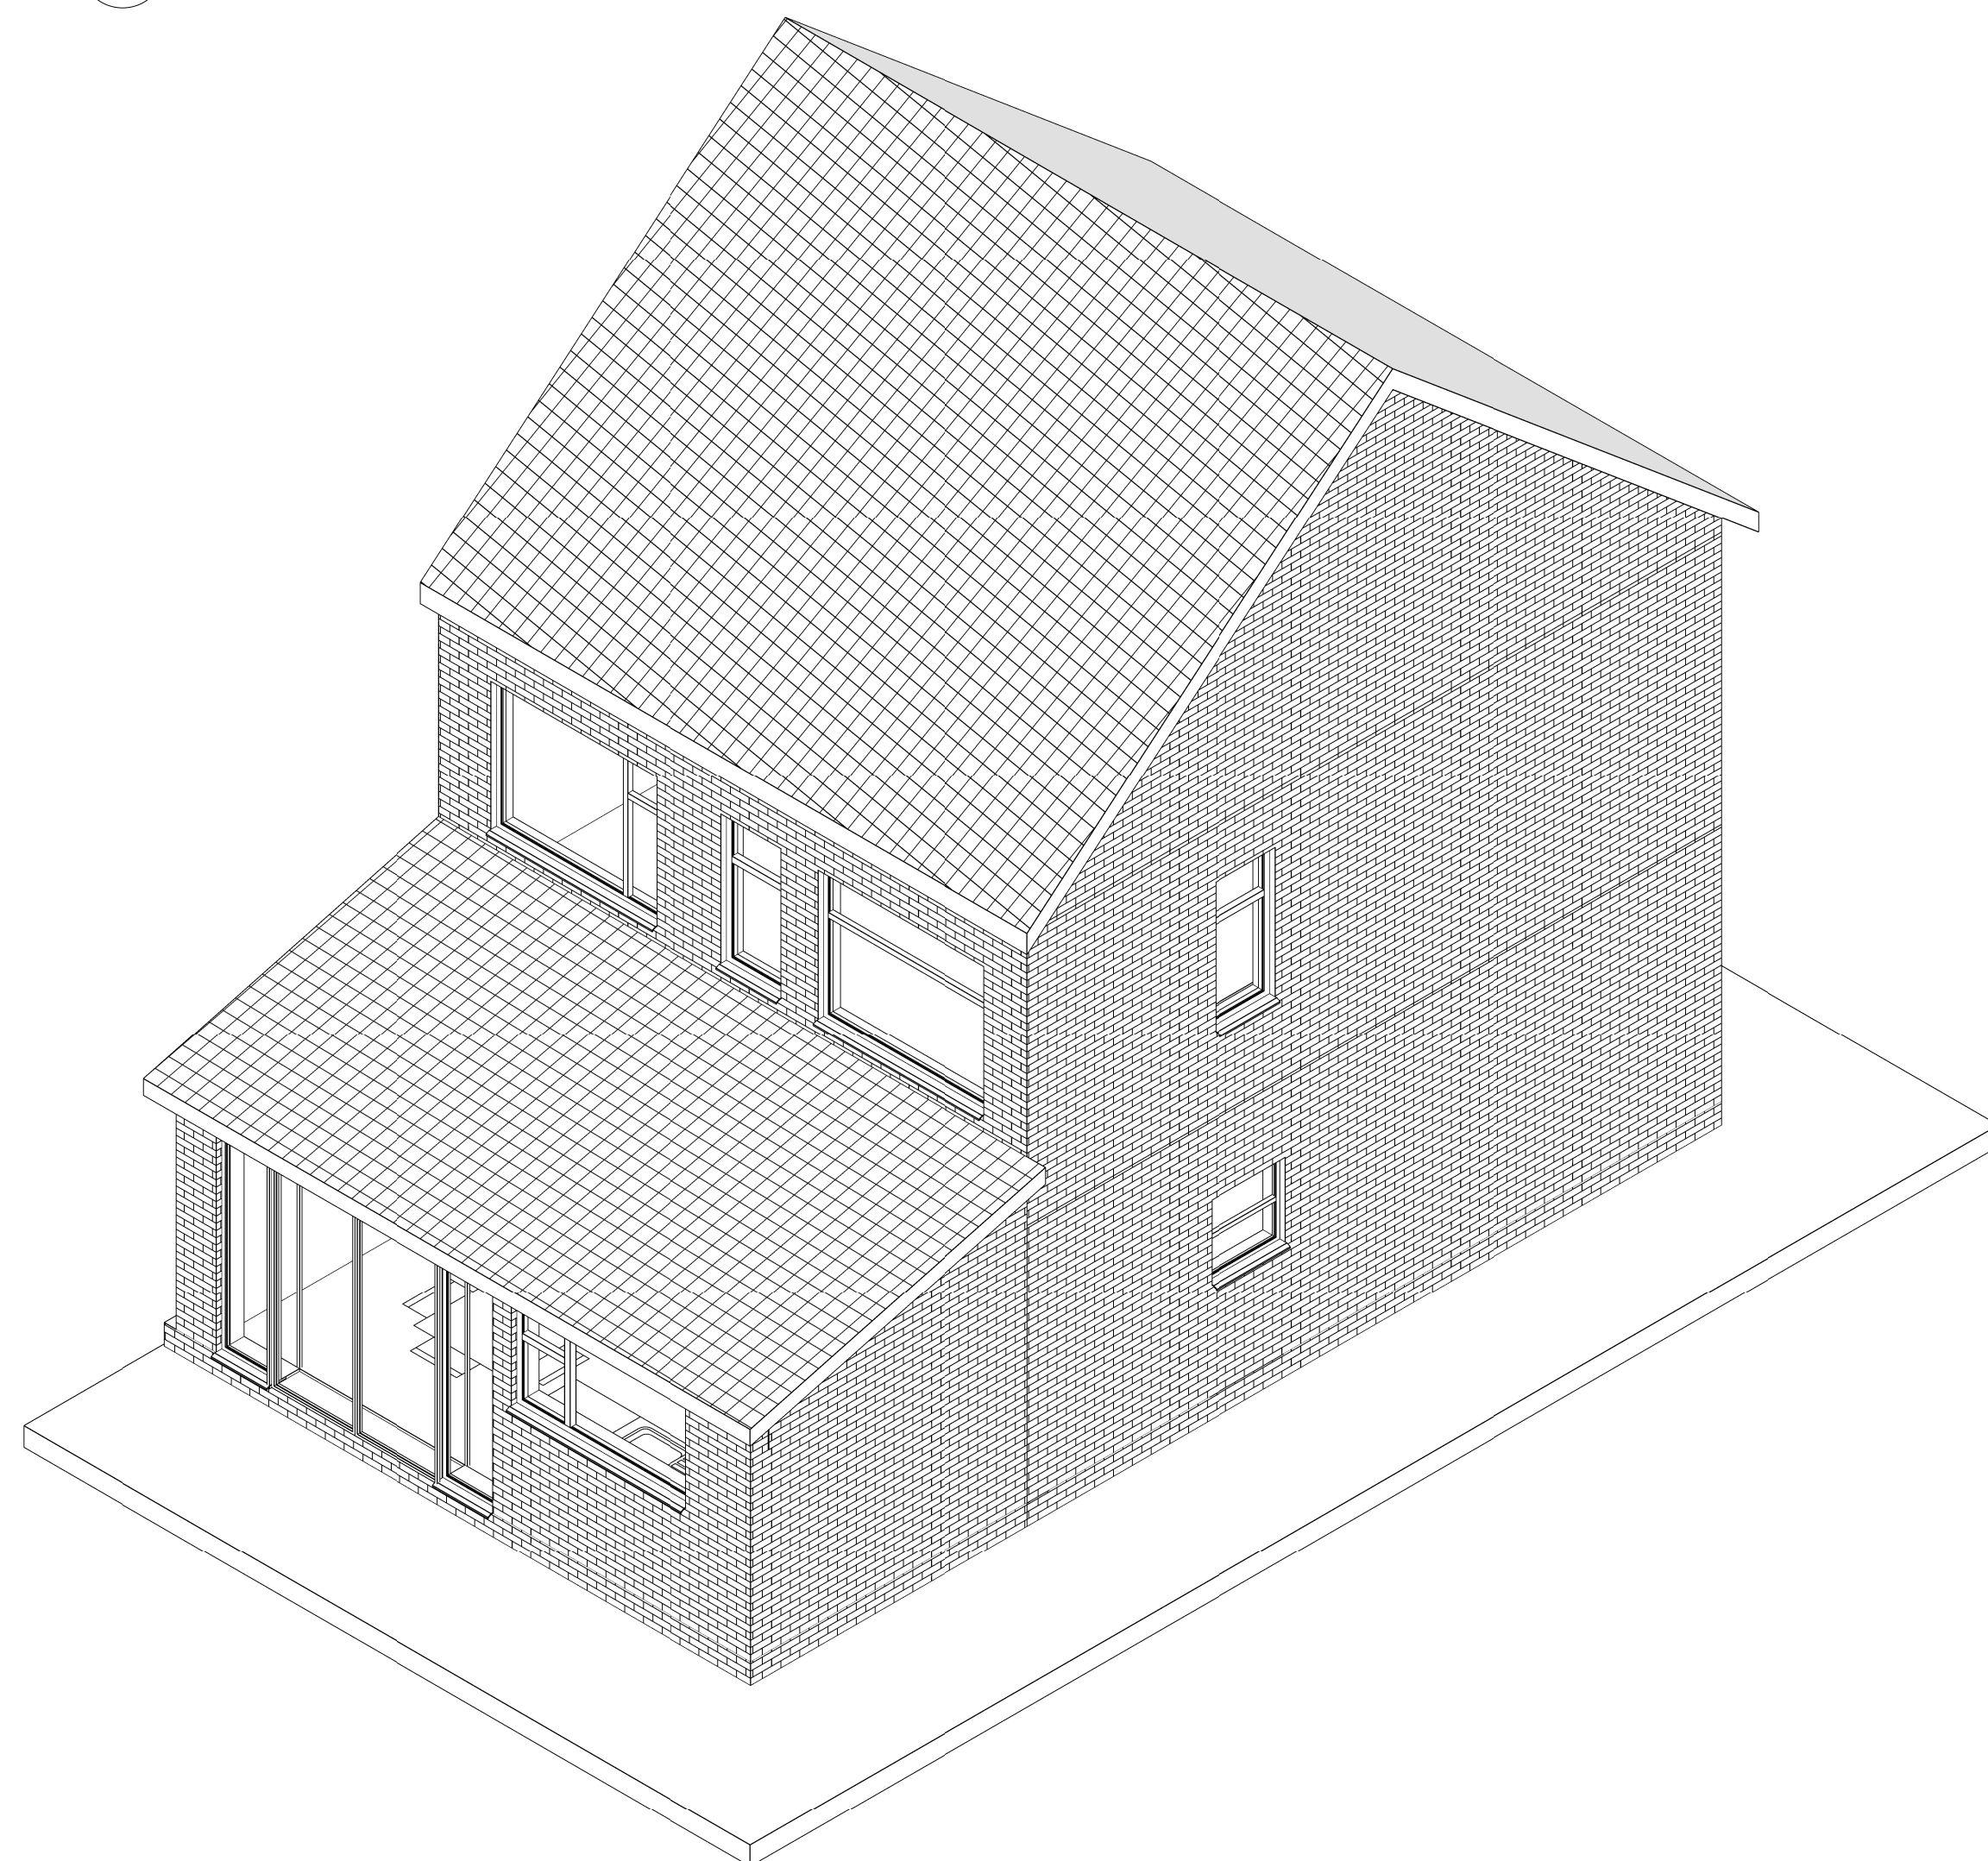
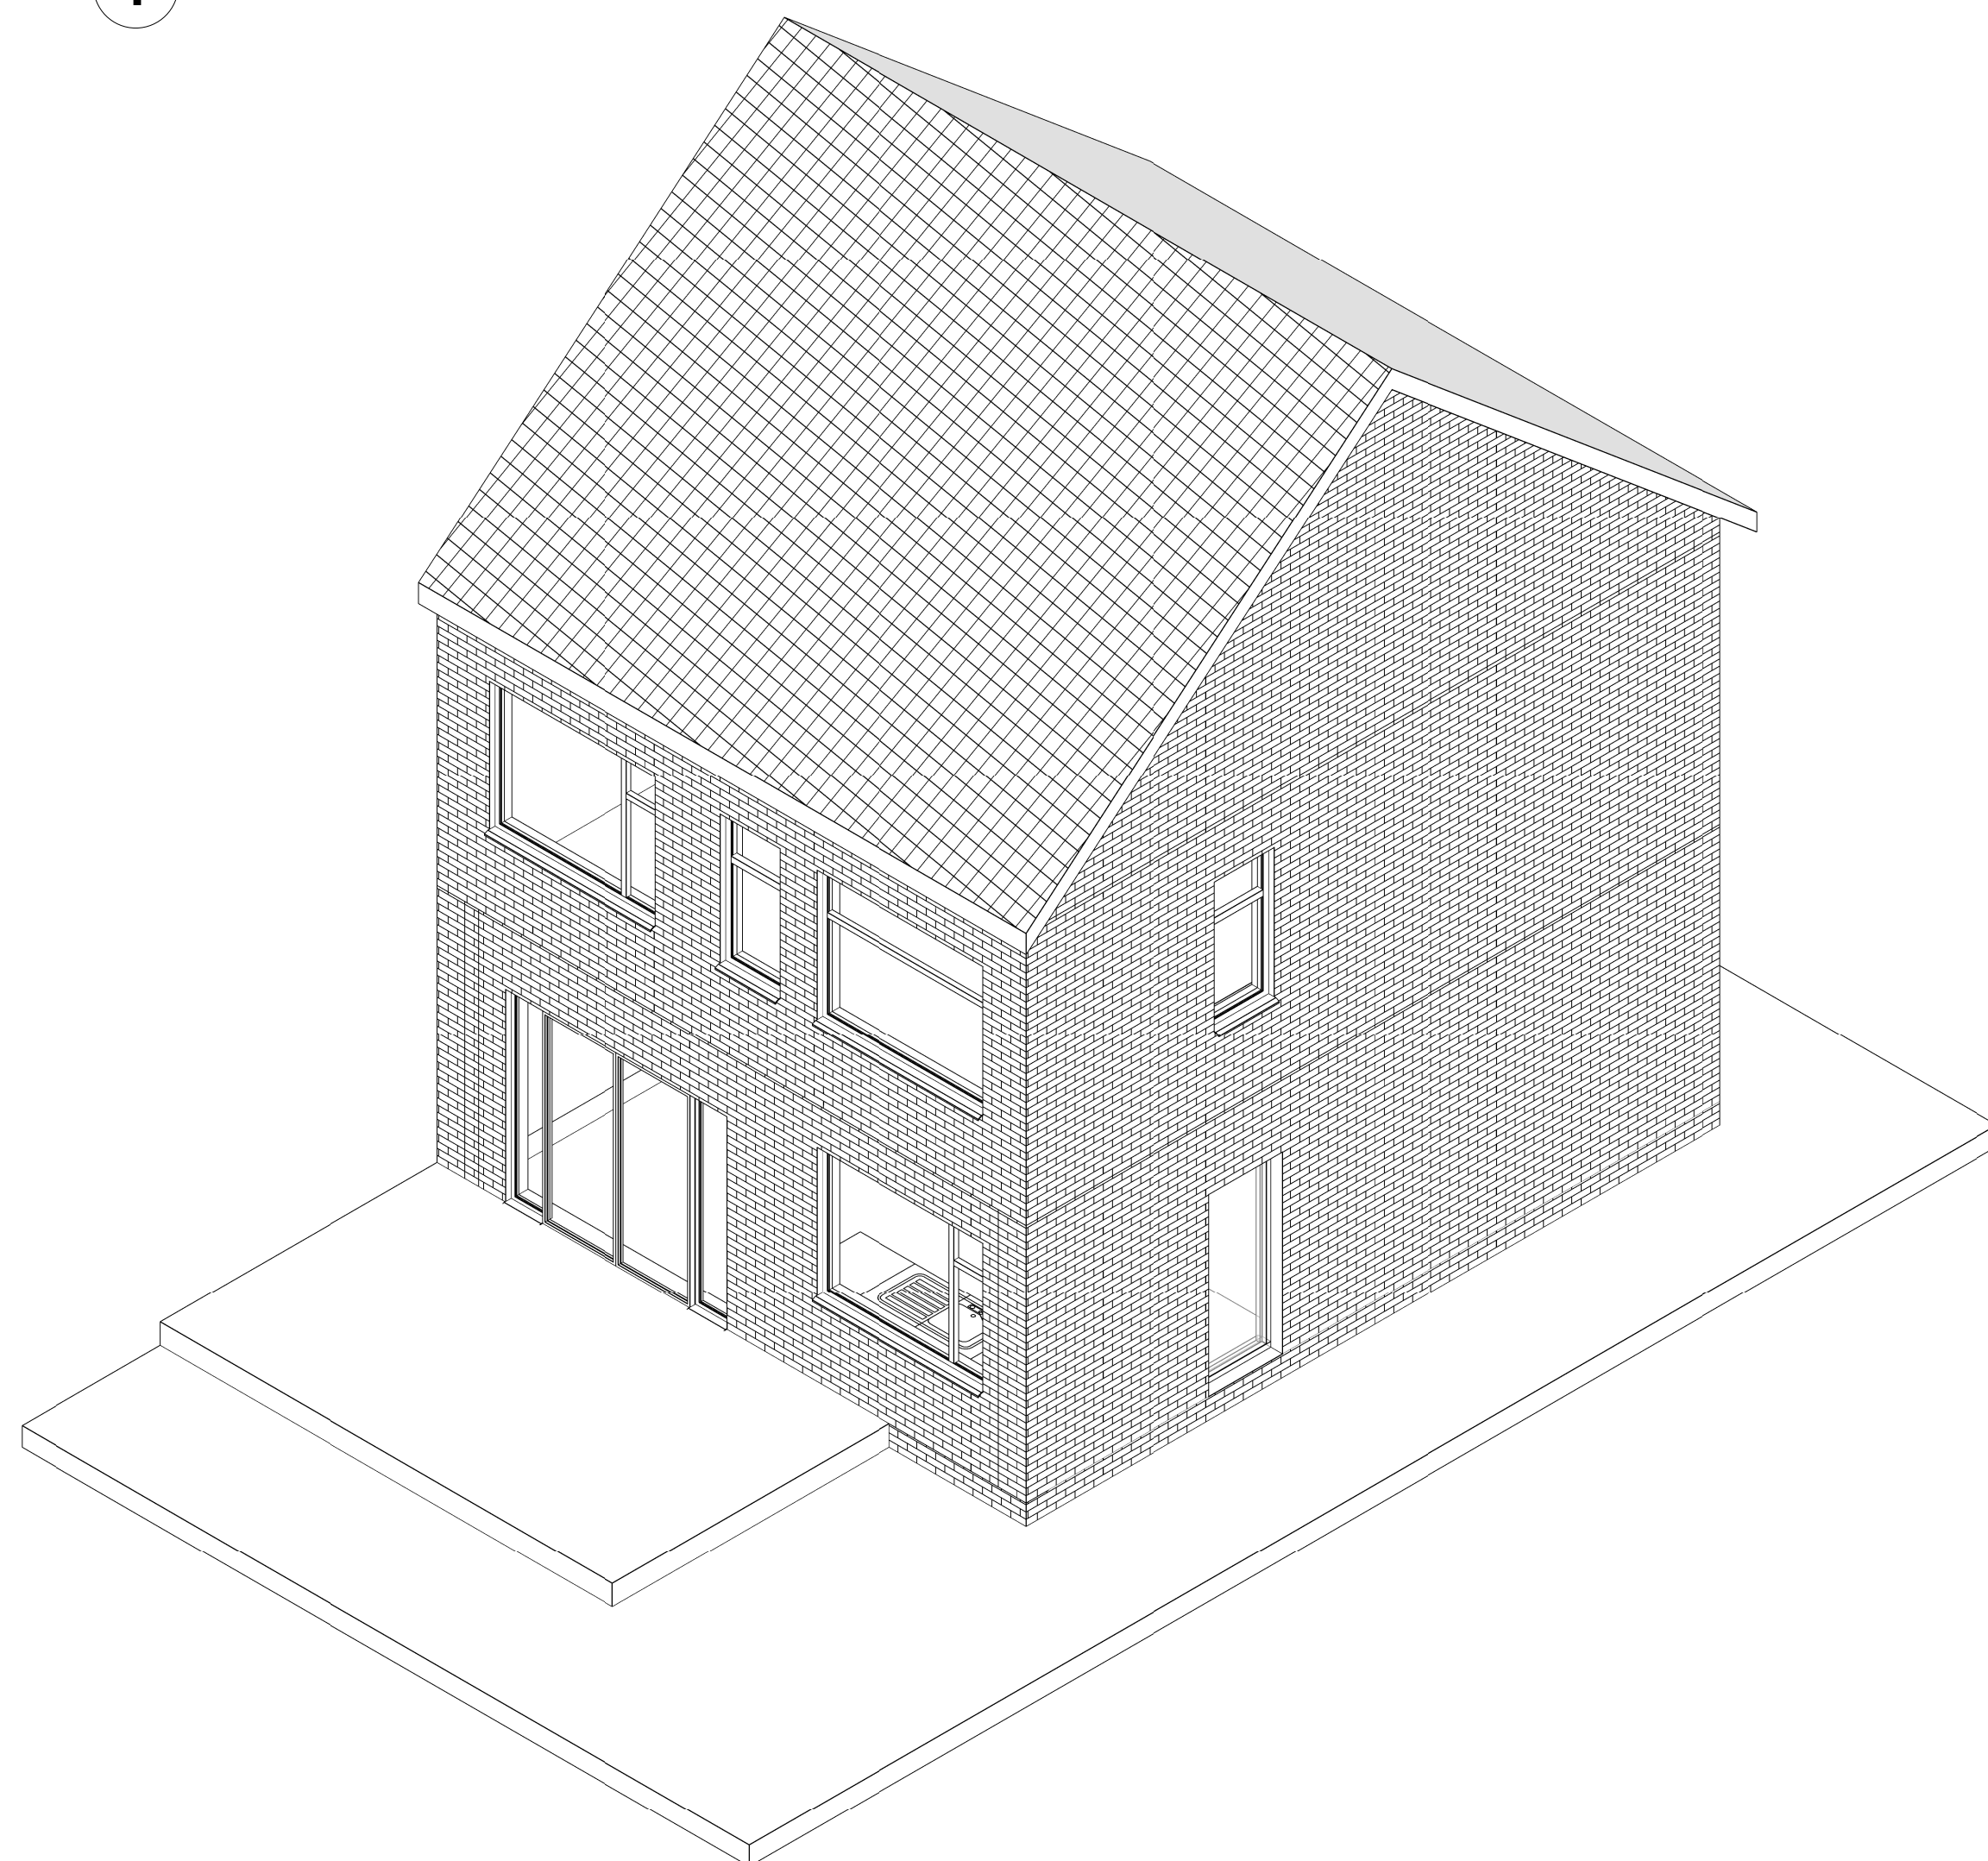
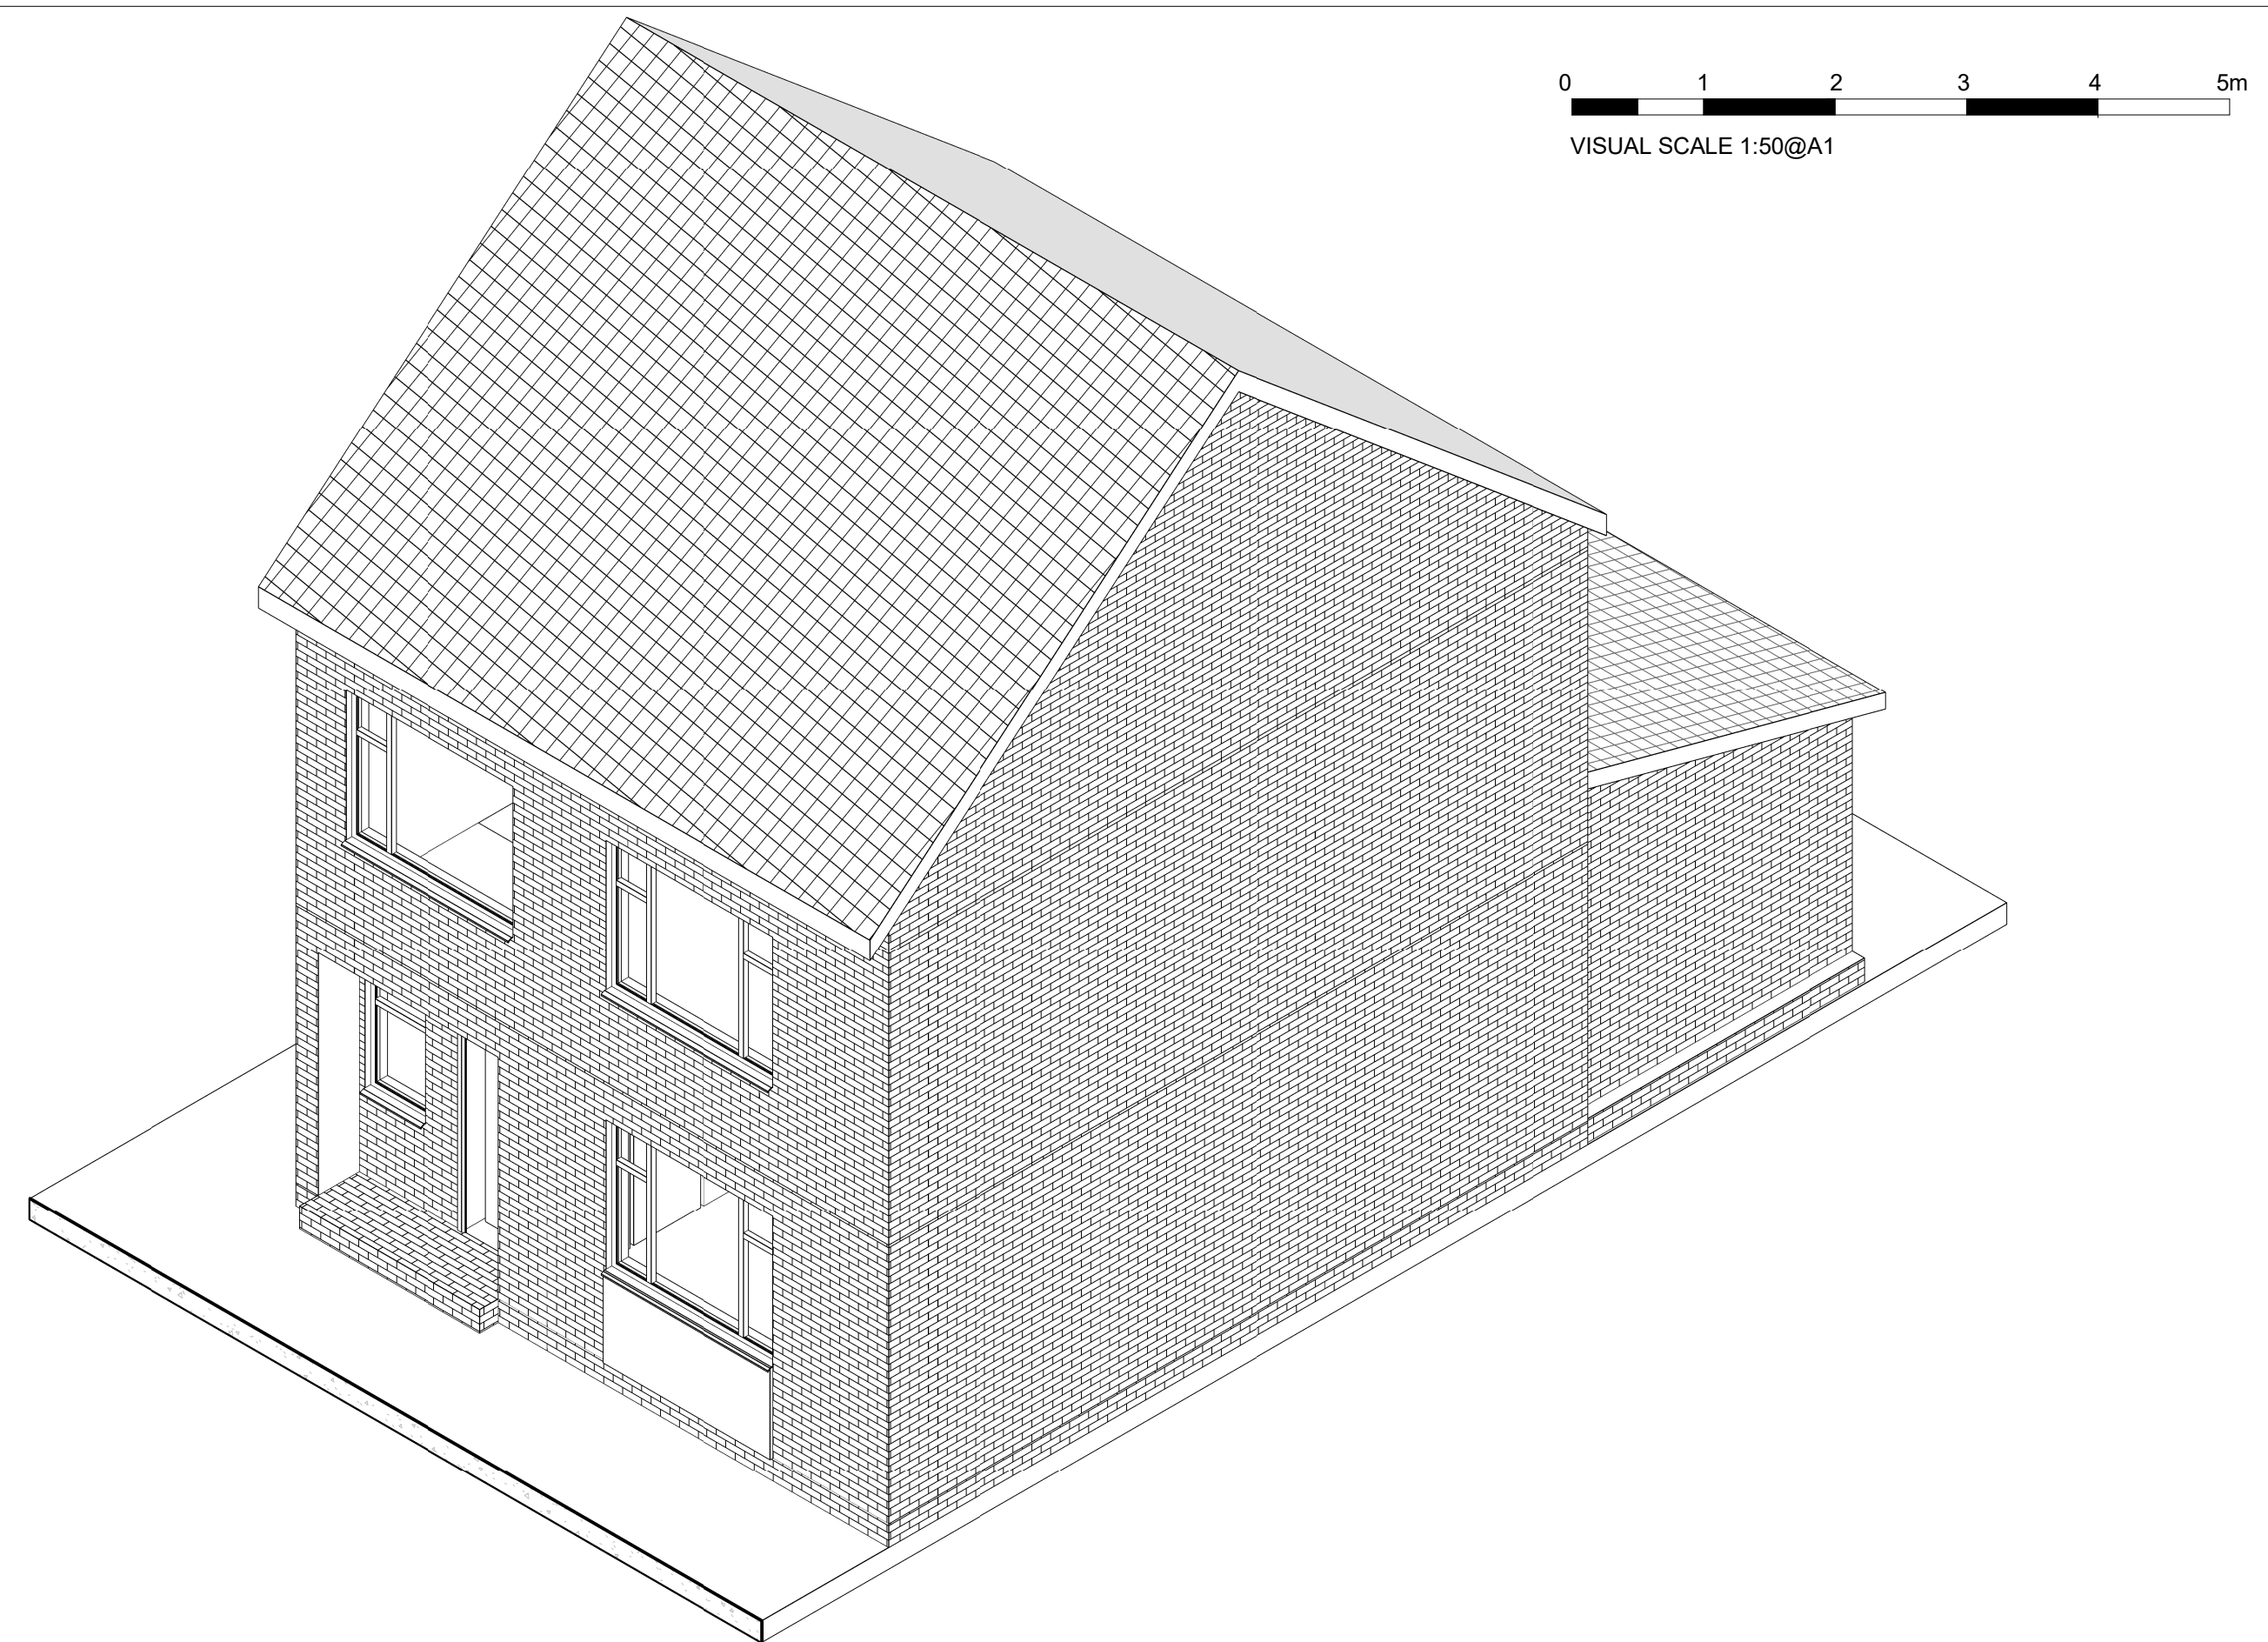


[illegible]

01	20.05.2022	1	MK	Issue for Planning
Rev.	Date	Seq.	BY	Description

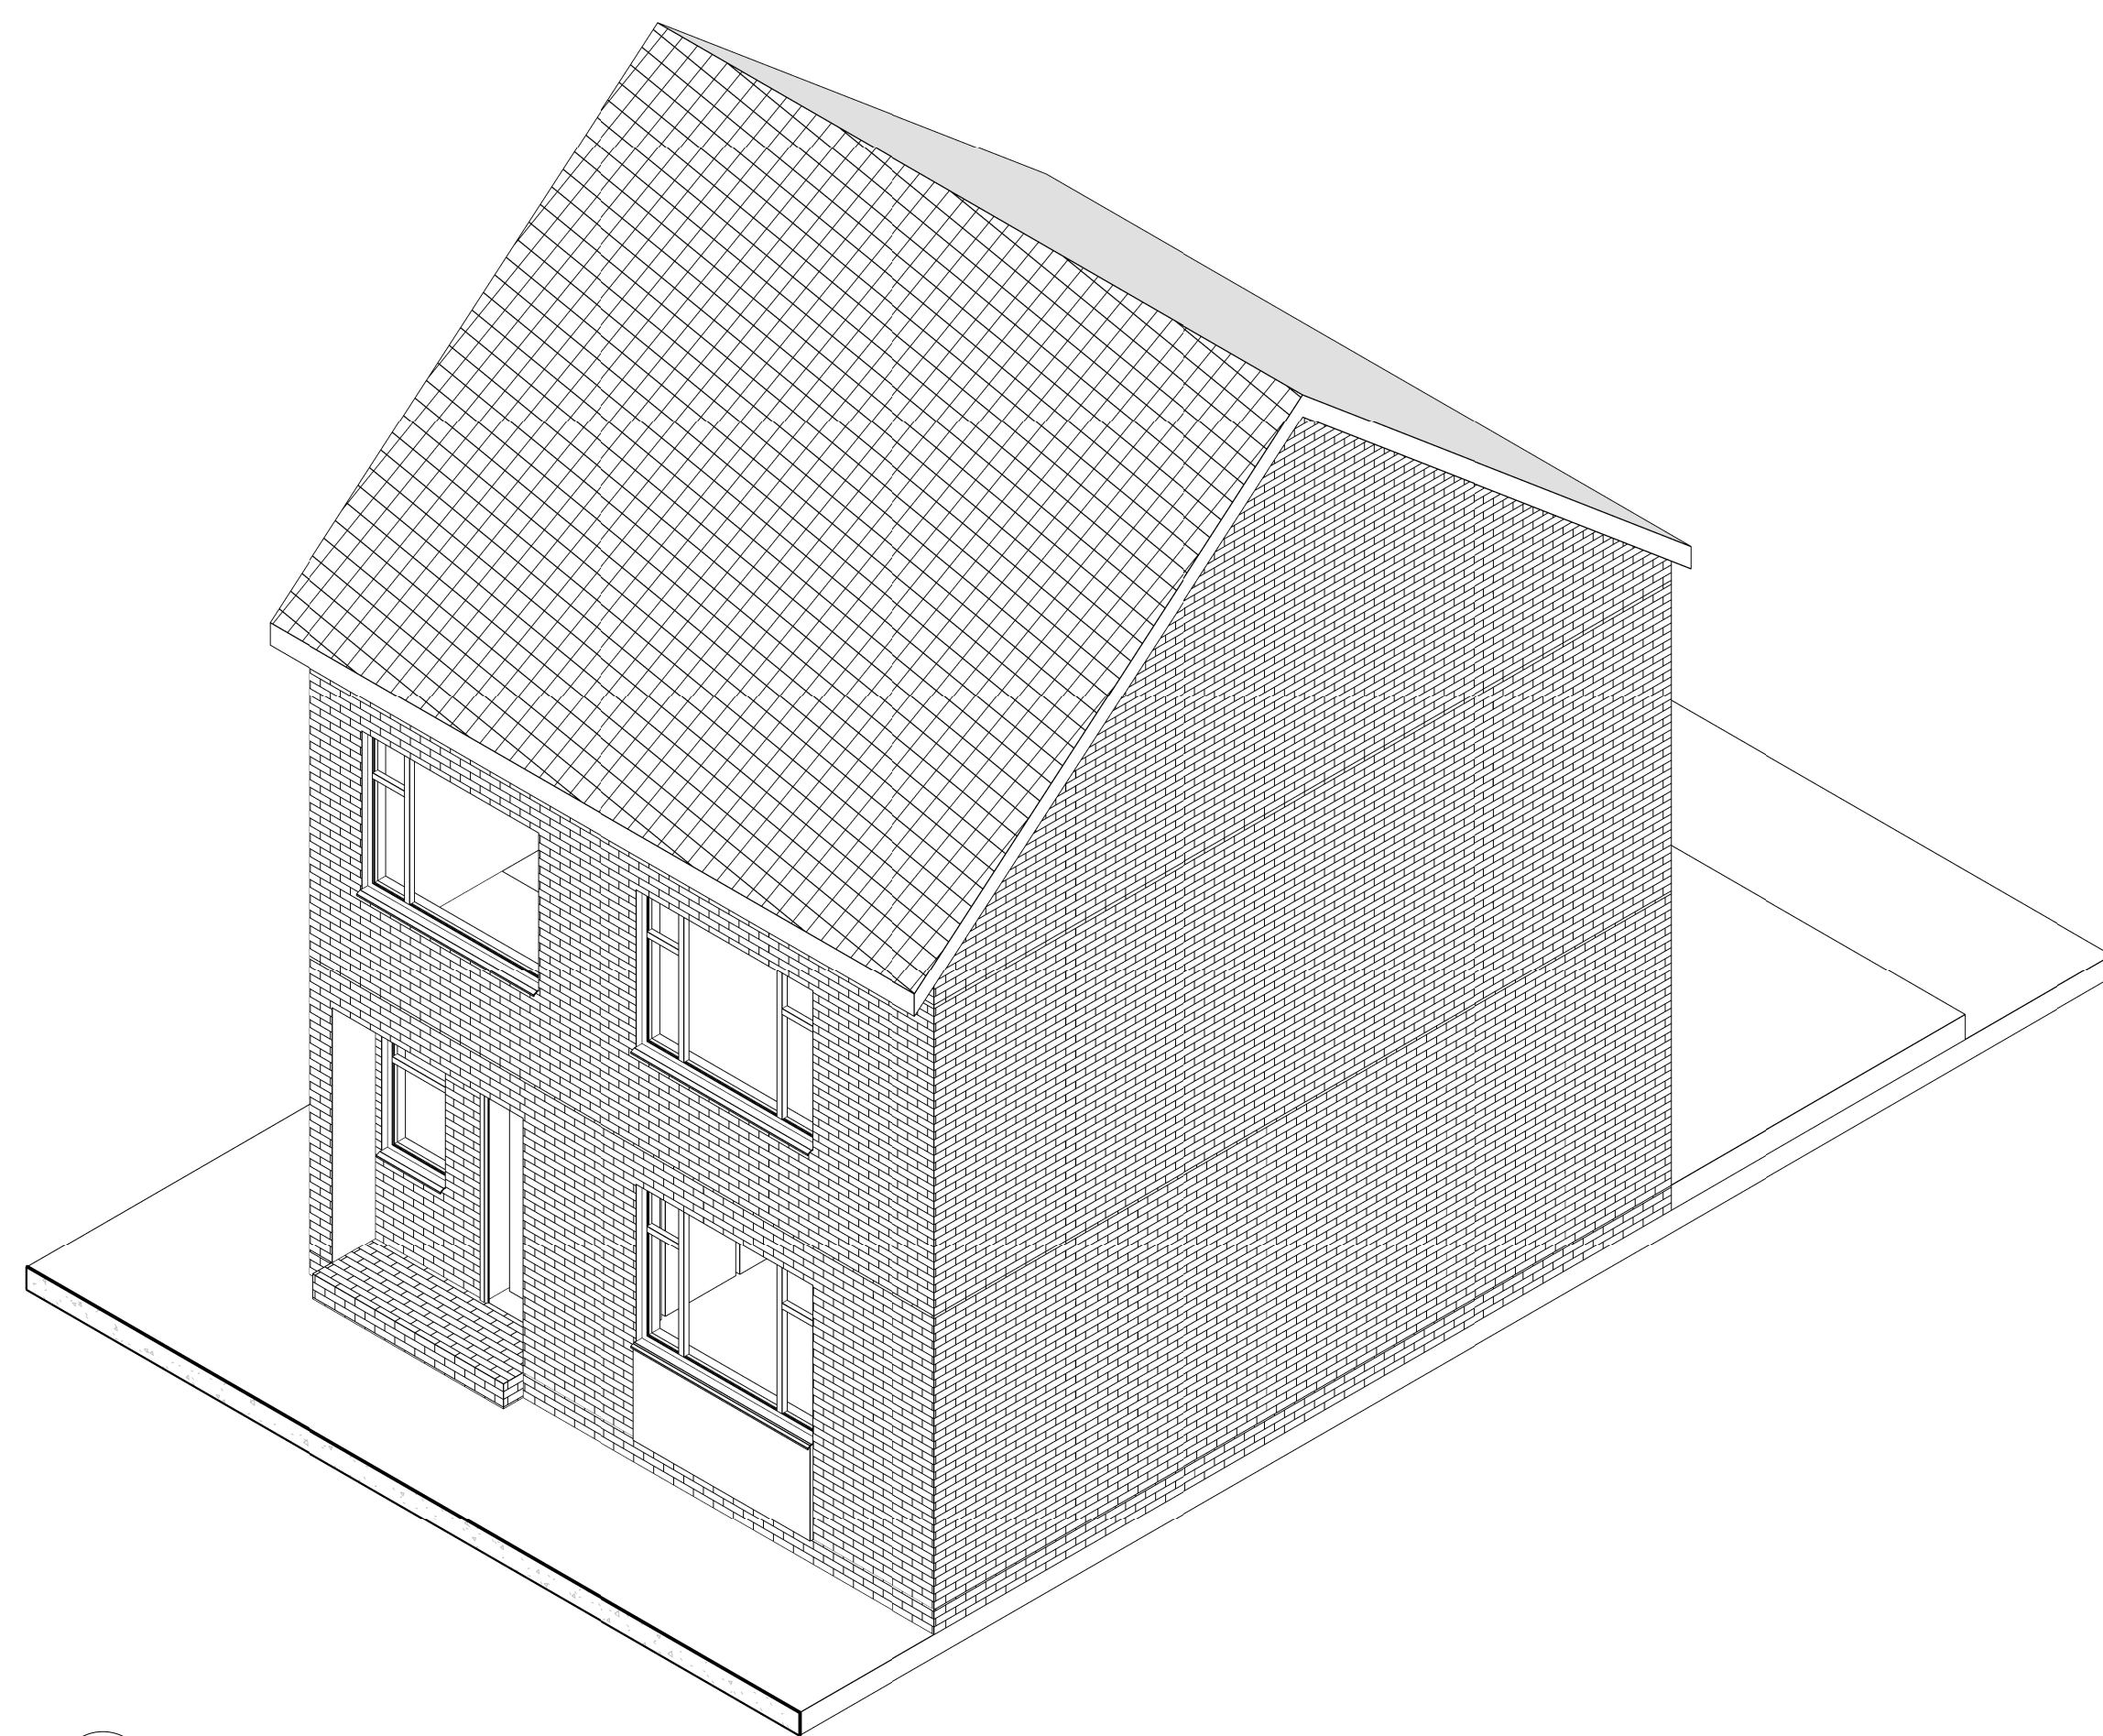

Client:
Mr. Ho Kwan WONG

Project:
13 Sidmouth Dr, Manchester M9
8BU

Drawing area:

Drawing Title:
3D VIEW

Approved By: J	Date: 18.05.2022
-------------------	------------------

Checked By: A	Scale:
------------------	--------

Drawn		Size: A1
By: MZ		

Status:
FOR PLANNING

Drawing No.	Rev.
13 Sidmouth Dr - 005	01