



REVISION	DATE	DESCRIPTION
P01	05.04.22	FOR COMMENT
P02	03.08.22	PLANNING ISSUE

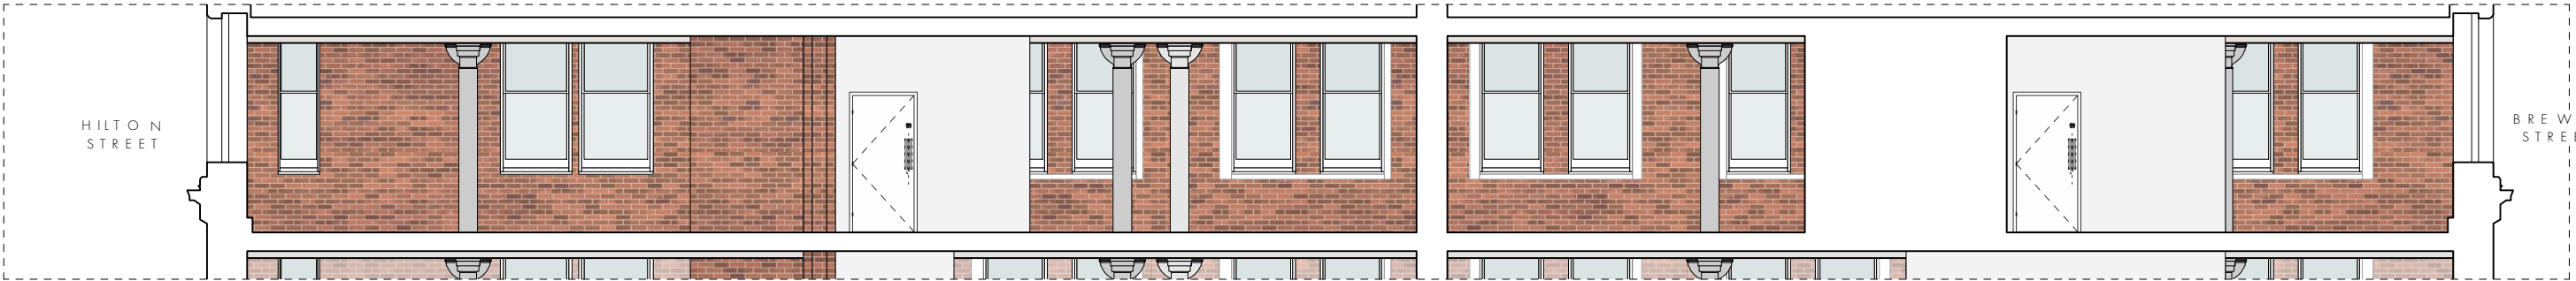


FOURWAYS HOUSE, SECOND FLOOR
EXISTING SECTION AA'

1.100 @ A3

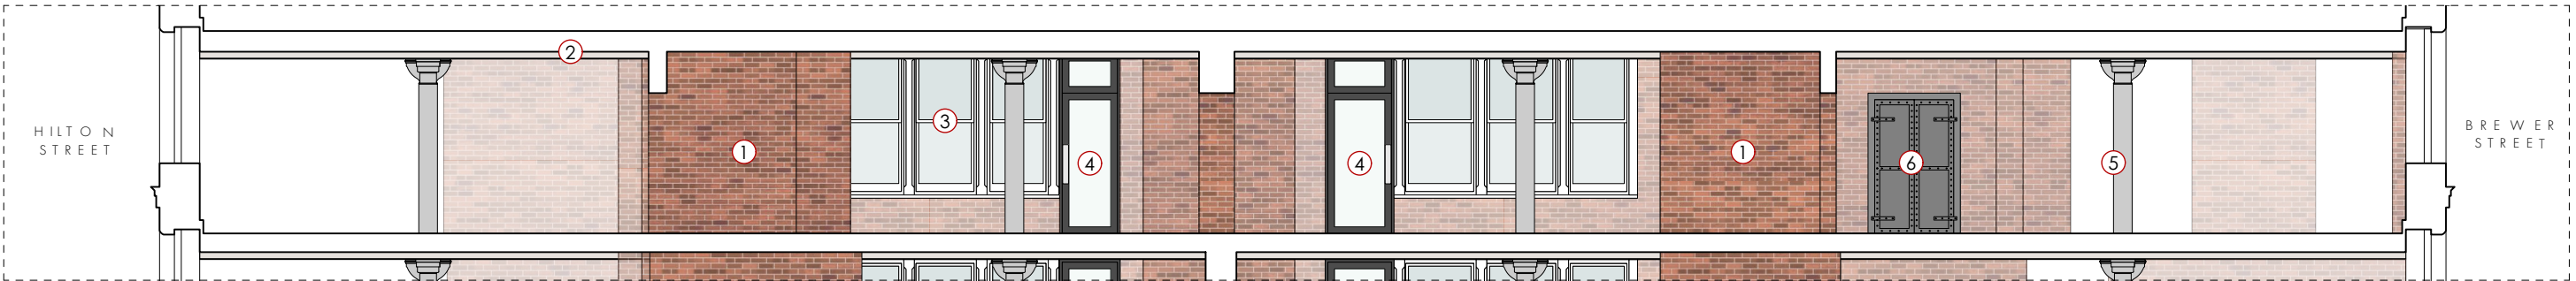

FOURWAYS HOUSE, SECOND FLOOR
EXISTING SECTION BB'

1.100 @ A3

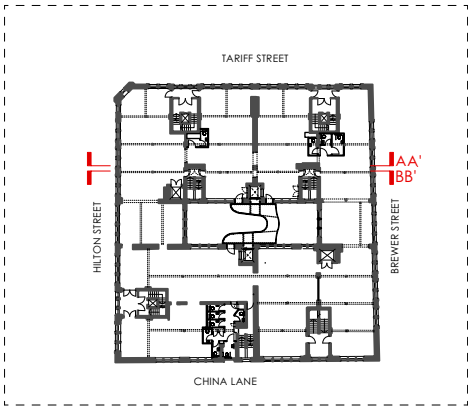

SECTION KEY

1

EXISTING

EXPOSED BRICKWORK

2

EXISTING

PLASTERED CEILING

3

ORIGINAL

SASH WINDOWS

4

NON-ORIGINAL

ENTRANCE DOOR

5

ORIGINAL

CAST IRON COLUMNS

6

ORIGINAL

CAST IRON HOIST DOORS

7

NEW

PROPOSED PARTITION WALLS

PLANNING

OMI

Architects

31 Blackfriars Road, Salford, Manchester, M3 7AQ

+44(0)161 832 3242 / info@omiarchitects.com / www.omiarchitects.com

PROJECT

FOURWAYS - F2U2 & F5U4 + F5U5

DRAWING

SECOND FLOOR - EXISTING SECTIONS

DATE

AUG '22

DRAWN BY

KT

SCALE

1:200

@A3

JOB NO.

1420

DWG.NO.

L 2243