




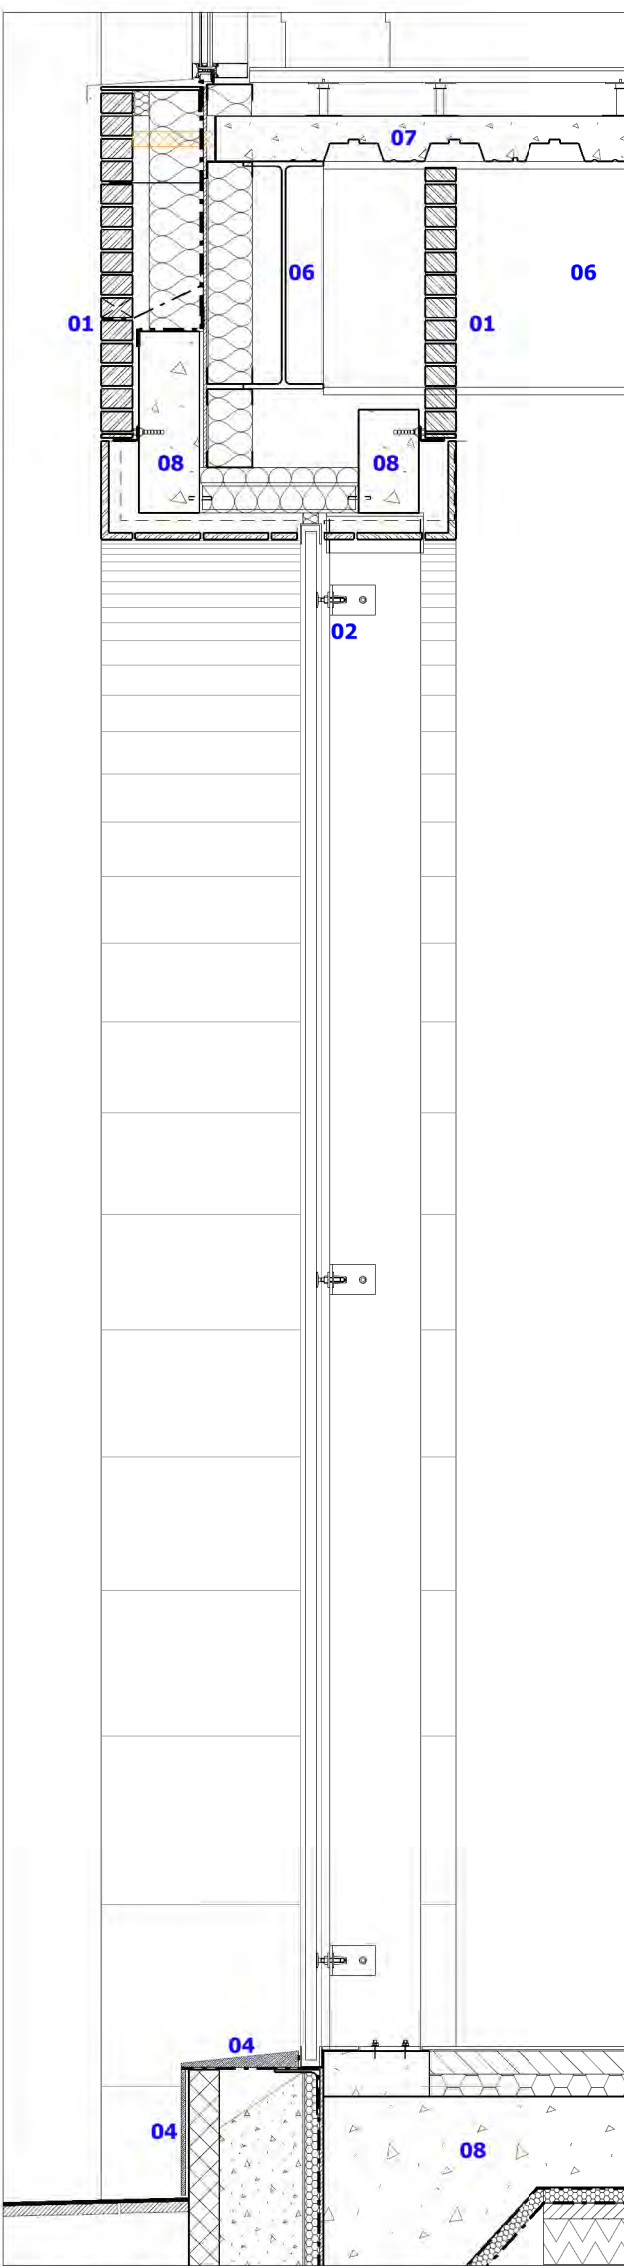


Detailed vertical section (through centre of arched window)

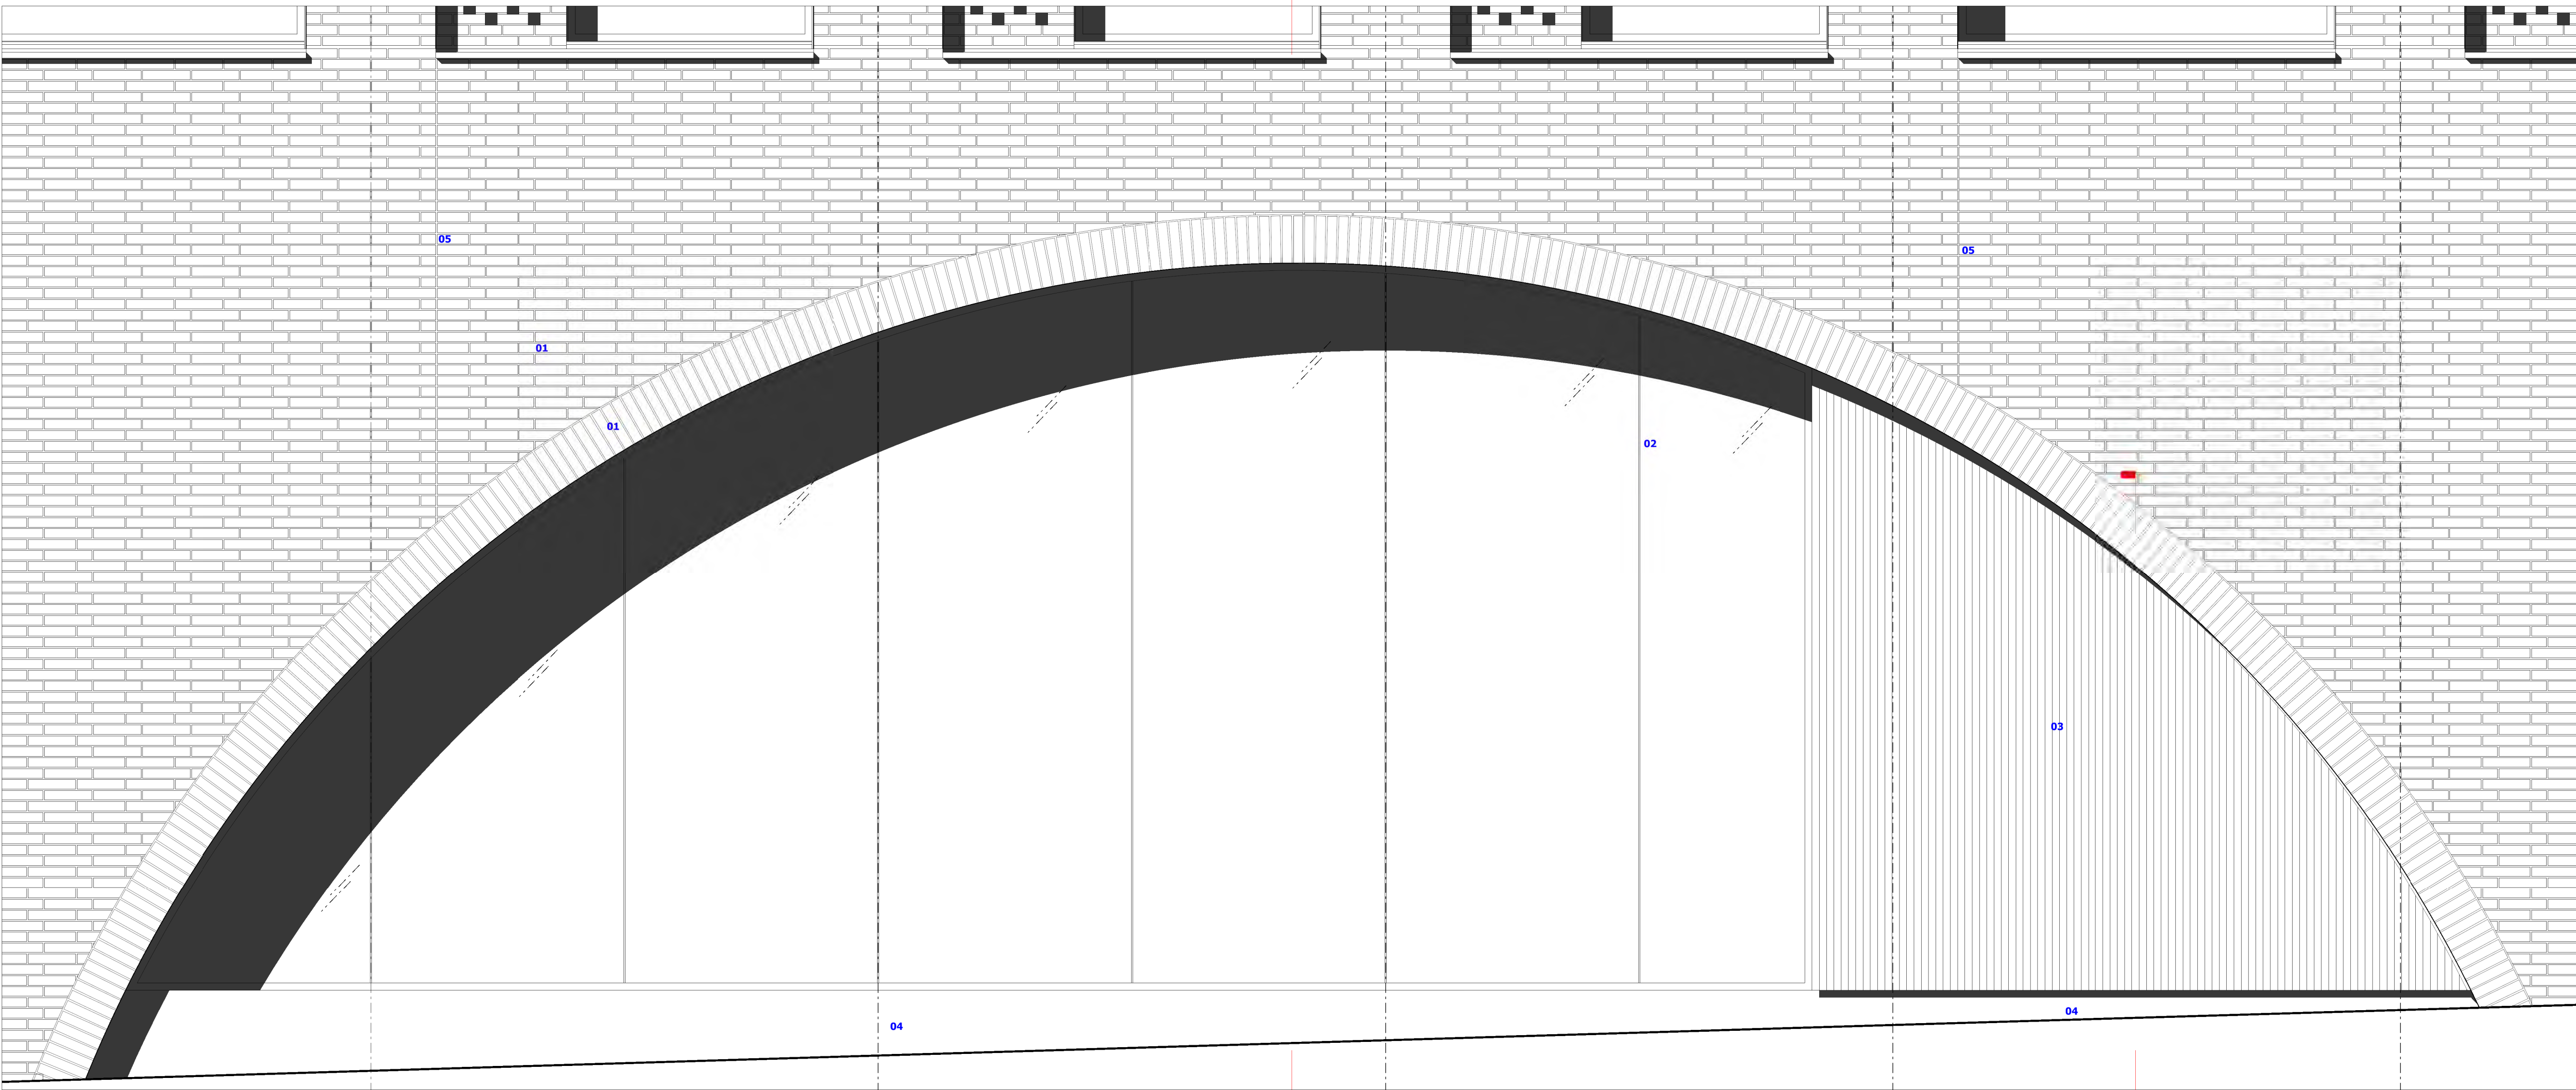

Detailed elevation of brick arch, arched window and profiled side panel

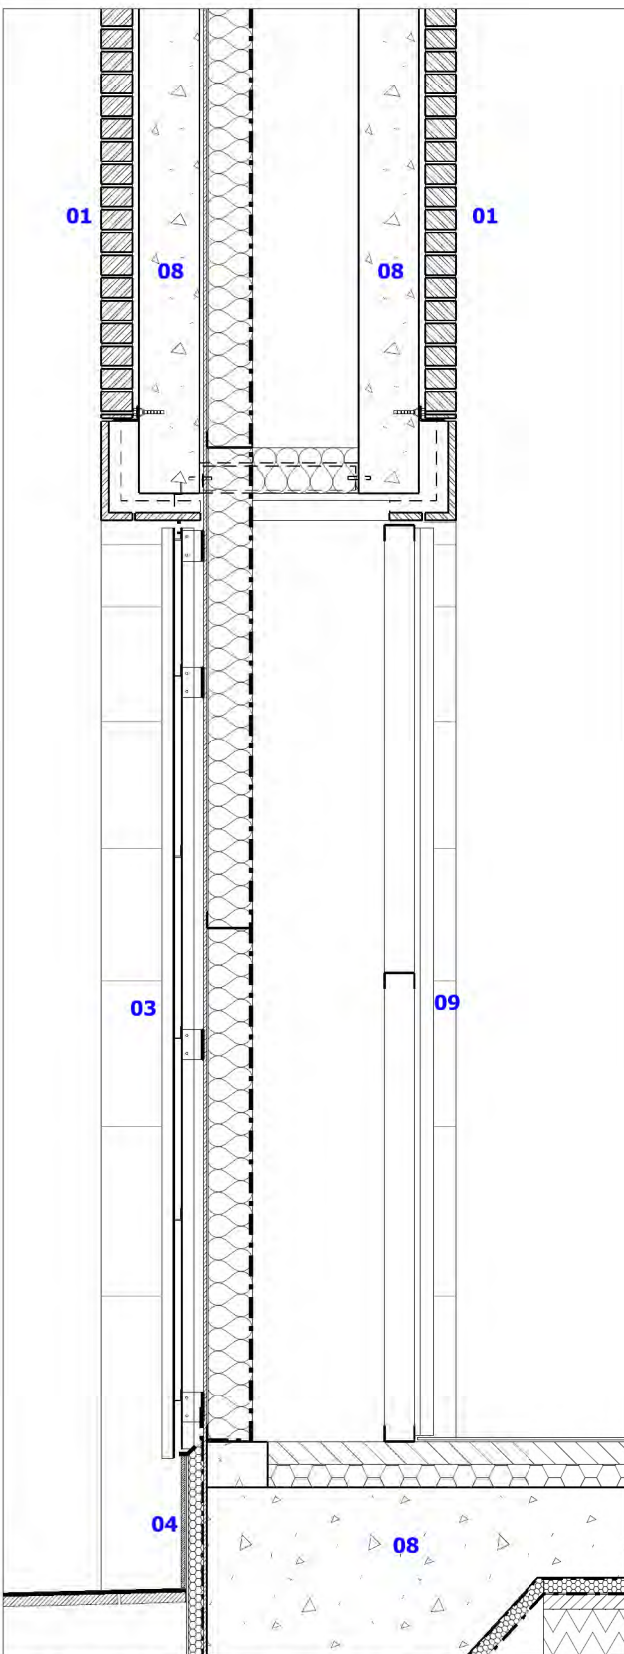

Detailed vertical section (through profiled metal cladding system)

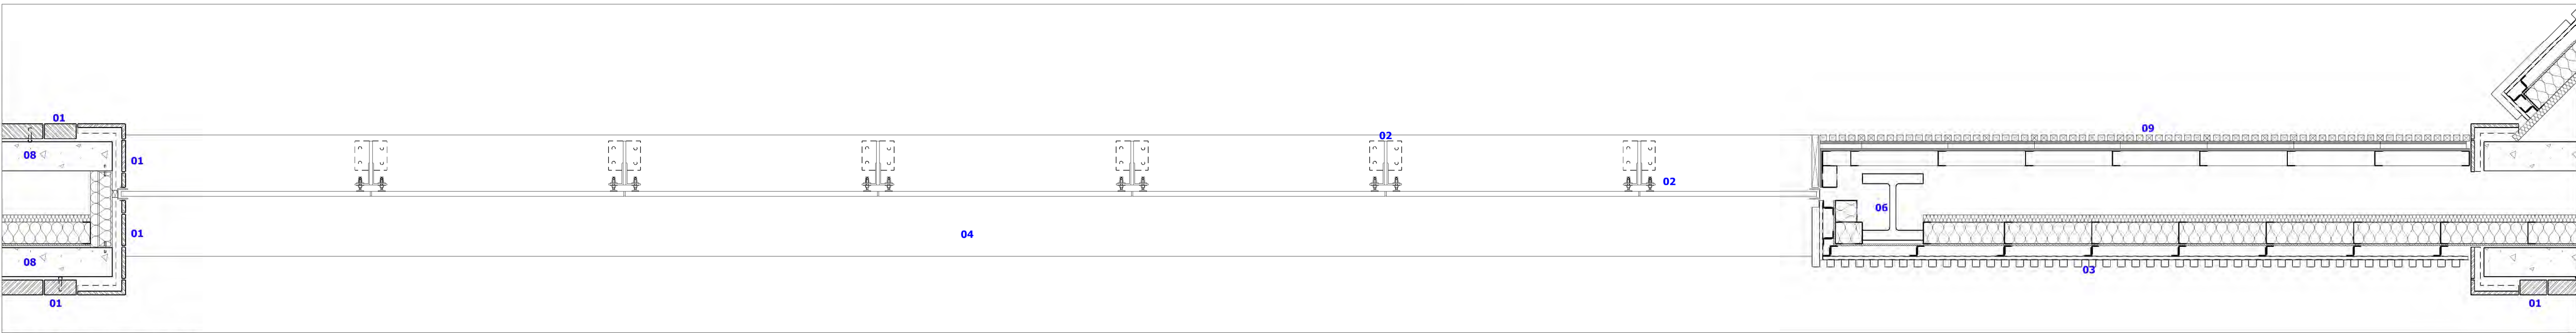

Detail plan section (through arched window and profiled metal side panel)



CGI showing reception arch and arched reception window behind

- MATERIALS KEY:**
- 01 Red multi long format brickwork
 - 02 Frameless structural glazing with bronze coloured steel support system
 - 03 Profiled metal cladding system, bronze coloured
 - 04 Ultra compact proprietary composite stone stallriser
 - 05 10mm vertical movement joint (mastic to match mortar colour)
 - 06 Primary steel frame
 - 07 Composite concrete deck
 - 08 Precast concrete arch (for brick support)
 - 09 Timber internal wall panelling