


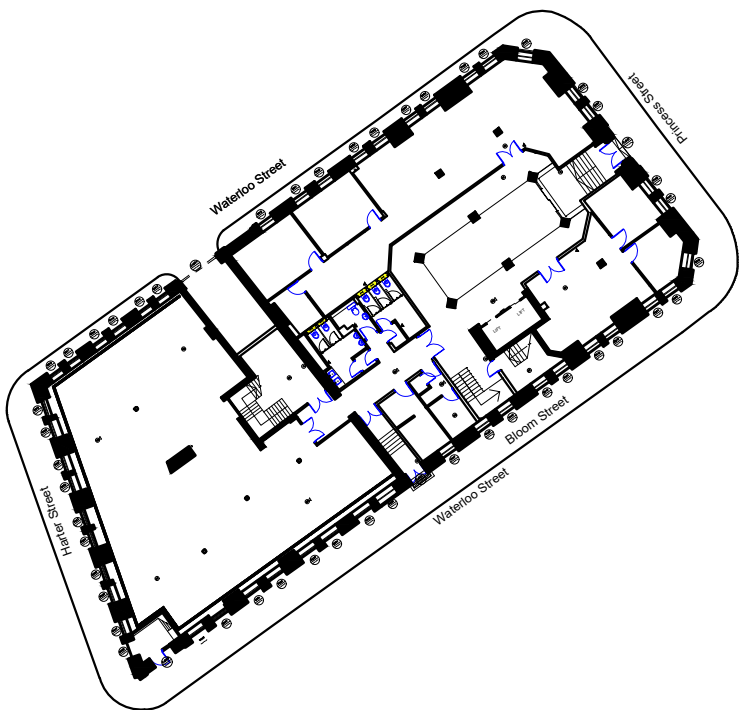

GROUND FLOOR, 52 PRINCESS ST.
SCALE 1:500



LOCATION PLAN
SCALE 1:1250

DETAILS
GROUND FLOOR

ADDRESS
52 PRINCESS ST.
MANCHESTER
M1 6JX



SCALE

DATE 17/02/2022

DRG. NO. P.ST/LP/01