



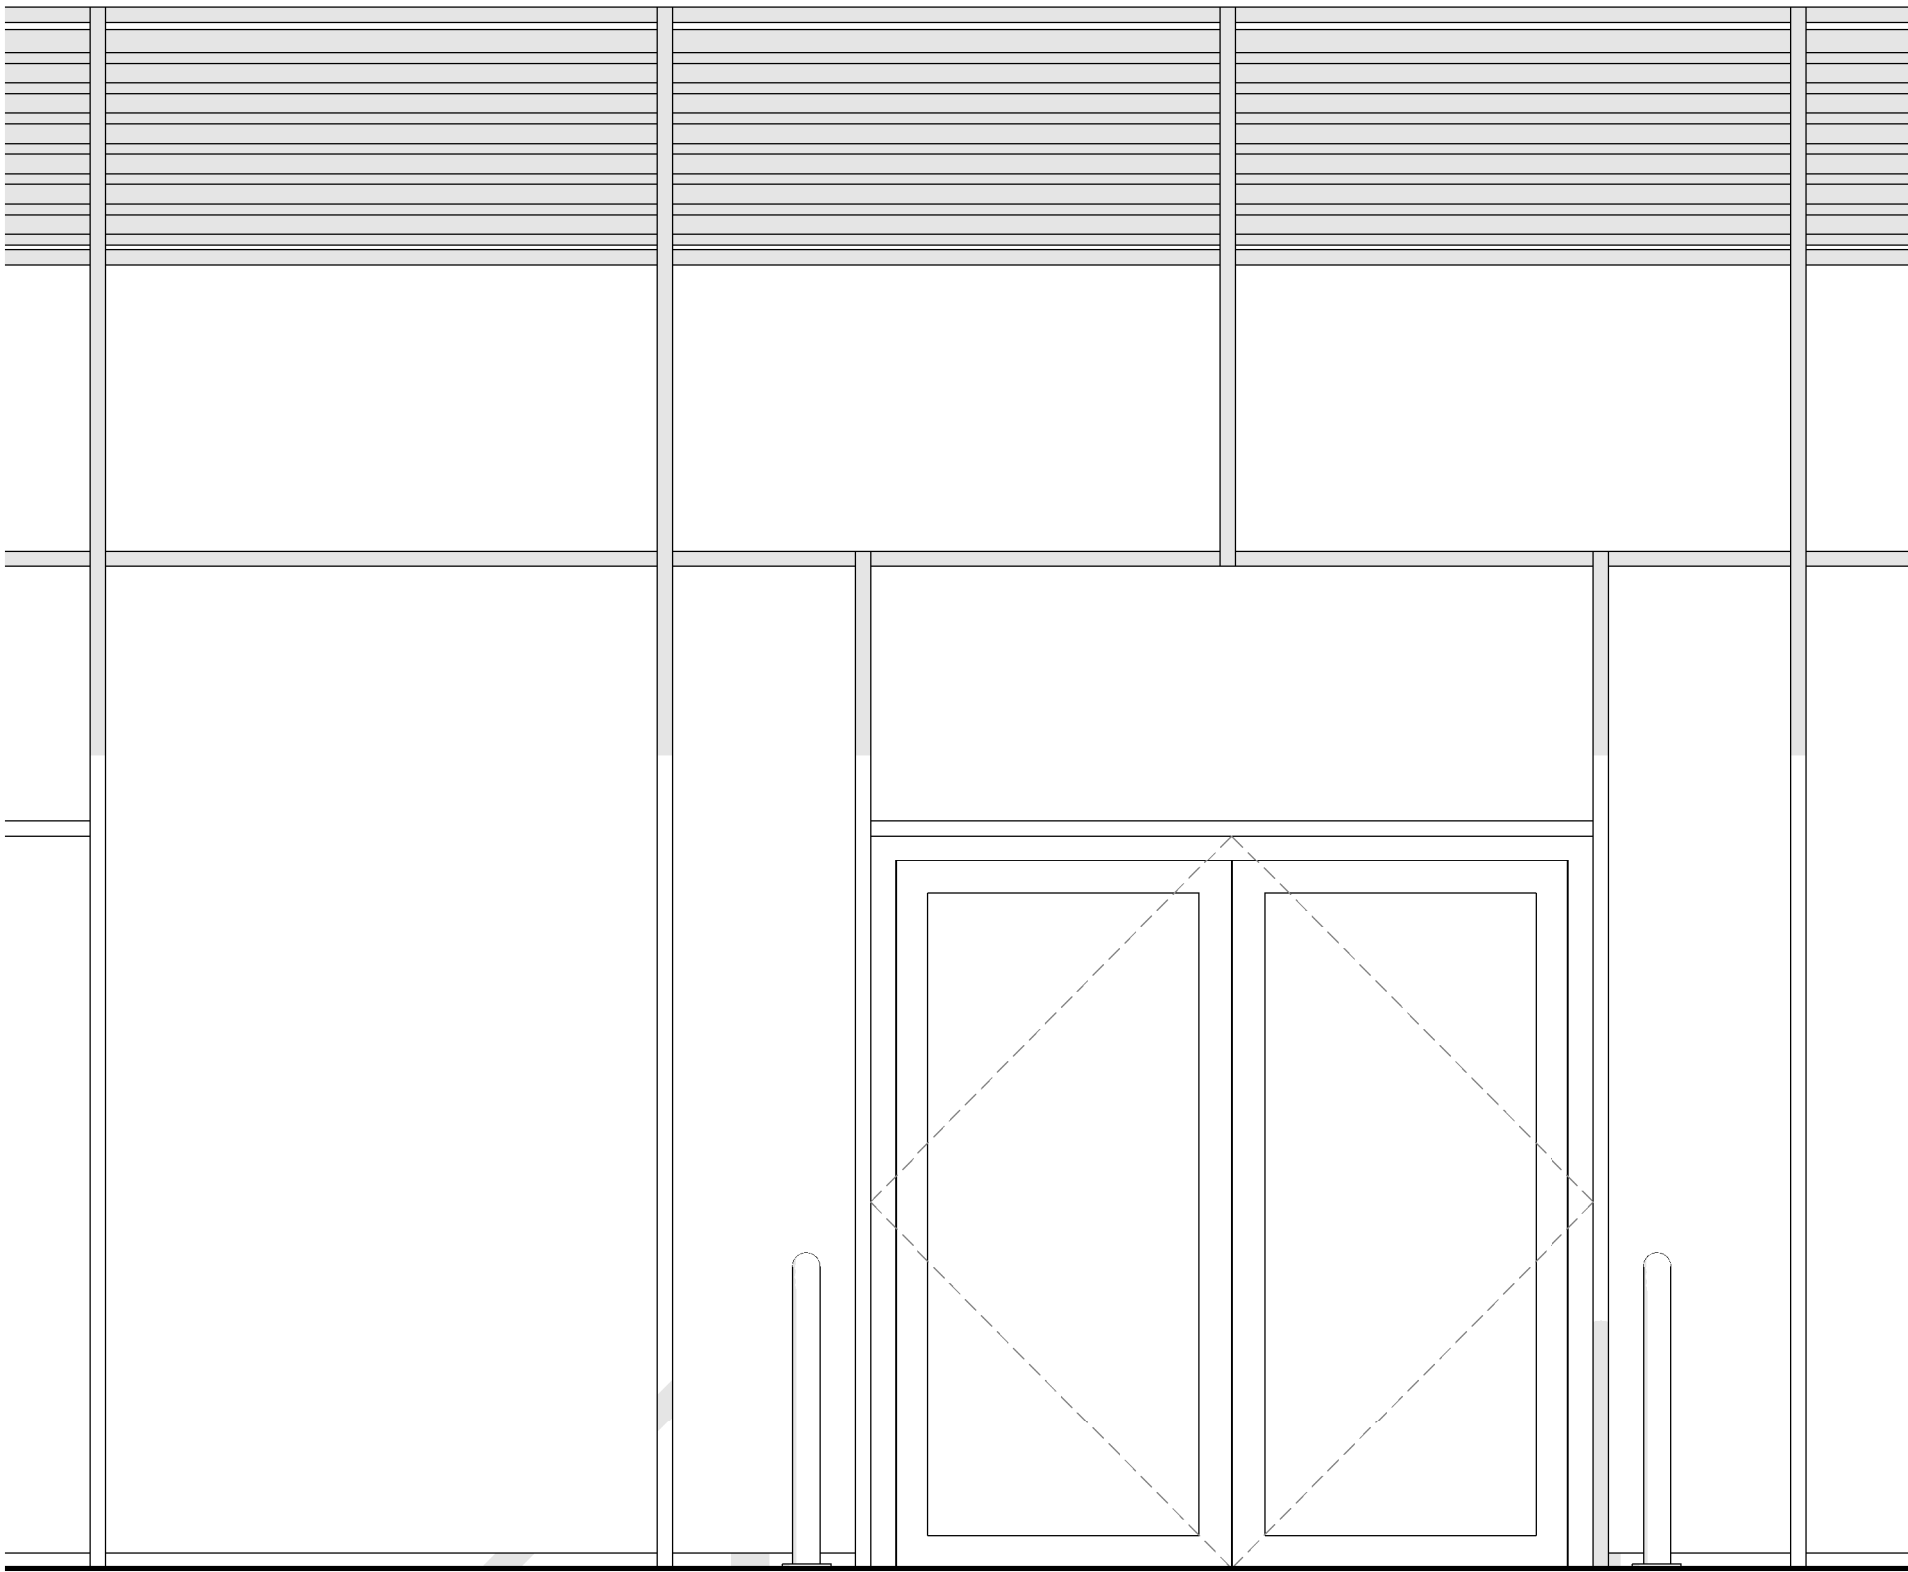

External elevation - existing
1 : 25

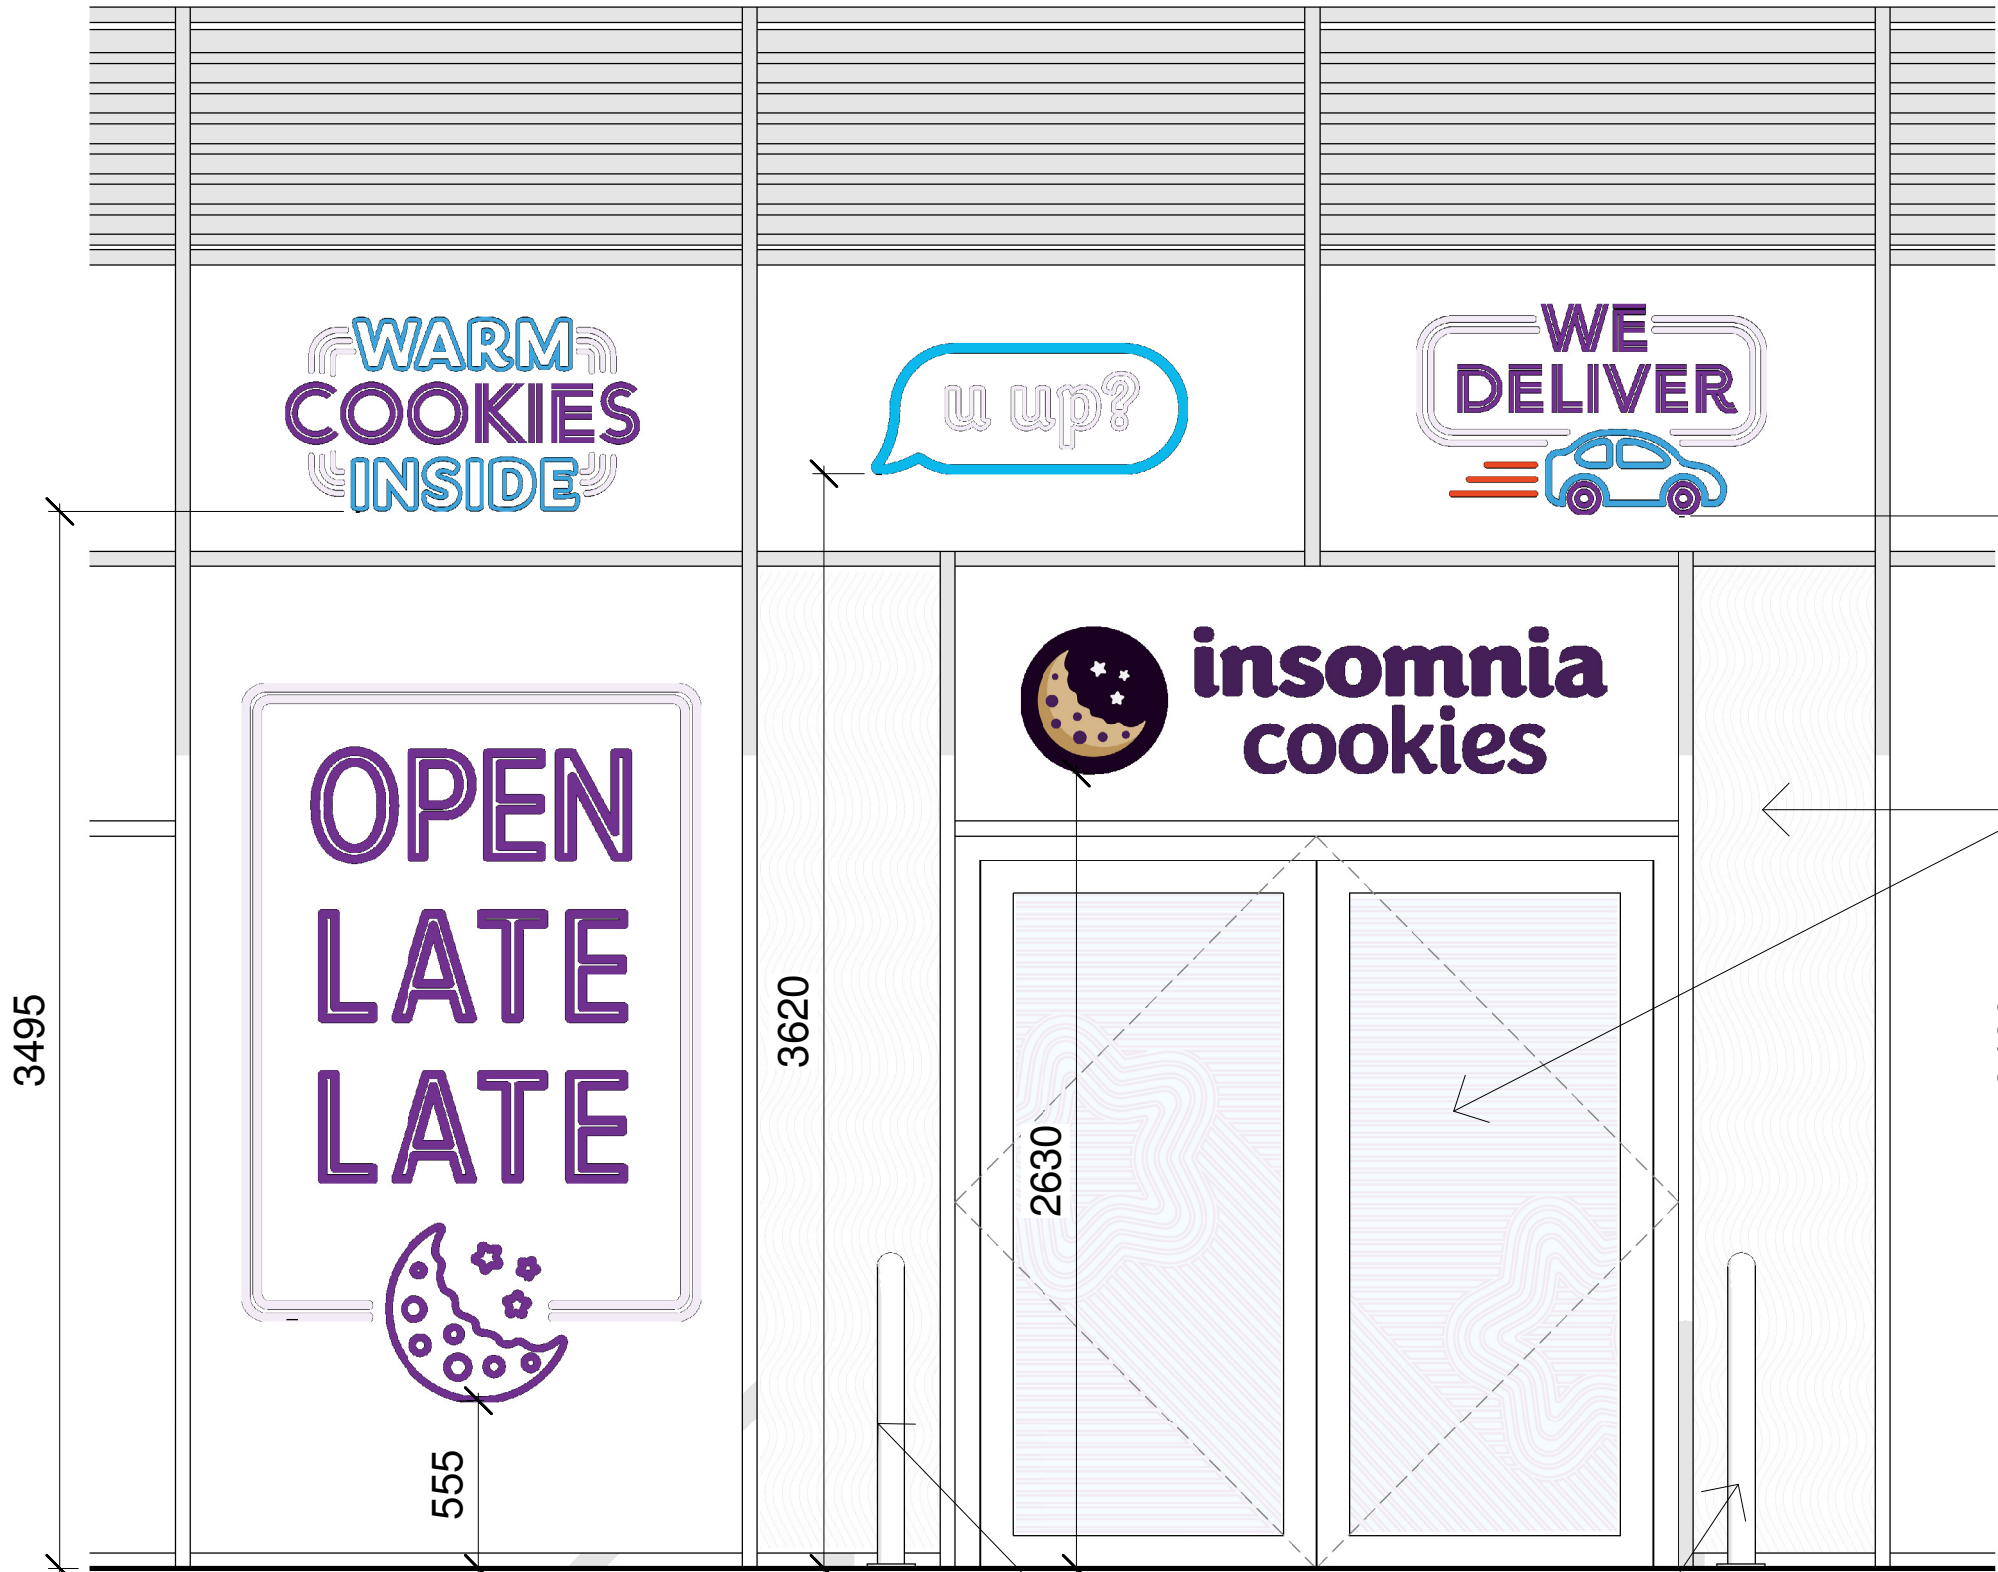


External elevation - proposed
1 : 25

Window decals

Door protection hoops



Proposed Internal LED illuminated sign - 1
1 : 10

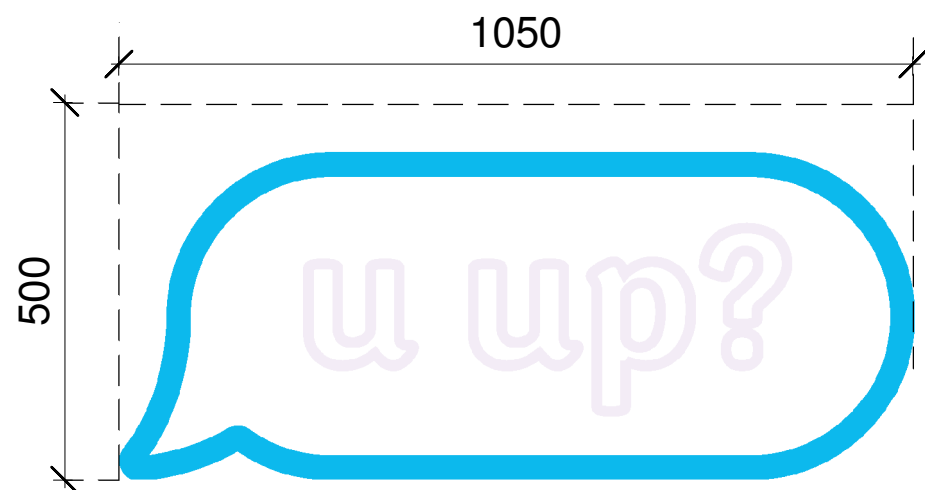

Proposed Internal LED illuminated sign - 2
1 : 10



Proposed Internal LED illuminated sign - 3
1 : 10



Proposed Internal LED illuminated sign - 4
1 : 10



External entrance door protection hoop infill panel
1 : 10




Proposed Internal LED illuminated sign - 5
1 : 10

Notes
Do not scale from this document, unless for the purposes of planning applications where a scale bar is provided. Refer to figured dimensions only. All dimensions to be verified on site prior to construction. Report all discrepancies or ambiguities to the Document Originator immediately. This document is to be read in conjunction with relevant documents, drawings and standards.

P02	20/07/2022	Revised following comments	DCP	DP
P01	11.07.2022	Issued for advertisement consent application	DCP	DP

Rev	Date	Notes	Dm	Chk'd
-----	------	-------	----	-------

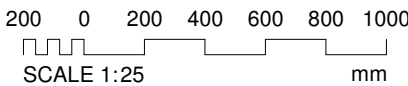

Document Originator

AWW

London 106 Weston Street, SE1 3QB 020 7160 6000
Plymouth East Quay House, PL4 0HK 01752 261 262
Bristol pivot + mark, 48-52 Baldwin Street, BS1 1QB 0117 923 2535
RIBA Chartered Practice www.aww-uk.com

Client
Insomnia Cookies

AWW Project Number 4591A Project Stage Stage 2

Project Title
IC University Green
Manchester

Title Existing + Proposed elevations						
---	--	--	--	--	--	--

Scale @ A1 Document Status						
As S2 - Suitable for Information						
Indicated	Project	Origin	Volume	Level	Type	Role
4591A	AWW	ZZ	ZZ	A	DR	Number
						Rev
						P02