


LOCATION PLAN –

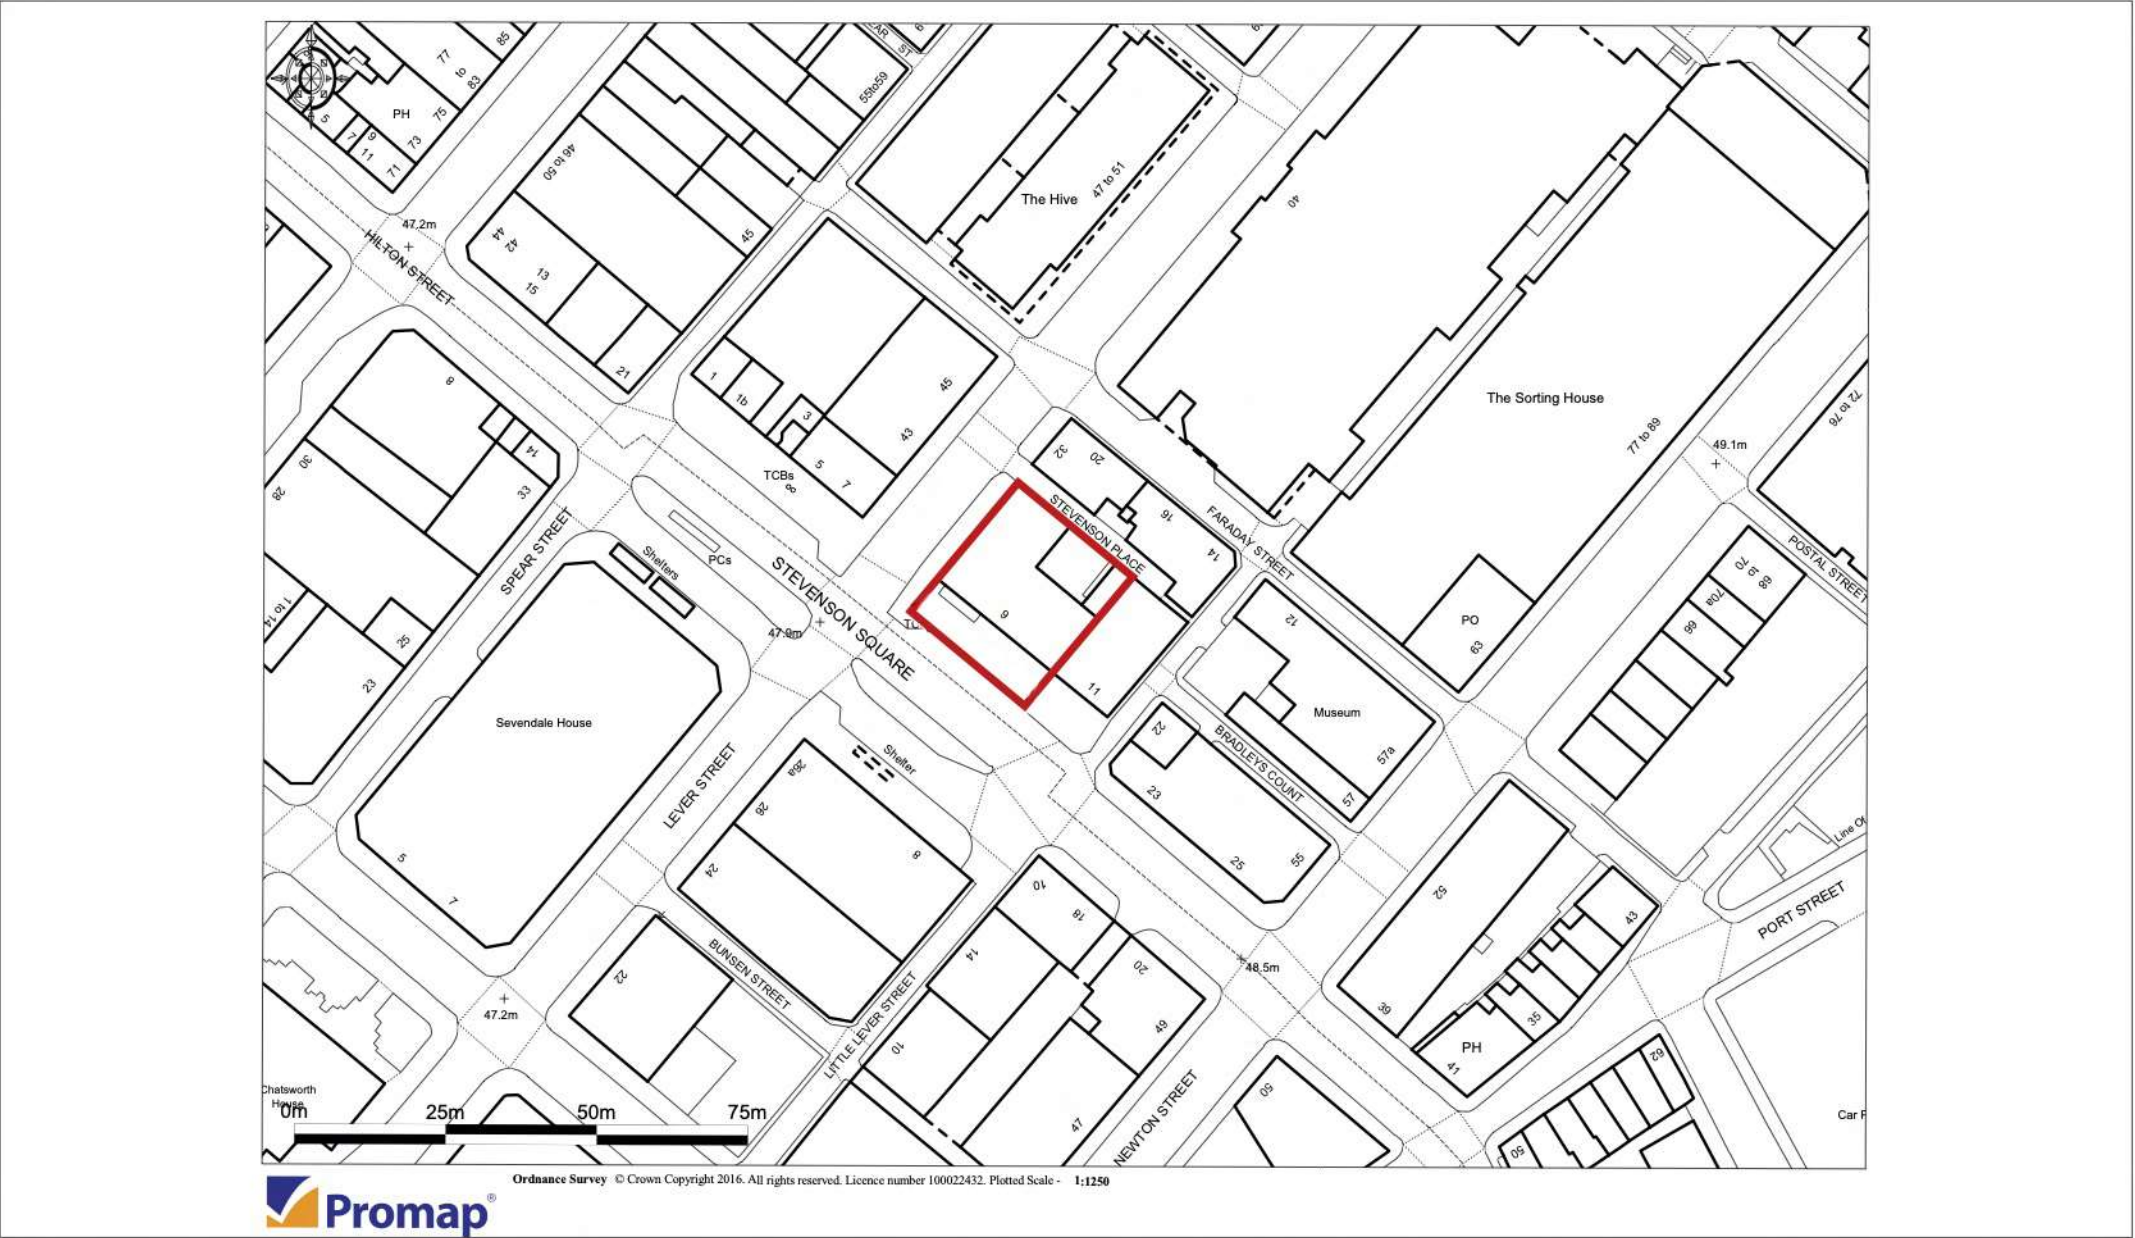

Key — Site boundary	Project Habib House, 9 Stevenson Square	LPA Manchester City Council	WSP UK Ltd 8 First Street Manchester M15 4RP T 0161 2009 853 UKPlanningComment@wsp.com	
	Title Site location plan	Date: 26.05.21 Scale: 1/1,250@A4 Project No: 70084518 Drawing No: 70084518/1 Drawn By: MKR 		
	Client CCPHAL LTD			

Ref: YS-198_PL_001
Site Location Plan - 9 Stevenson Square
Scale 1:1250