
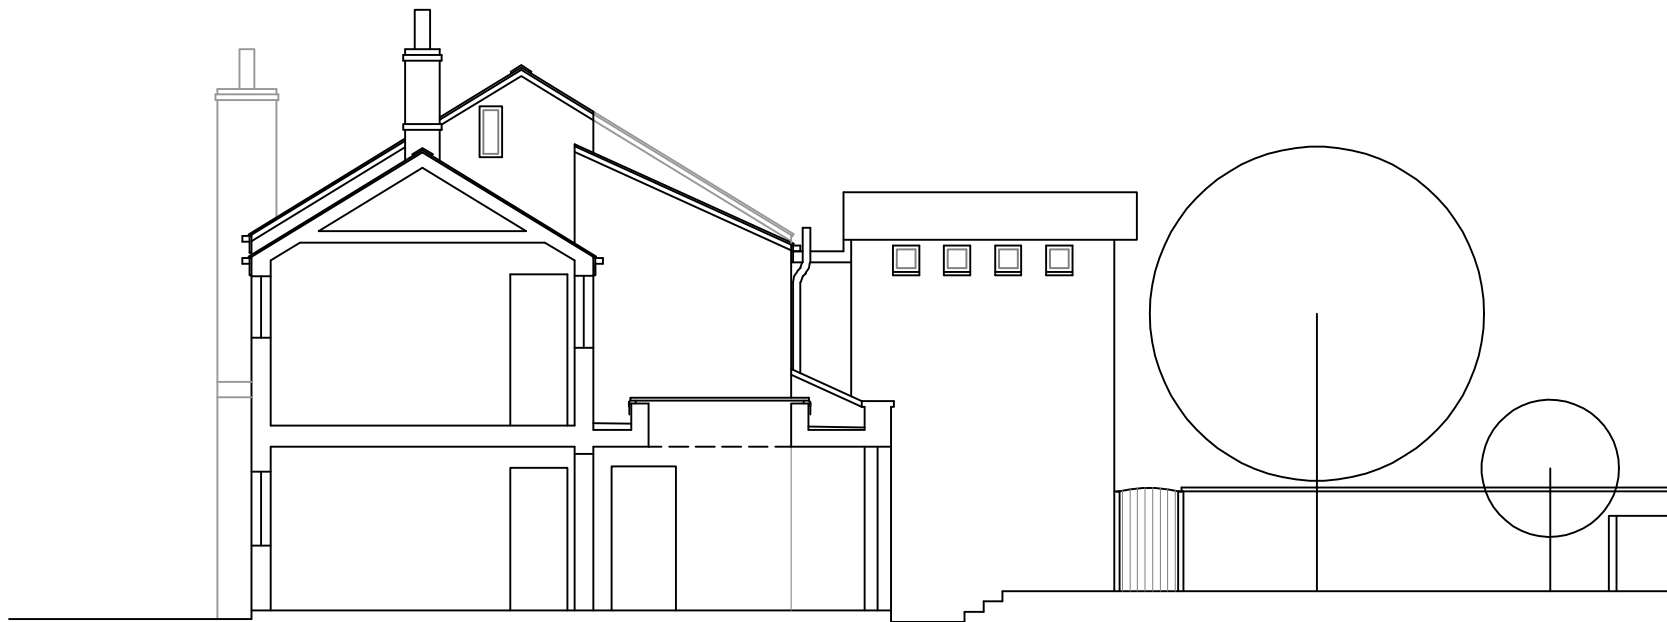


F014 - Living / Bed / Dining Section - Proposed

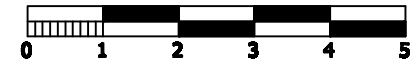

BUILDING SECTION - PROPOSED