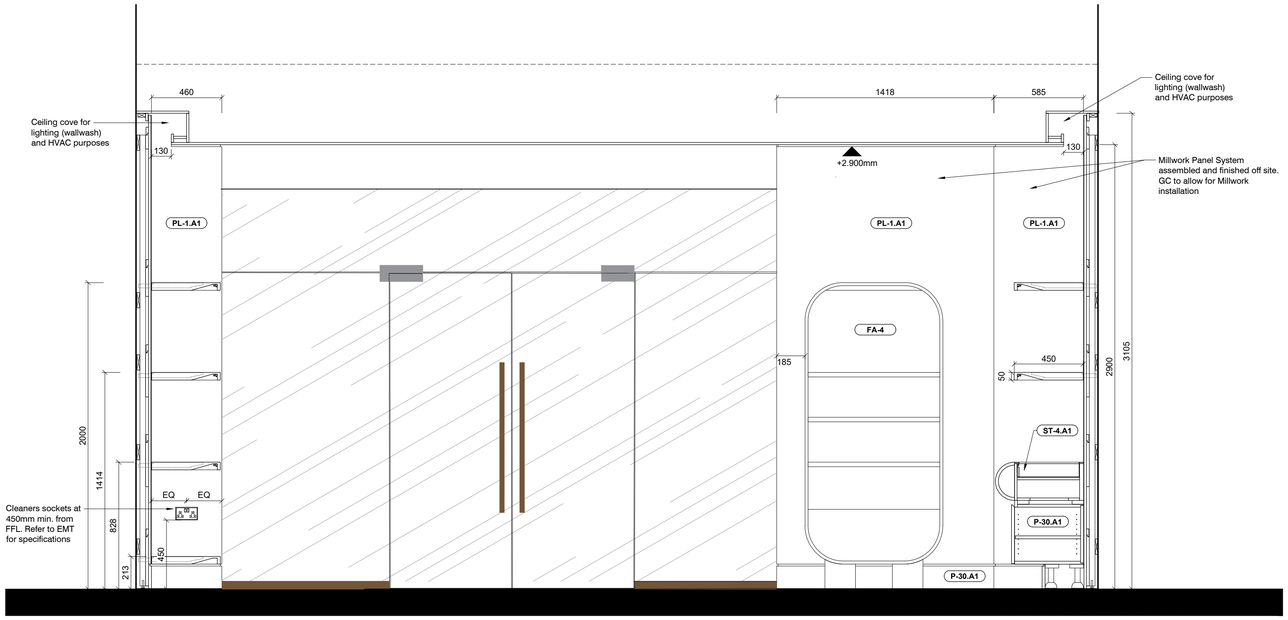

Internal Elevation A

SCALE: 1:20 @ A1

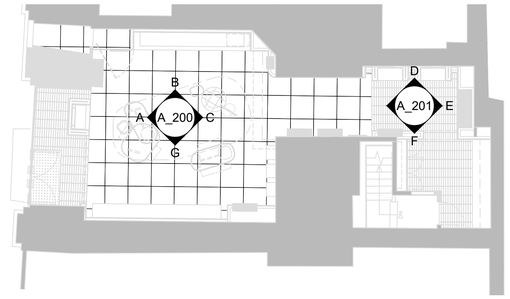

Key Plan

SCALE: 1:100 @ A1

0 200mm 500mm 1m 2m

• Survey of existing site and all dimensions to be verified by GC/MW on-site prior to setting-out, manufacture & construction;
. All mirrors to be adhesively & mechanically fixed;
. Any variations to be agreed with Client/Architect;
. All stud work show indicatively. GC responsible to ensure stability of all studwork;
: All proposed floor and ceiling levels shown to be confirmed upon receipt & verification of existing landlord levels.

. Refer to EMT drawings for M&E Design Intent, Details and Specification;
. Refer to Studio Amort drawings for Lighting;
. Refer to Hyphen drawings for Final Setting-out of Consultants visible equipment.

Finishes Legend	
Key Value	Keynote Text
CE-1.M1	Bespoke glazed green ceramic tile (288x69mm) stack brick bond. 4mm mapei ultracolour plus 120 (black) grout (shopfront goalpost)
P-11	Adapta powder coated cor/ten finish
P-19	Powder coating to match RAL 6012
PL-1.A1	Ready mix plaster, concrete looking finish (perimeter walls)
P-30.A1	Matt satin grey solid lacquer to match PL-1.A1 (skirting to PL-1.A1 & WP-1.A1 walls)
P-1.M1	Farrow & ball modern emulsion, purbeck stone 275. Light grey paint, brushed finish
P-3.M1	Farrow & ball cornforth white 228. Water emulsion, rolled application
WP-1.A1	Wall covering with bespoke artwork (perimeter walls)
MT-1	Brushed stainless steel (display cabinets & rails, pull handles, floor trims)
ST-1.A2	Anthracite flat lacquer finish (cantilever shelving)
ST-3.A2	Mahogany flat lacquer finish (cantilever shelving)
ST-4.A1	Technical suede alcantara shape 5183, 4180 taupe (niche shelving and podium top lining)
FA-4	Technical suede majilite ruby t3j9w (display cabinet lining)
FA-7	Technical suede majilite soft clay t3r5w (display cabinet lining and table tops)
FA-9	Technical suede majilite alpine green t3p3w (display cabinet lining & table top)
PL-2.M1	Pink polished plaster (perimeter walls)
PL-2.A2	Matt satin pink solid lacquer to match PL-2.M1 (skirting to PL-2.M1 walls)
PC-5	LG hi-macs counter top panel. S22 black

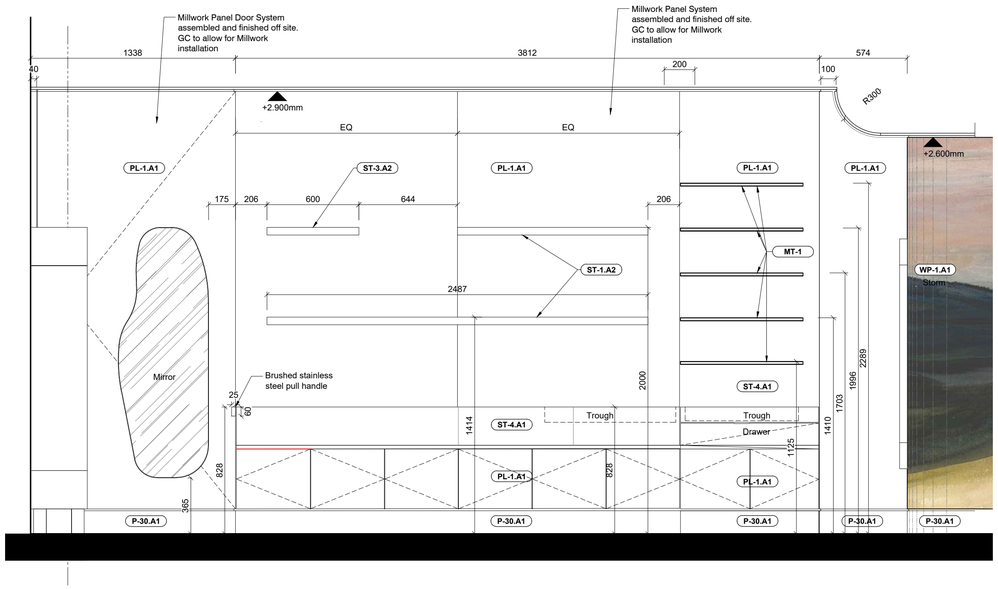

Internal Elevation B

SCALE: 1:20 @ A1

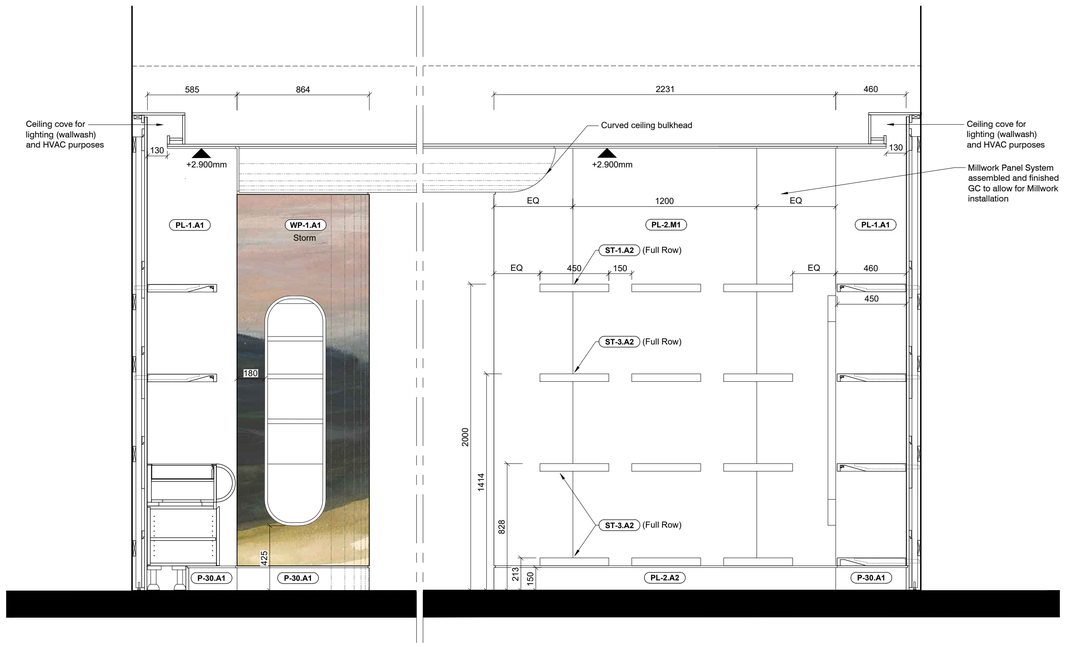

Internal Elevation C

SCALE: 1:20 @ A1

Rev	Description	By	Check	Date
T4	Planning Amendments	SMS	TL	07:06:22
T3	Tender Amendments	SMS	TL	09.05.2022
T2	Tender Pack	SMS	TL	28.04.2022
T1	Draft Tender	SMS	TL	22.04.2022

Hyphen
3 Charlecote Mews
Staple Gardens
Winchester, SO23 8SR
+44 1962 835500
info@hyphen.archi

Client: Mulberry

Project: MANCHESTER
UK, Manchester, 5 Exchange

Drawing: INTERNAL ELEVATION A, B & C

Scale	Date	Author	Checked
1:20 @ A1	11.04.2022	SMS	TL
Workstage	Status		
3	TENDER		
Hyphen Project No.	Drawing No.		Revision
8095	A200		T5

Scale only for planning purposes
Report any discrepancies to the author
© The Hyphen Group Ltd