

Description:

- Typical arrangement for:
Paving Type 2 Precast Concrete Flag (PT2)

Material:



- **Paving Type 2**
Q25 / 121 / 317
- **Edge Type 2**
Q10 / 113
- **Foundation and Sub Base**
To engineers detail and specification
- **Inboard Cutting**
Units to be no less that 25% the a original size

Size:

- As stated

Sample:

- Refer to M80153_3C_L910

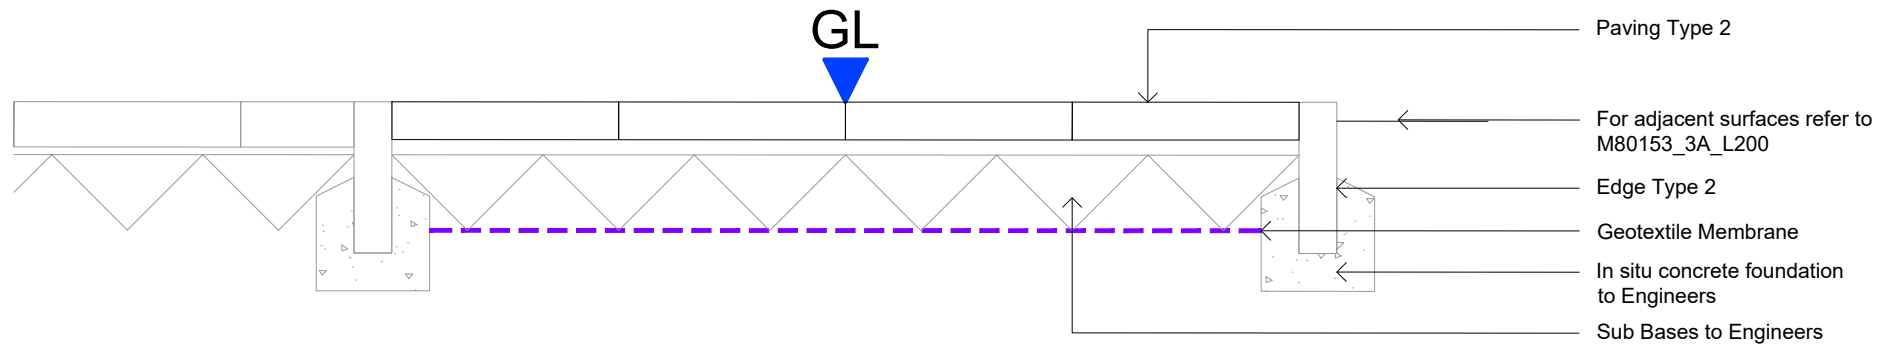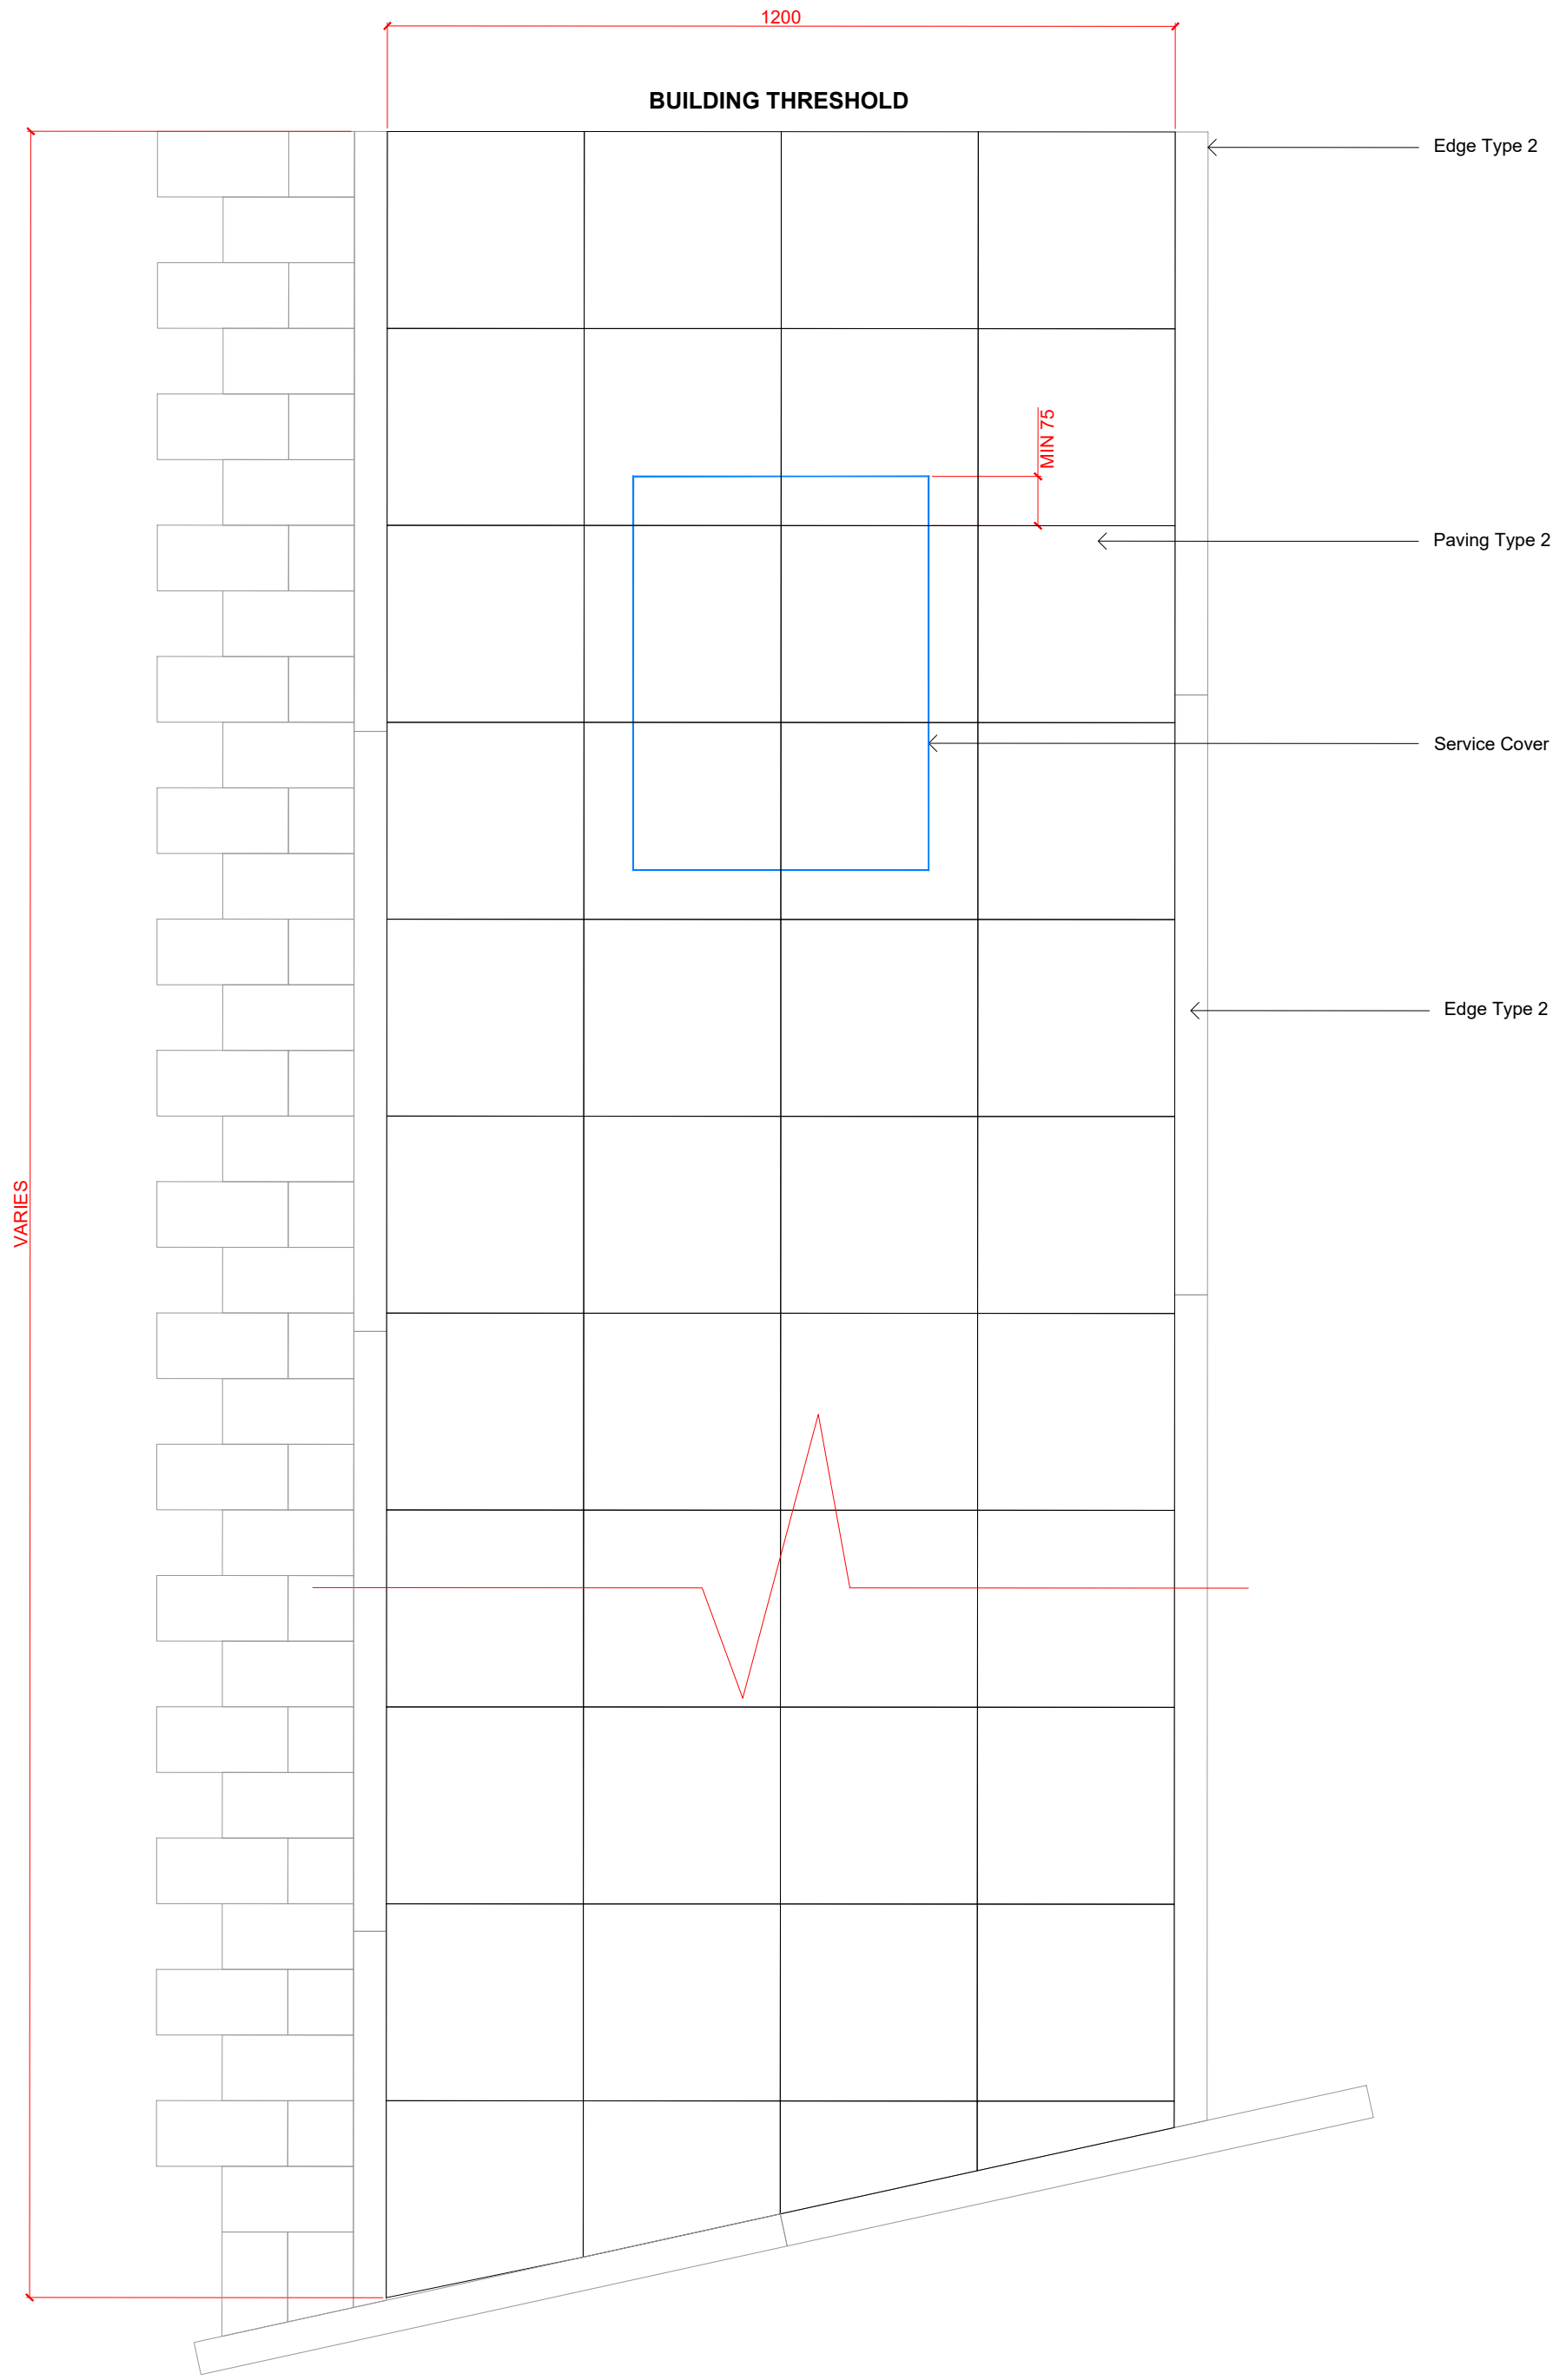

001
sheet
3C_L501
THRESHOLD PLAN 1
Scale: 1 : 10

002
sheet
3C_L501
PT2 TYPICAL SECTION 1
Scale: 1 : 10

NOTES

1. This drawing is to be read in conjunction with all other drawings and specifications.
2. Do not scale off this drawing. Written dimensions to be taken only.
3. Any discrepancies found between this drawing and other drawings and specifications in the construction documents must be referred to the Landscape Architect prior to work commencing.
4. This drawing must not be copied in whole or in part without prior written consent of Optimised Environments Ltd.

A	Updated for Construction	CM	09.04.21
Issue	Revision	Initial	Date

open
optimised environments
optimised environments ltd
EDINBURGH 2nd Floor | Quartermile Two | 2 Lister Square | Edinburgh | EH3 9GL
t 0131 221 9820 | e optimisedenvironments.com
LONDON Wanford Court | 29 Throgmorton Street | London | EC2N 3AT
t 020 79474562 | e optimisedenvironments.com
MANCHESTER 13 Swan Street | Manchester | M4 5JJ
t 0161 696 7550 | e optimisedenvironments.com

Client
Urban Splash

Project
NEW ISLINGTON PHASE 3C
Manchester

Drawing Title
PAVING TYPE 2 (PT2)
Page 1 of 1

Scale Bar
0.1m 0.2m 0.3m 0.4m 0.5m
North
Scale: 1:10@A1 Date: 23.02.21
By: CO Status: CONSTRUCTION
Checked: AW Approved: AW

Drawing Number
M80153_3C_L501
Rev
A

Computer File: R:\Projects\2018\M80153_New Islington\CAD\SHEET