

SP Architectural

This drawing (or any part thereof) is not to be copied, transmitted or disclosed to any third party or unauthorised person without the prior written consent of SP Architectural.


This Drawing is to be read in coincidence with all other relevant drawings prepared by consultants and sub-contractors.

Do not scale from this document. Work only in accordance to printed dimensions.

Report any discrepancies to the drawing author or representatives thereof.

© ALL RIGHTS RESERVED. no part of this drawing may be reproduced or transmitted in any form or by any means without the written consent of the copyright holder.

Once printed & distributed this document is assumed 'Uncontrolled'.

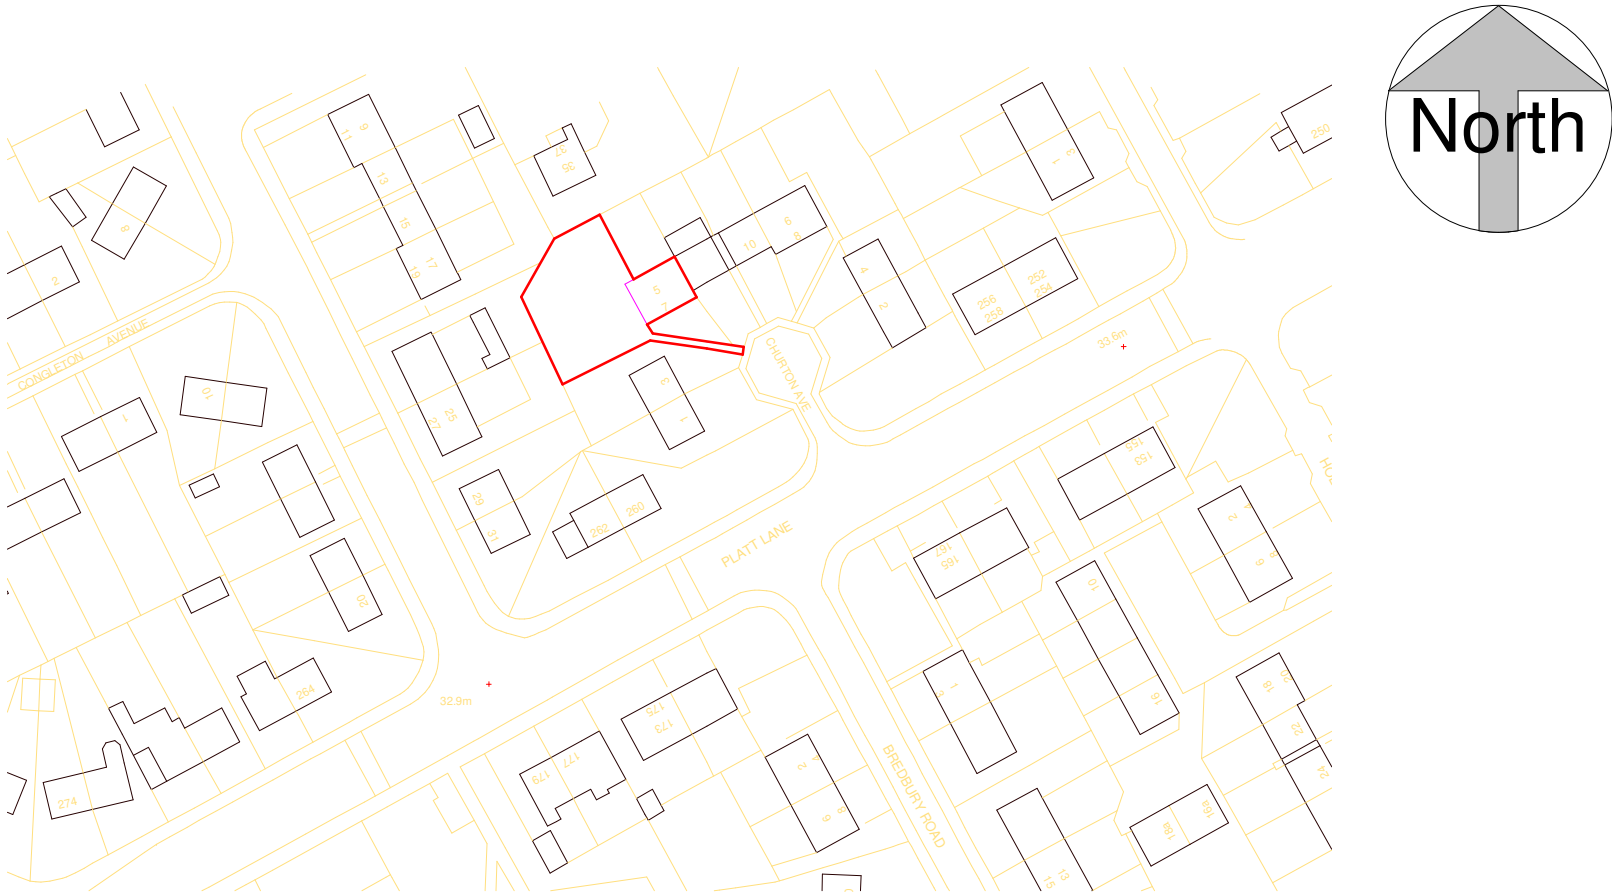

1

Site

1 : 1250

1	25/01/22	First issue	SP
Rev #:	Issue Date:	Description:	Issued By:
CLIENT: Mohammad Eid			
PROJECT: Project Name 5 Churton Ave, Manchester, M14 7RN			
DRAWING TITLE: Location Plan 004			
THIS DRAWING HAS BEEN PRODUCED UNSING AUTODESK™ REVIT			
DRAWN: SP	CHECKED: SP	APPROVED: SP	
SCALE: PER VIEW	DATE: 25/01/22	SHEET SIZE: A3	
PROJECT NUMBER: Project Number	SUITABILITY CODE: Planning		
DRAWING CLASSIFICATION:			