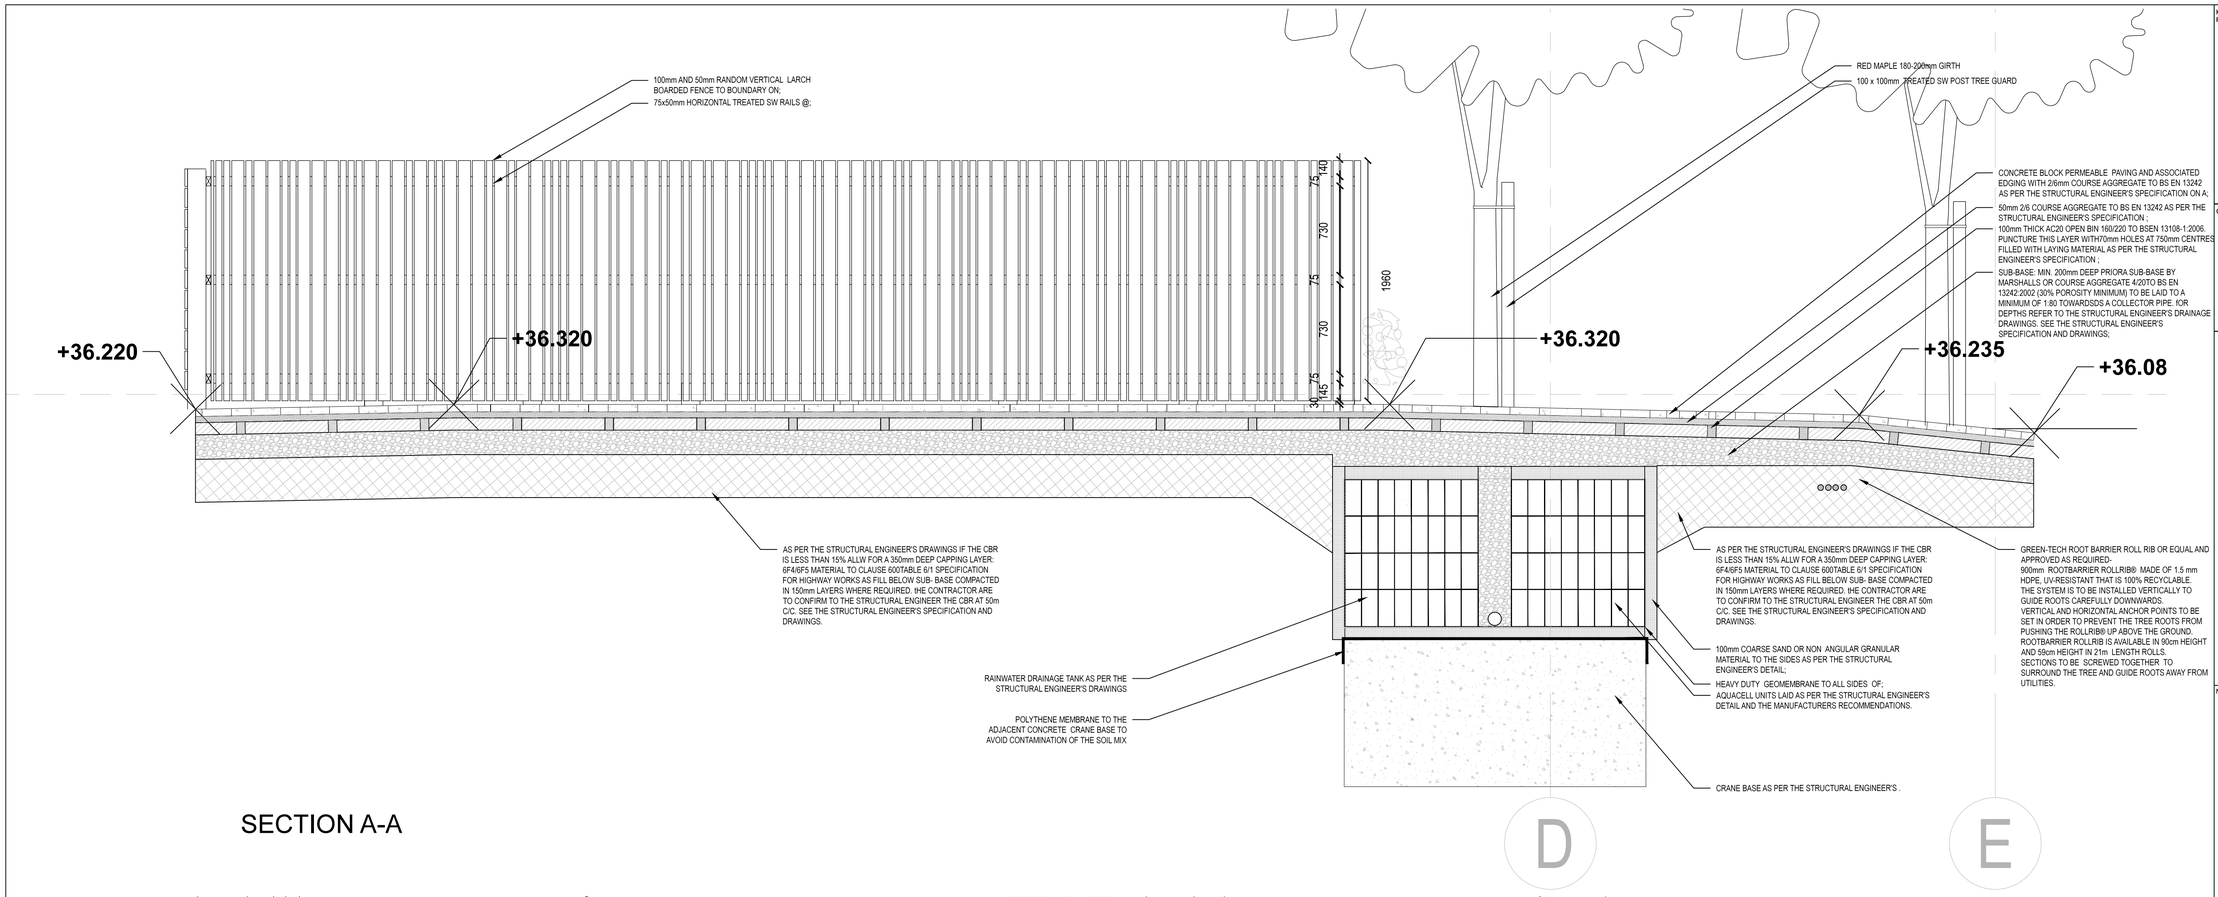

SECTION A-A

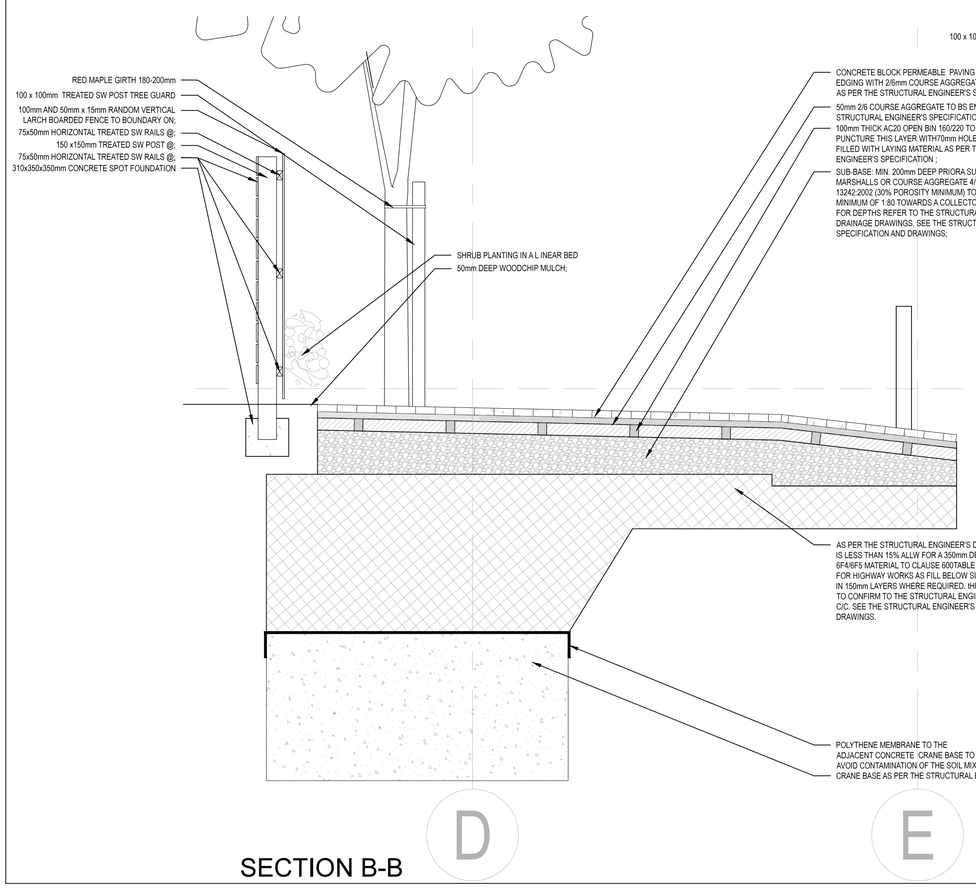

SECTION B-B

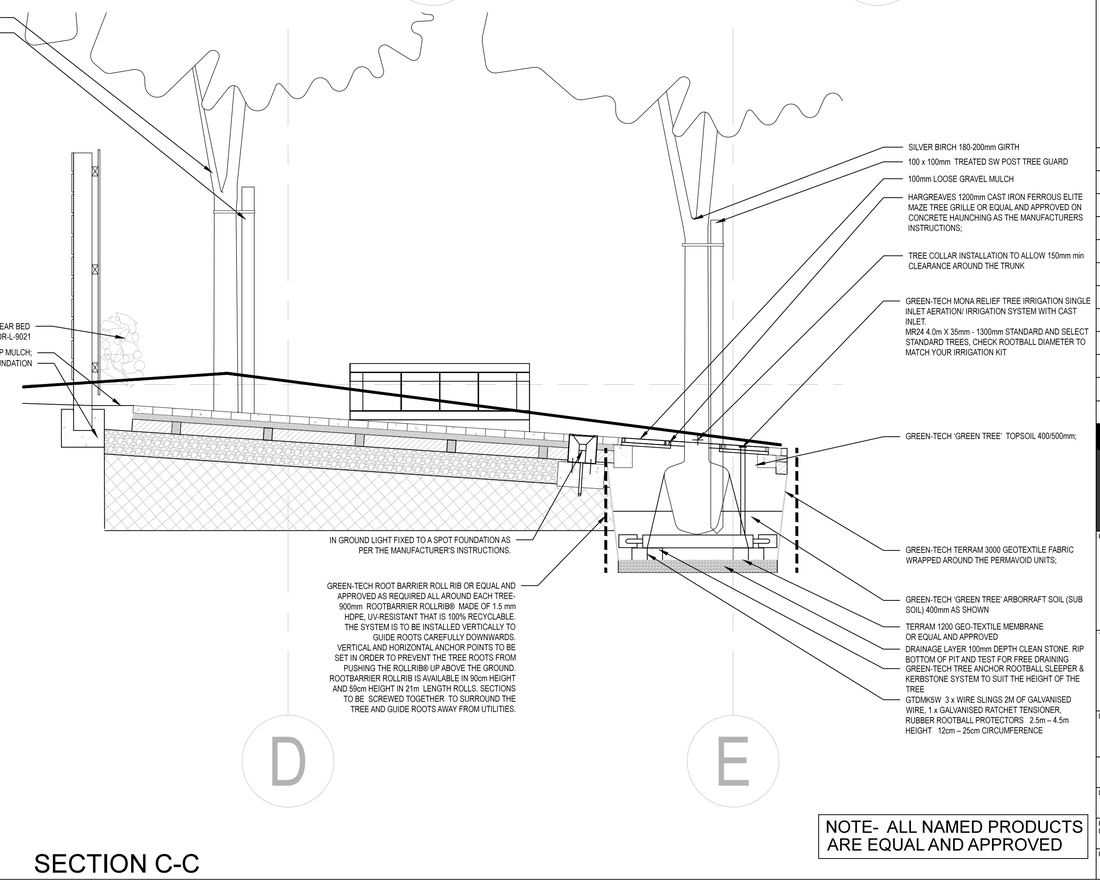

SECTION C-C

NOTE- ALL NAMED PRODUCTS ARE EQUAL AND APPROVED

KEY PLAN

DO NOT SCALE FROM THIS DRAWING.

THIS DRAWING IS BASED ON DIMENSIONAL SURVEY INFORMATION PROVIDED BY OTHERS. THE ARCHITECT CANNOT ACCEPT RESPONSIBILITY FOR THE ACCURACY OF THIS SURVEY INFORMATION.

ALL DIMENSIONS ARE SHOWN IN METRIC.

THIS DRAWING REMAINS THE COPYRIGHT OF **CARSON & PARTNERS**

CLIENT

ALUMNO DEVELOPMENTS

NOTES

Rev	Reason for issue	Date
P04	Ground light and notes added	12.04.2022
P03	Tree moved	20.01.2022
P02	Root barrier and notes added	09.12.2021

Carson & Partners
2nd Floor
Argyll Chambers
Buchanan Street
Glasgow G2 8BD
+44 (0)141 442 0036
+44 (0)203 442 0036
www.carsonandpartners.com

PROJECT
CHURCH INN
STUDENT ACCOMMODATION
HIGHER CAMBRIDGE STREET MANCHESTER

TITLE
EXTERNAL WORKS
LANDSCAPE
DETAIL SECTIONS A-A, B-B AND C-C

DRAWING NUMBER: AL(90)004
REVISION: P04

PLANNING

DATE	DRAWN BY	SCALE
29.09.2021	GMcG	1:25@A1
PLOT DATE	CHECKED BY	PROJECT NUMBER
	JR	0203

FILE REFERENCE
D463-CAP-ZZ-00-DR-L-9023