



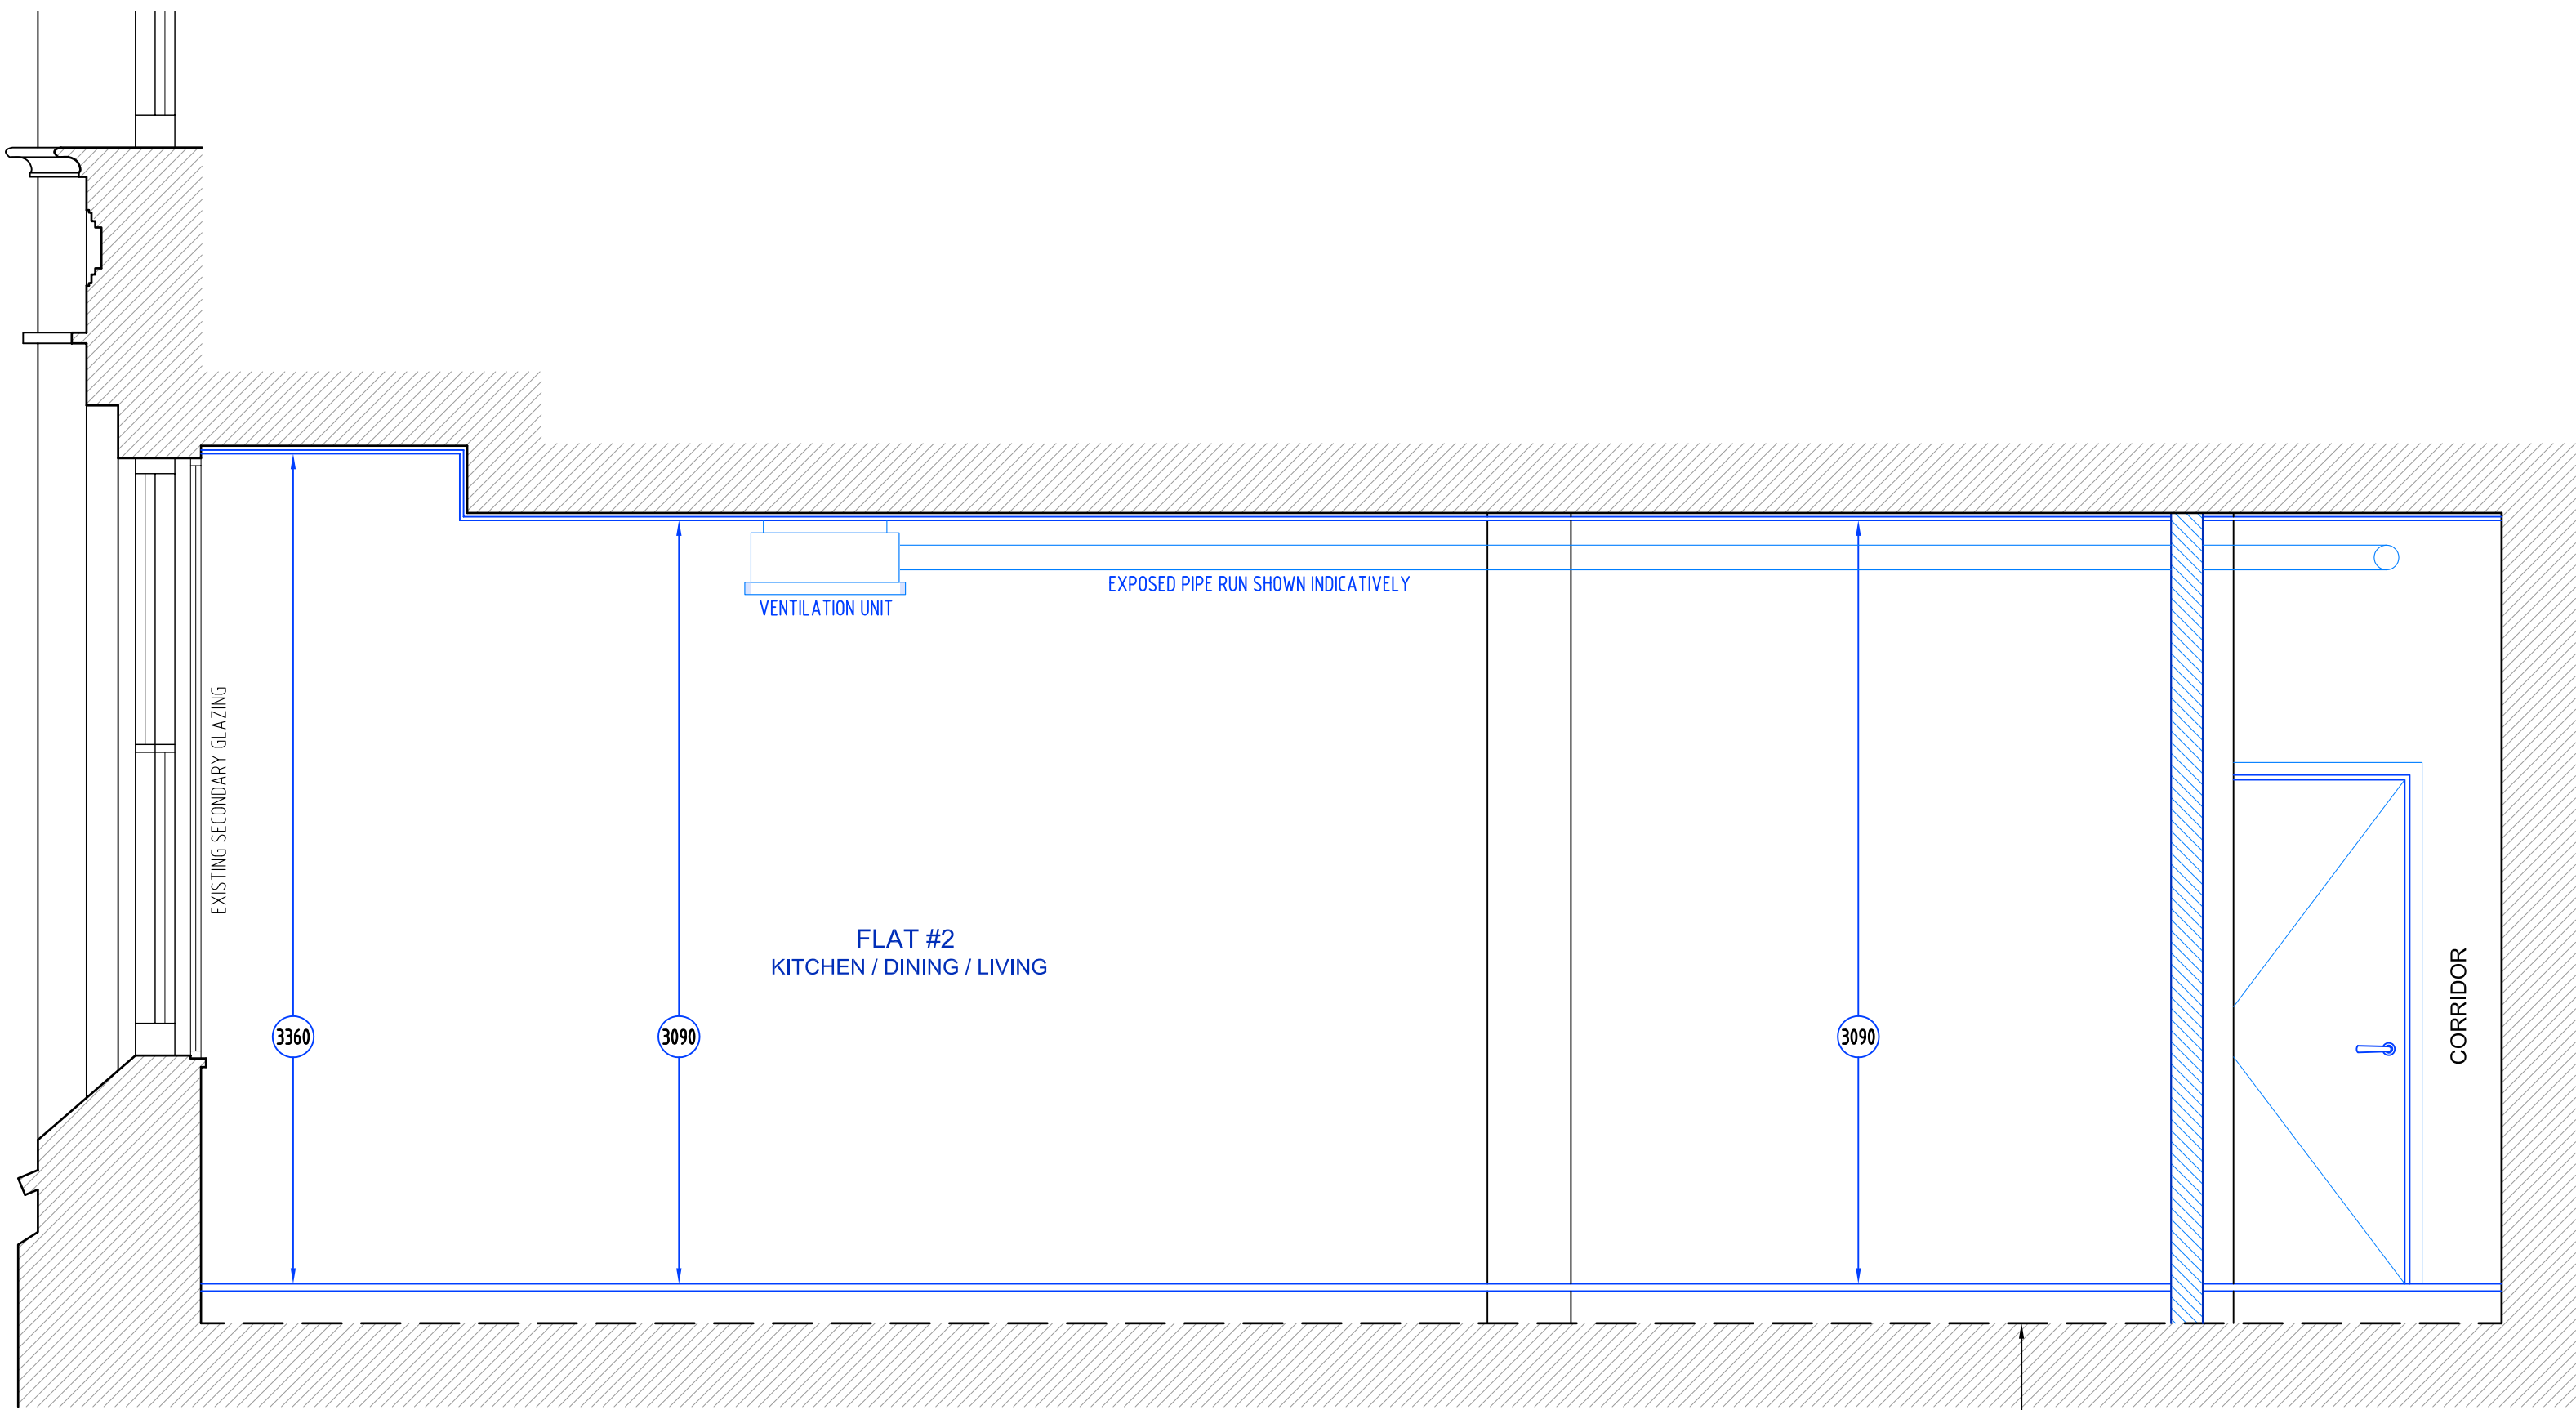

C PROPOSED SECTION
SCALE 1:25

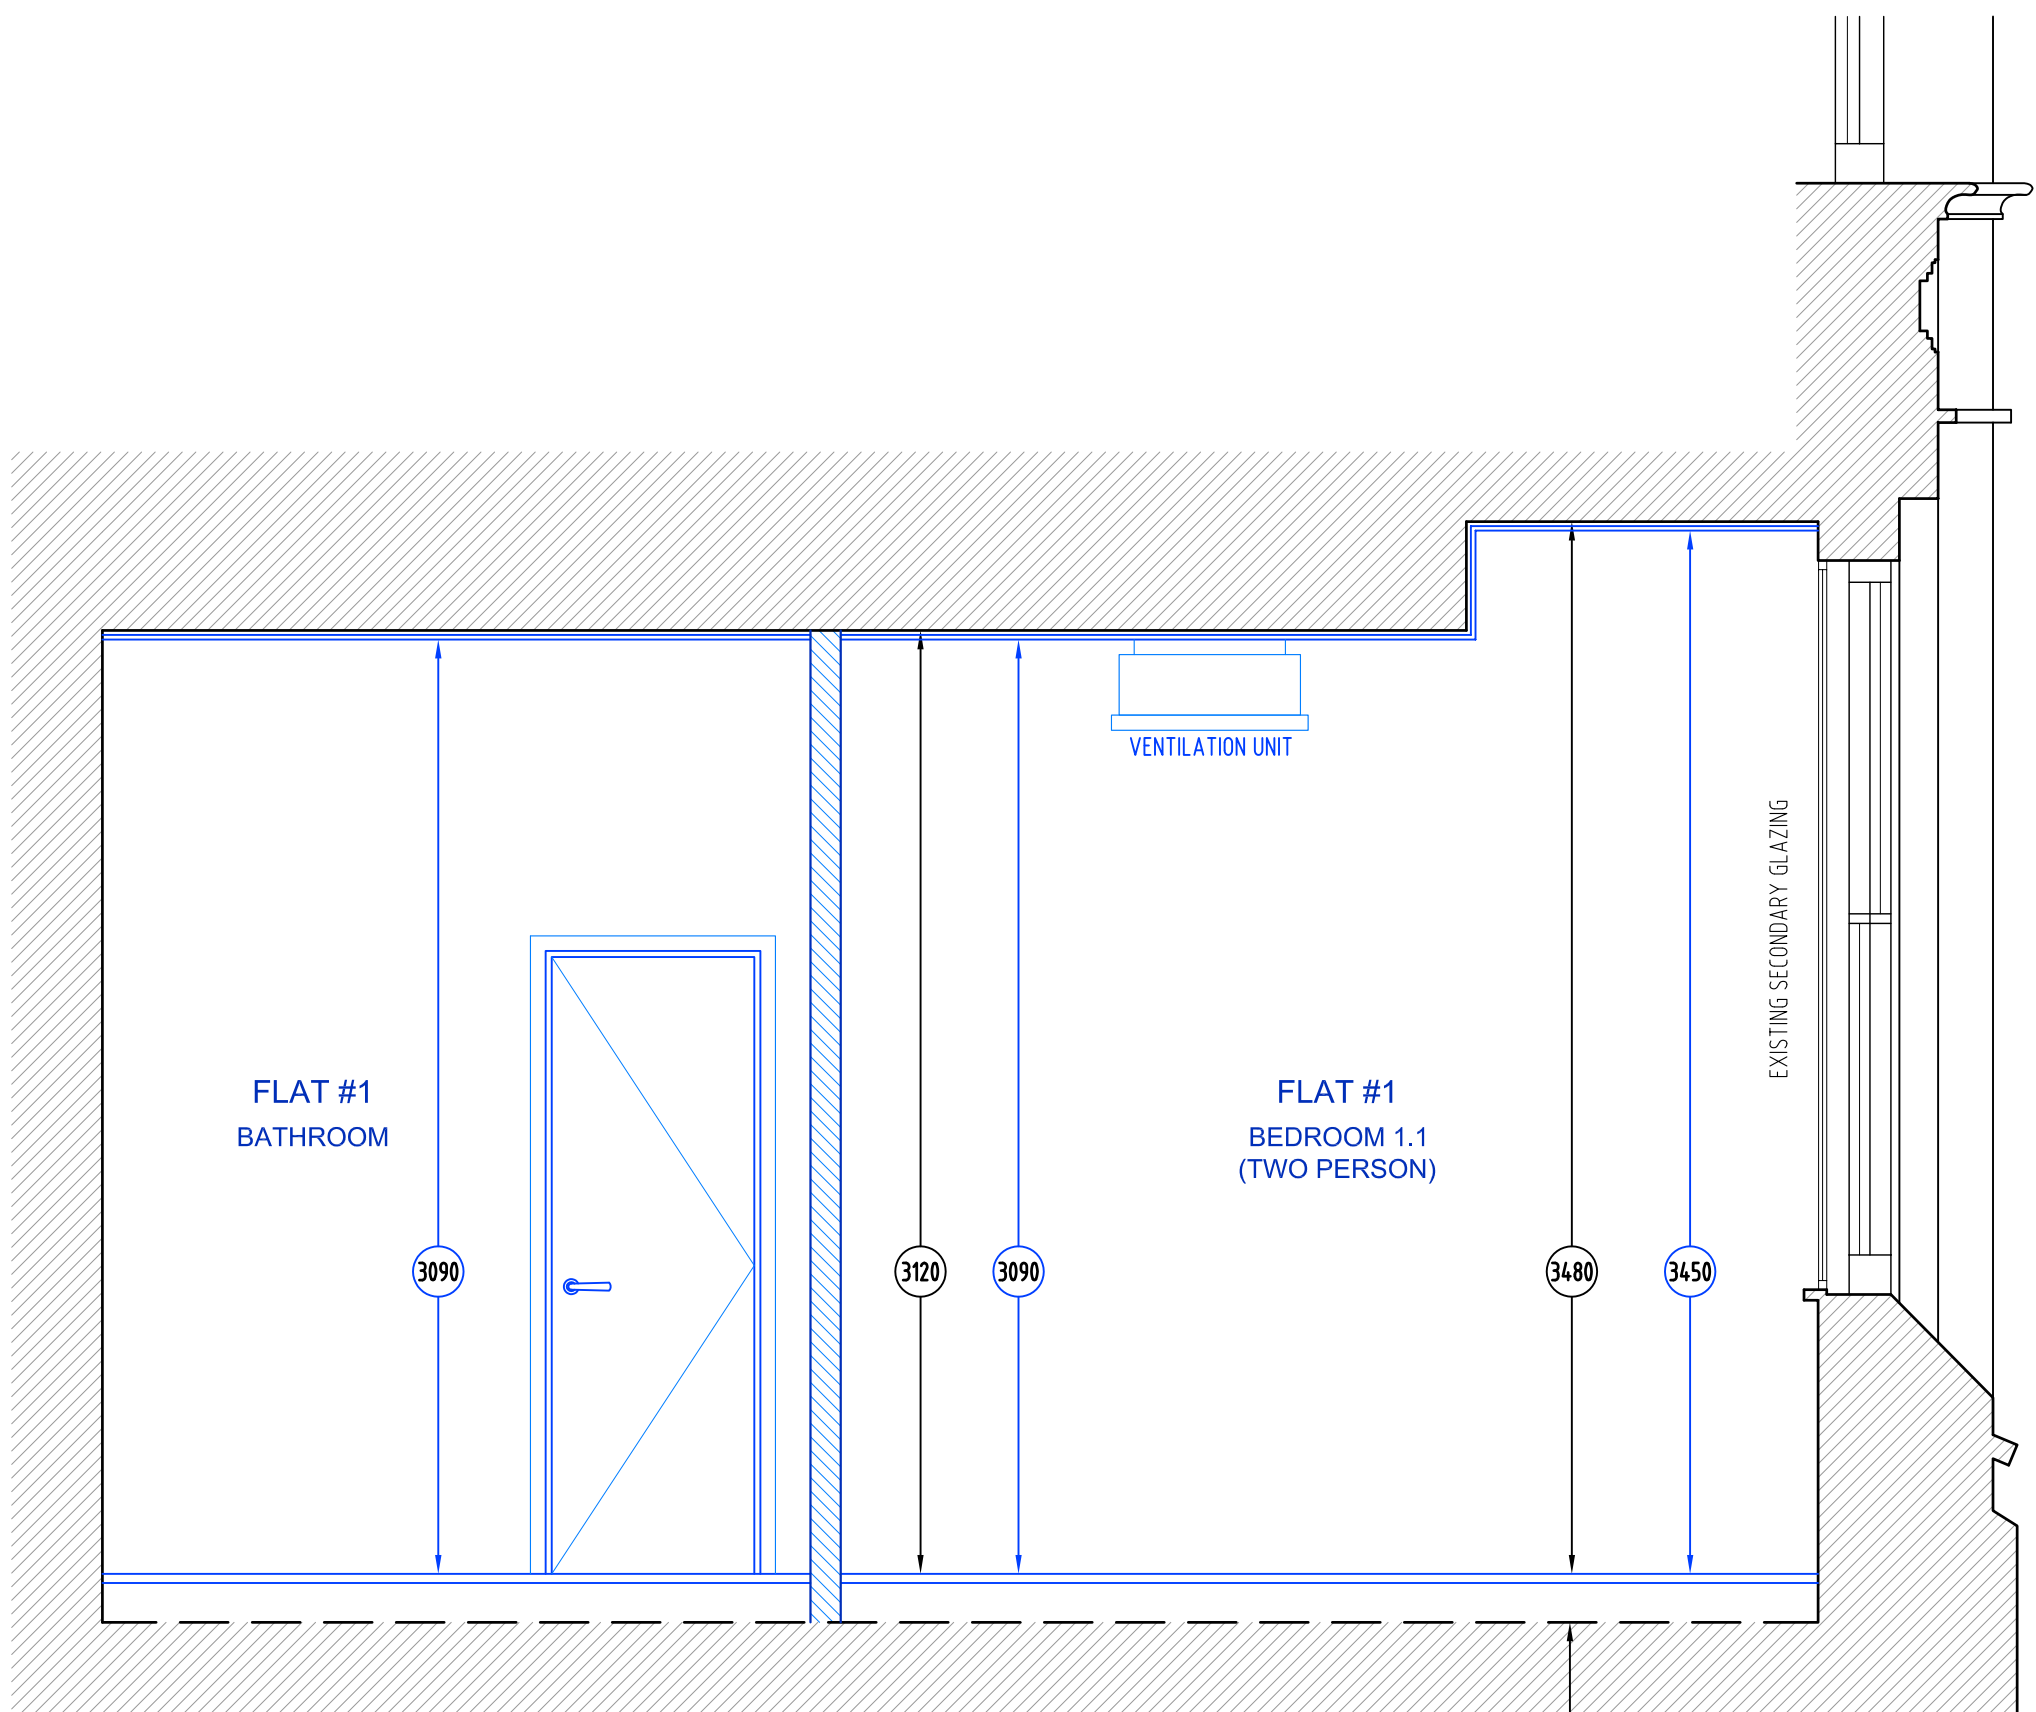

D PROPOSED SECTION
SCALE 1:25

SCALE BAR
(1:25 @ A1)
(1:50 @ A3)



NOTES

1. GENERAL:

- DO NOT SCALE FROM THIS DRAWING. CHECK ALL DIMENSIONS AND CONDITIONS ON SITE.
- ALL WORKS TO BE CARRIED OUT IN ACCORDANCE WITH CURRENT HEALTH & SAFETY (INCLUDING CDM) REGULATIONS. ALL WORKS TO COMPLY WITH CURRENT BRITISH STANDARDS, CODES OF PRACTICE, BUILDING REGULATIONS AND APPROPRIATE EUROPEAN STANDARDS.
- ALL STRUCTURAL WORK IS TO BE CARRIED OUT IN ACCORDANCE WITH THE STRUCTURAL ENGINEER'S DETAILS AND CALCULATIONS.
- PRECISE POSITIONS OF ALL FIXTURES AND FITTINGS IS SUBJECT TO CONFIRMATION ON SITE.
- THIS DRAWING IS PRODUCED FOR PLANNING APPLICATION ONLY AND SHOULD NOT BE USED FOR ANY OTHER PURPOSES.

LEGEND:

	DENOTES ORIGINAL EXISTING WALL
	DENOTES NON-ORIGINAL EXISTING WALL
	DENOTES PROPOSED WORKS

NOTE: ALL CEILINGS AND WALLS HAVE BEEN DETERMINED BY NON-INTRUSIVE VISUAL INSPECTION.

REV	DATE	DESCRIPTION	BY
DRG STATUS		PLANNING	
DRAWN BY			
ISP DRAWING SOLUTIONS			
JOB TITLE			
YORKSHIRE BUILDING SOCIETY 17 PICCADILLY, MANCHESTER			
DRG TITLE			
SCHEME D – PROPOSED WORKS SECTIONS C–C & D–D			
ISP Drawing Solutions  ISP DRAWING SOLUTIONS 21 MONKS CLOSE MIDDLESEX, HA4 9HX TEL: 0044 7886116912 EMAIL: info@ispdrawingsolutions.co.uk www.ispdrawingsolutions.co.uk			
JOB NO	DRG NO	REV	SCALE
1192	P.4133	/	1:25 @ A1 1:50 @ A3
DRN	DATE	IP	06/2022