




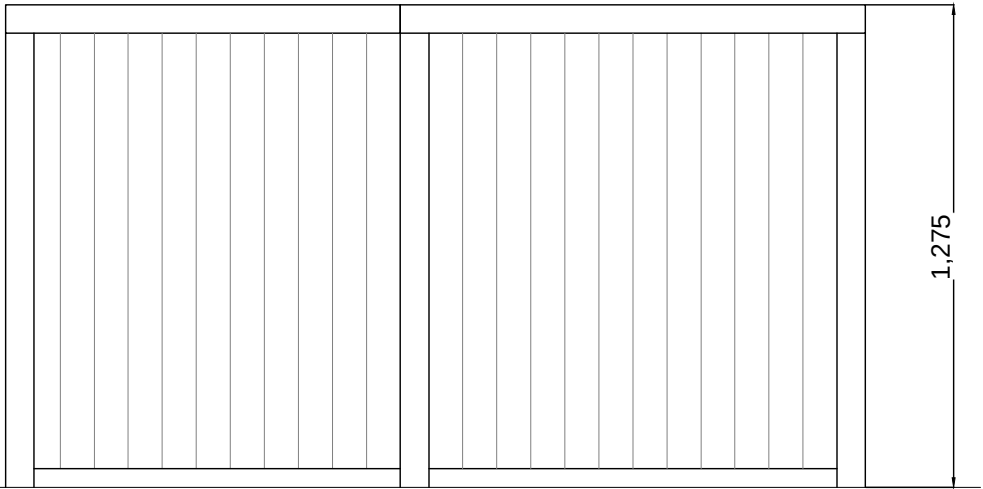


side elevation

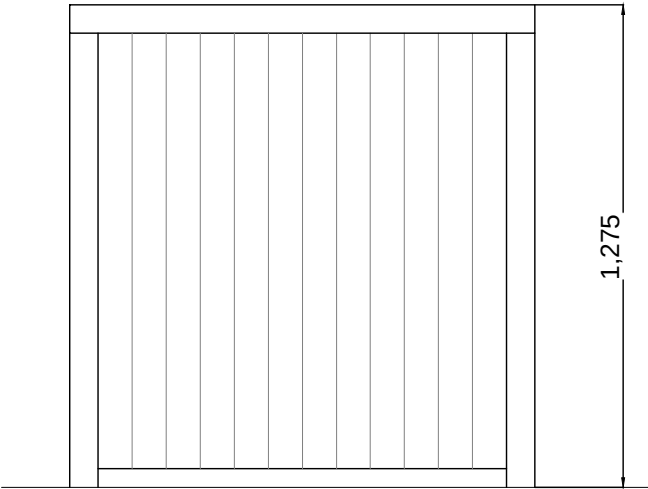

side elevation

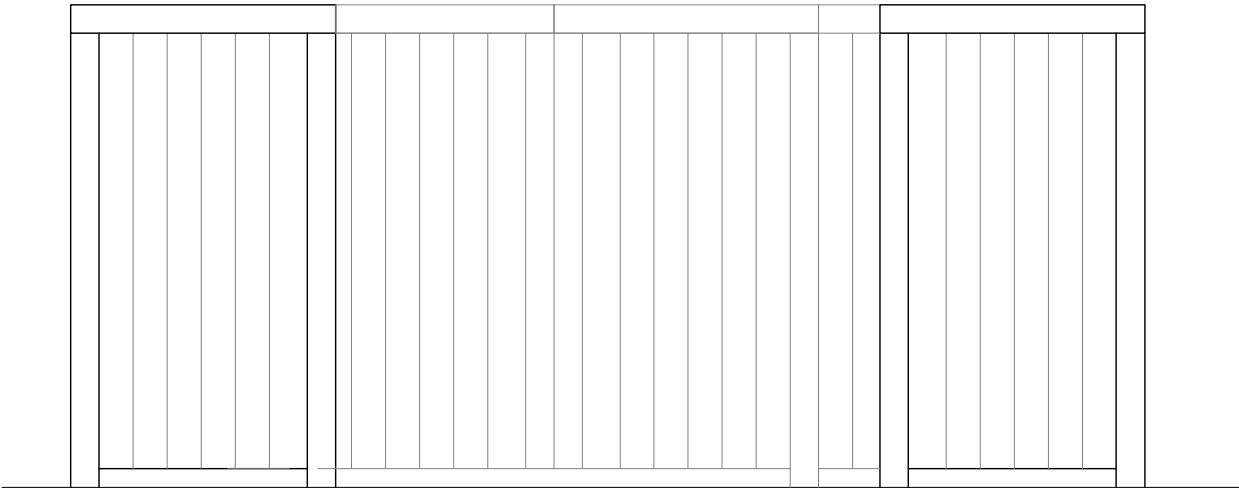

main elevation

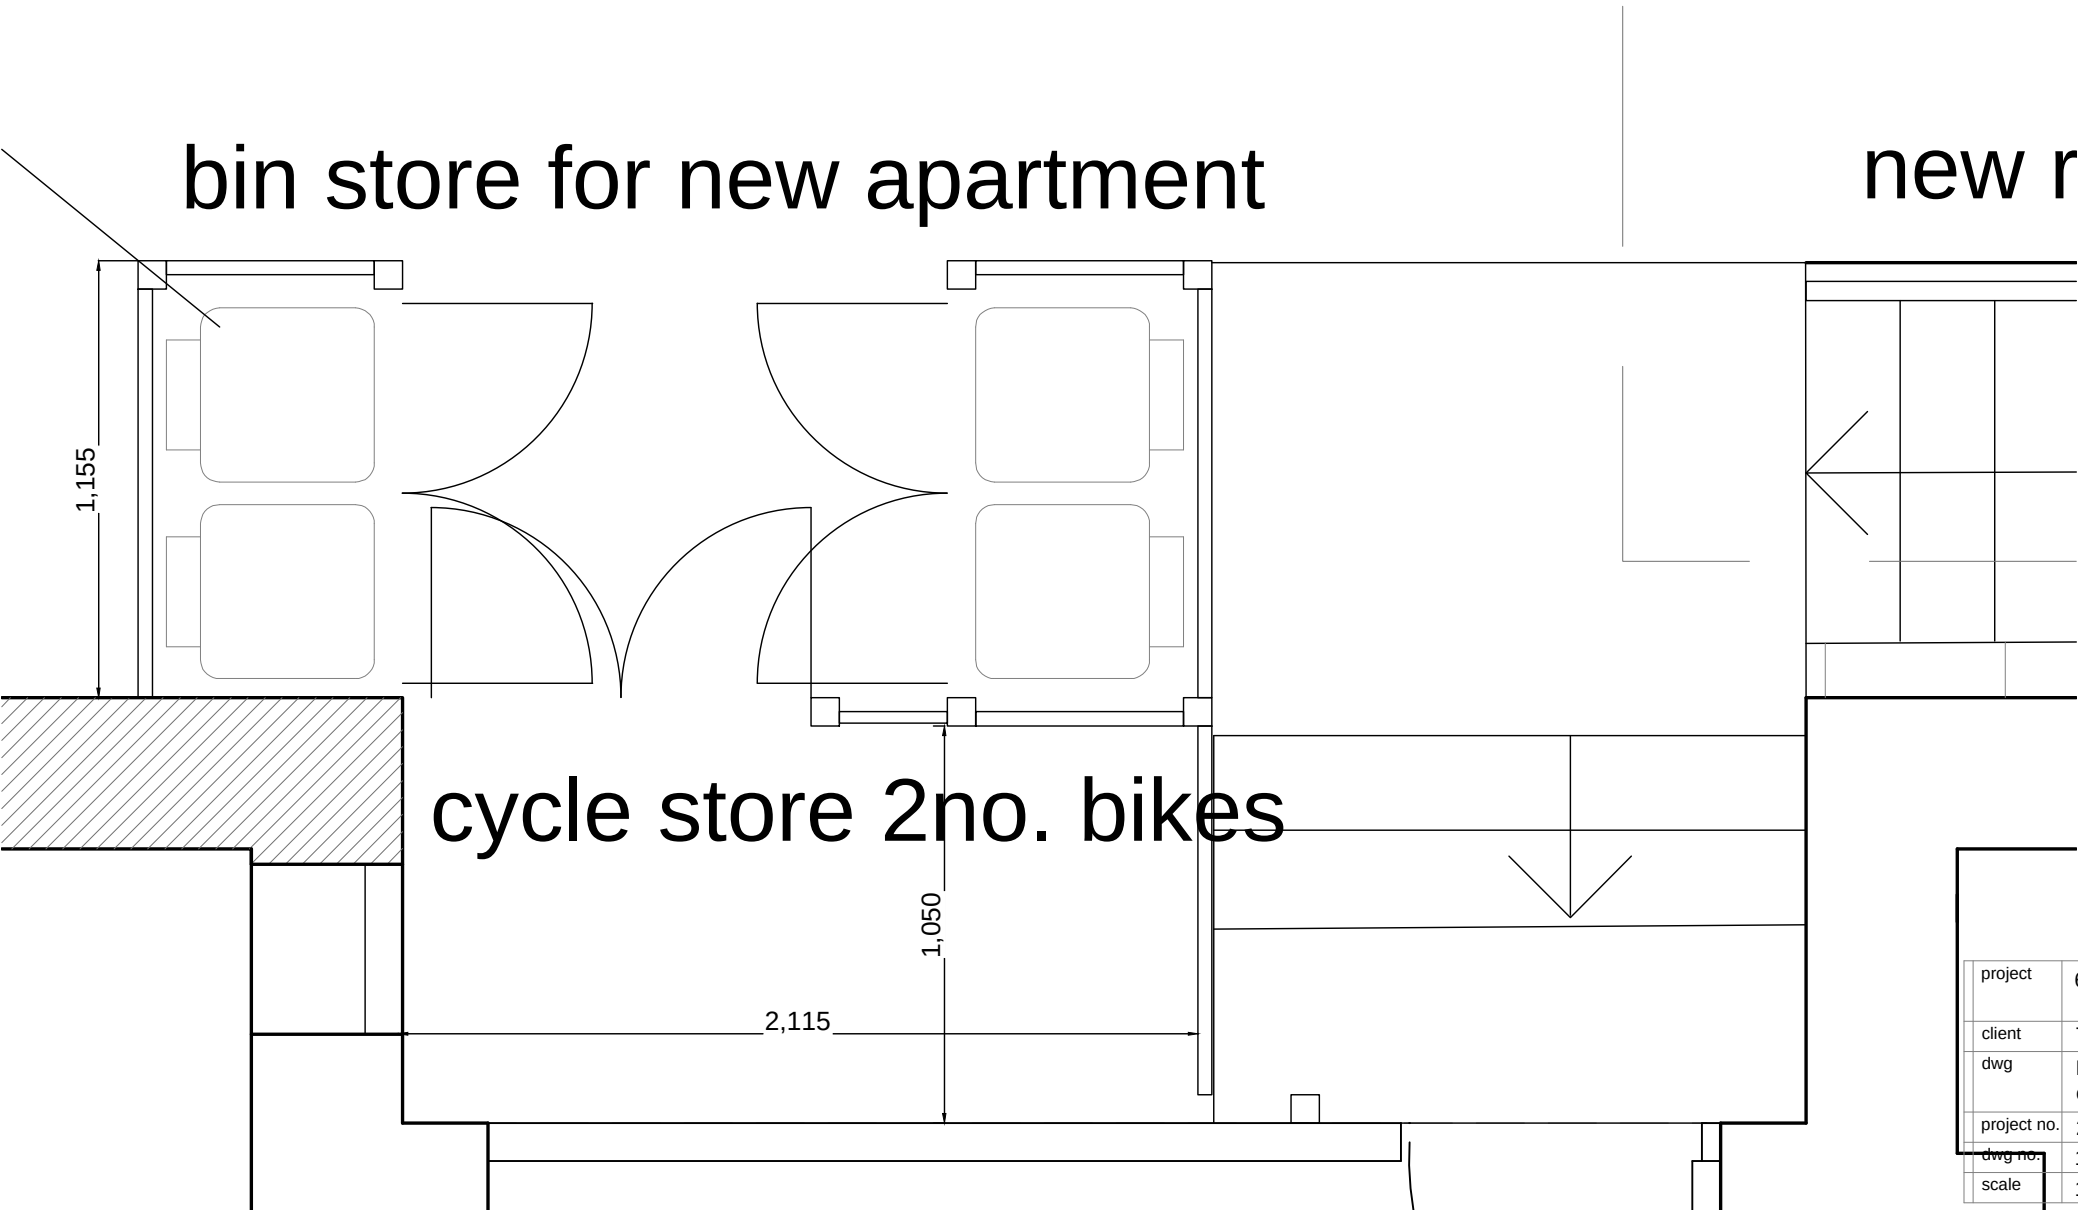

New 1200 high bin and cycle store with lids constucted with 75x75 treated timber posts with horizontal rails to receive penny jointed vertical boarded treated timber infill panels with matching timber doors and full lid

project	641 Wilmslow Road, Didsbury			donndesign	architects
client	Tennant Management				
dwg	Proposed Bin and cycle store details	date created Nov 2020	tel fax email web	0161 480 9900 0161 480 9905 team@donndesign.co.uk donndesign.co.uk	Donn Design Ltd 51 Greek St Stockport SK3 8AX
project no.	21.03				
dwg no.	16	status	feasibility		
scale	1:20 @A3		QA		
			this drawing is to be read in conjunction with all related drawings. do not scale from this drawing. all dimensions must be checked on site. any errors or omissions must be reported to the architect. this drawing is copyright of donn design ltd.		

this drawing is to be read in conjunction with all related drawings. do not scale from this drawing. all dimensions must be checked on site. any errors or omissions must be reported to the architect. this drawing is copyright of donn design ltd.