


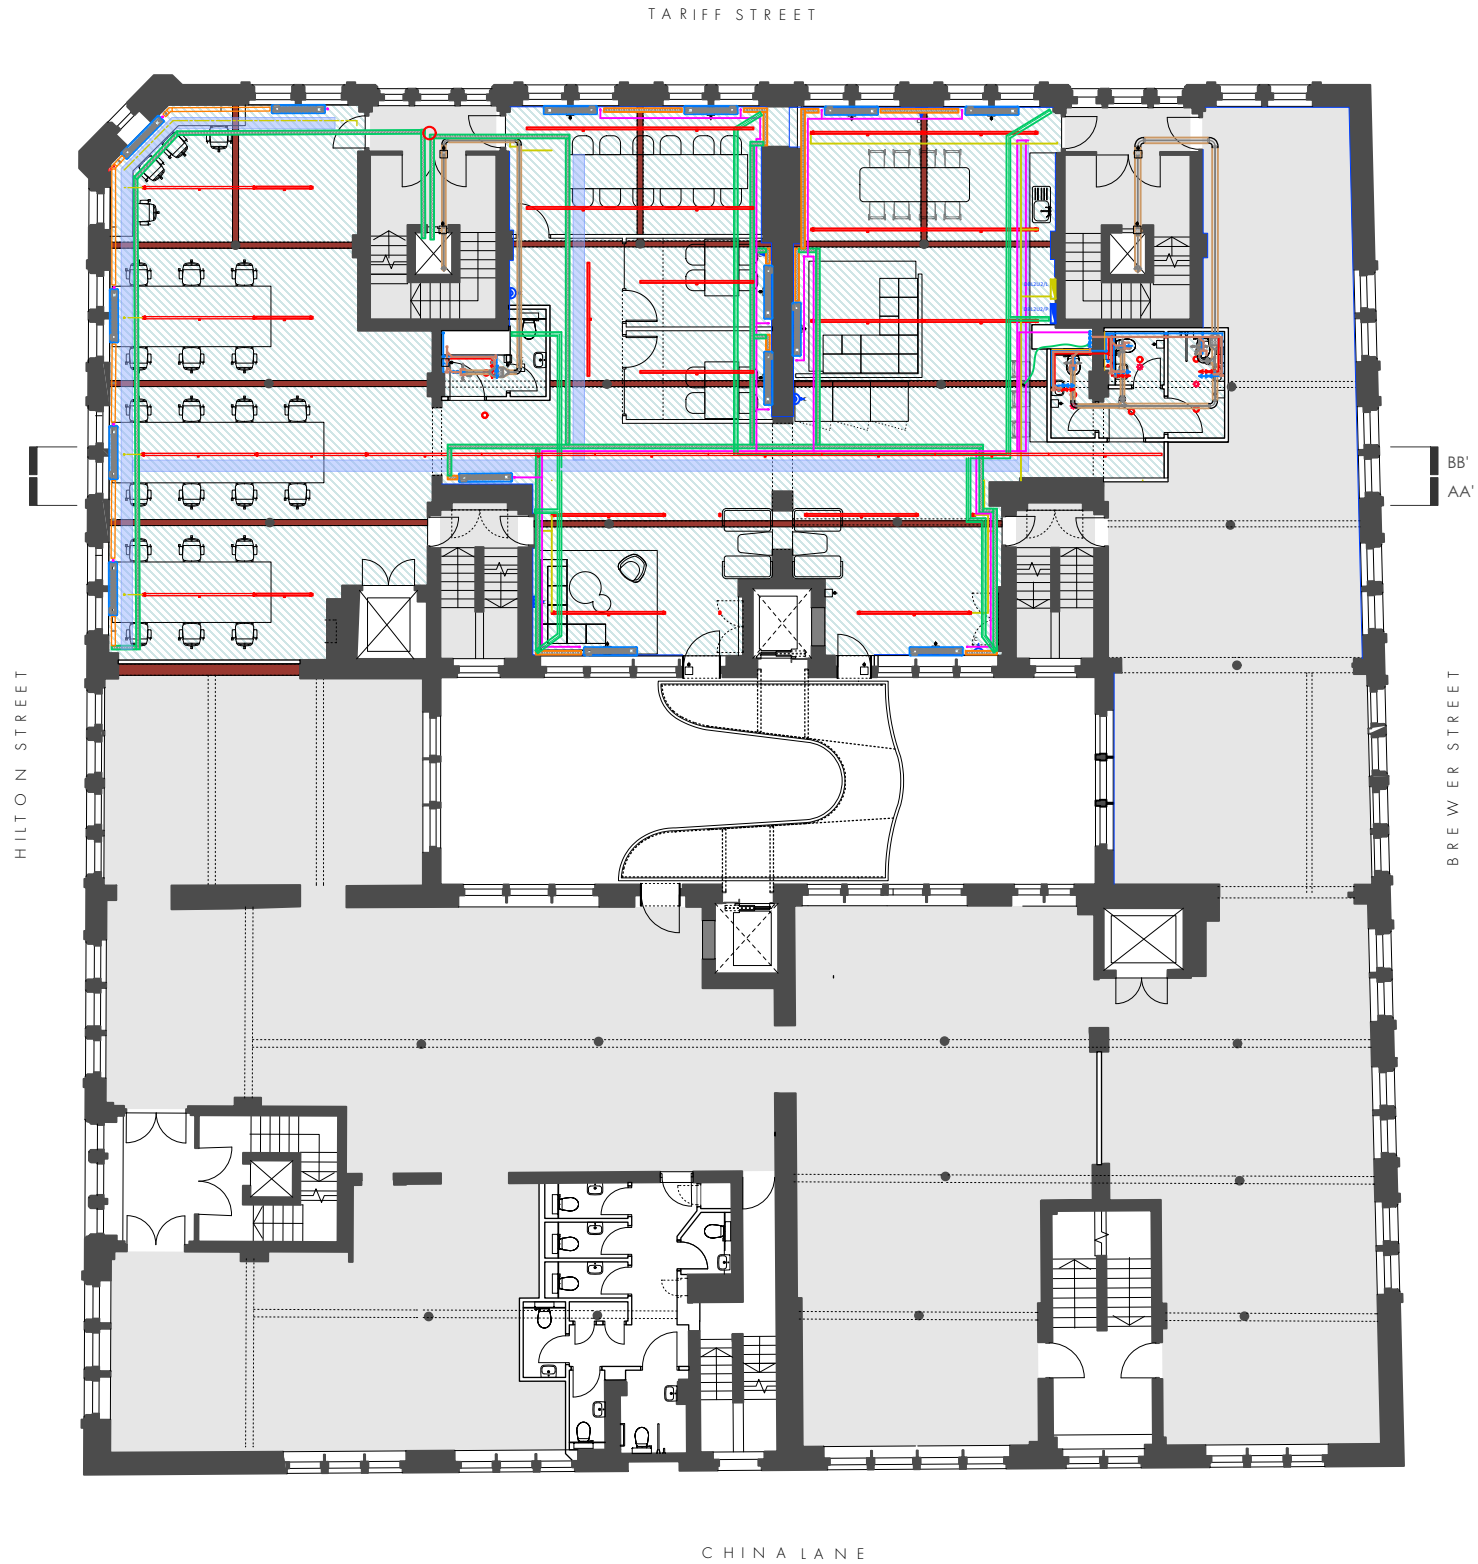

REVISION	DATE	DESCRIPTION
P01	05.04.22	FOR COMMENT
P02	25.05.22	UPDATED AND ISSUED FOR COMMENT
P03	03.08.22	PLANNING ISSUE

REFLECTED CEILINGS KEY

EXISTING PLASTERED CEILING

ORIGINAL TIMBER BEAMS EXPOSED

AREA NOT SUBJECT OF THIS APPLICATION
SEE APPLICATIONS No.s 122935/LO/2019& 123242/FO/2019

MECHANICAL AND ELECTRICAL KEY

A1

A1E

A2

A2E

A3

A4

Thorlux 30/45w LED 1500mm HI-Bar Suspended Continuous Luminaire: Smart Scan (Colour TBC)

Thorlux 30/45w LED 1500mm HI-Bar Suspended Continuous Luminaire: Smart Scan Emergency (Colour TBC)

Thorlux 60/90w LED 3000mm HI-Bar Suspended Continuous Luminaire: Smart Scan (Colour TBC)

Thorlux 60/90w LED 3000mm HI-Bar Suspended Continuous Luminaire: Smart Scan Emergency (Colour TBC)

Thorlux HI-Bar Suspended End Kit

Thorlux HI-Bar Suspension Kit

Extract Fan

Extract Grille

Volume Control Damper

Smoke & Fire Damper


Access Panel

300mm x 25mm Galvanised Cable Tray

Floor Standing AC Unit

Refrigerant Pipework (Low Level)

Refrigerant Pipework (High Level)

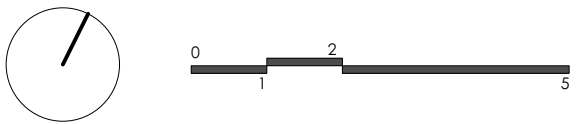

PLANNING

OMIArchitects

31 Blackfriars Road, Salford, Manchester, M3 7AQ
+44(0)161 832 3242 / info@omiarchitects.com / www.omiarchitects.com

PROJECT	FOURWAYS - F2U2 & F5U4 + F5U5					
DRAWING	SECOND FLOOR - PROPOSED CEILING PLAN					
DATE	AUG '22	DRAWN BY	KT	SCALE	1:200	@A3
JOB NO.	1420	DWG.NO.	L 2245			

FOURWAYS HOUSE, SECOND FLOOR
PROPOSED PLAN

1.100 @ A3