



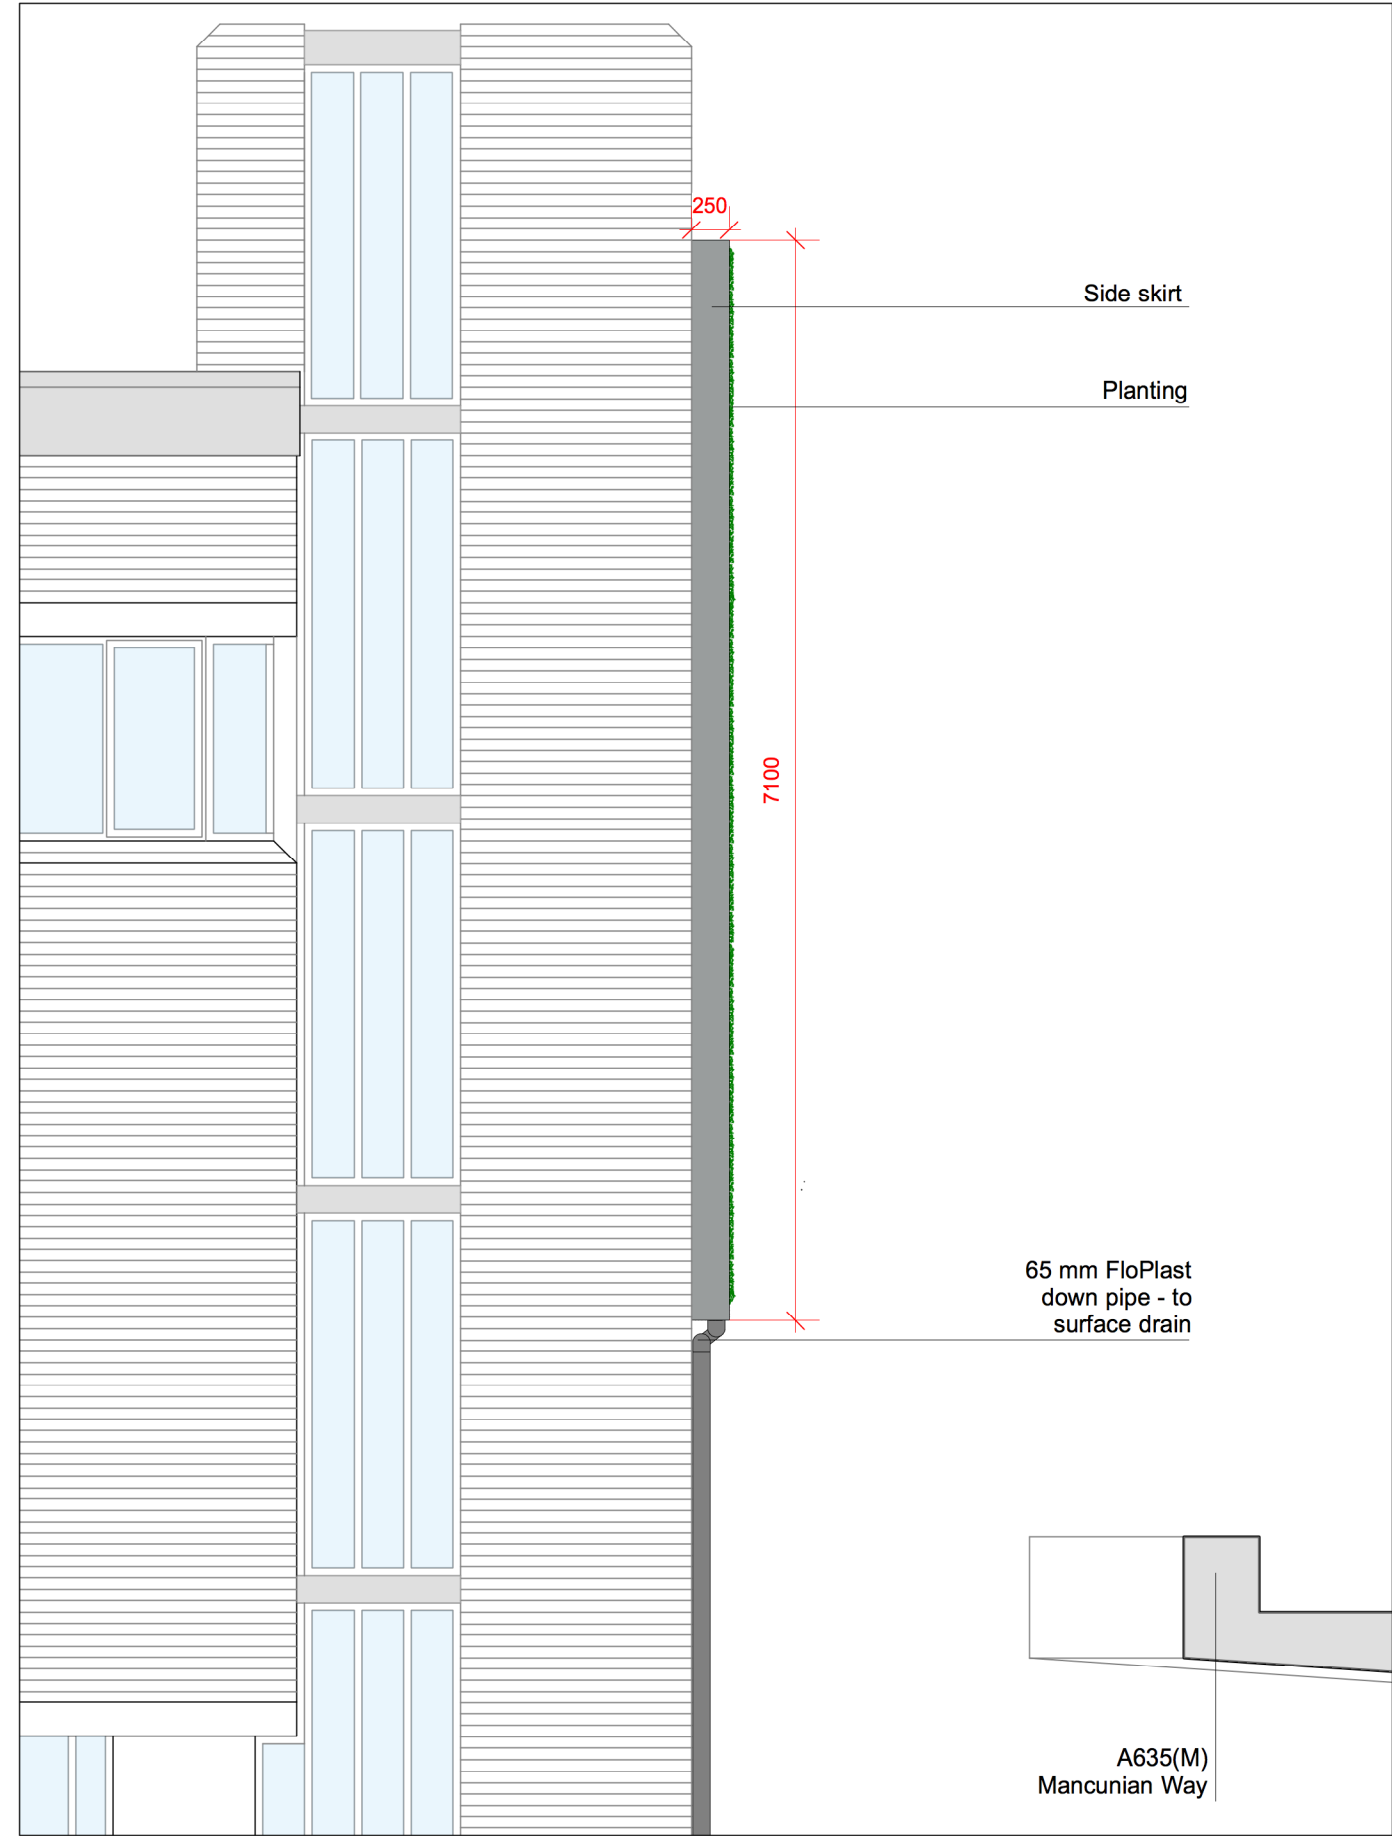

Detail - D
1:50 @ A3

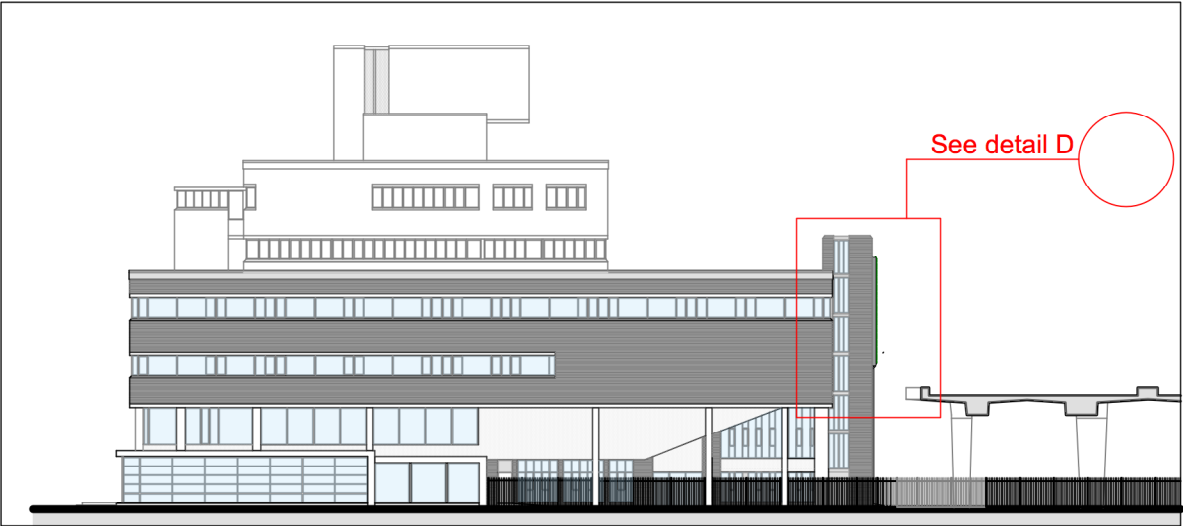

Elevation BB
Not to scale

NOTES

Do not scale from drawing, indicative concept drawings, check before construction detail

All measurements given are **indicative**, on site dimensions must be determined prior to the purchase or manufacture of any components

All discrepancies between indicative dimensions given and those measured on site to be brought to I Want Plants attention