


Do not scale from this drawing. All dimensions to be checked on site prior to manufacture and construction. This drawing is the property of Harrison Ince Holdings Limited and should not be reproduced without permission.
All discrepancies to be brought to the attention of the architect immediately.
This drawing is to be read in conjunction with the specification / bill of quantities and related drawings.

REVISIONS

- FIRST ISSUE

26.07.2022 EW

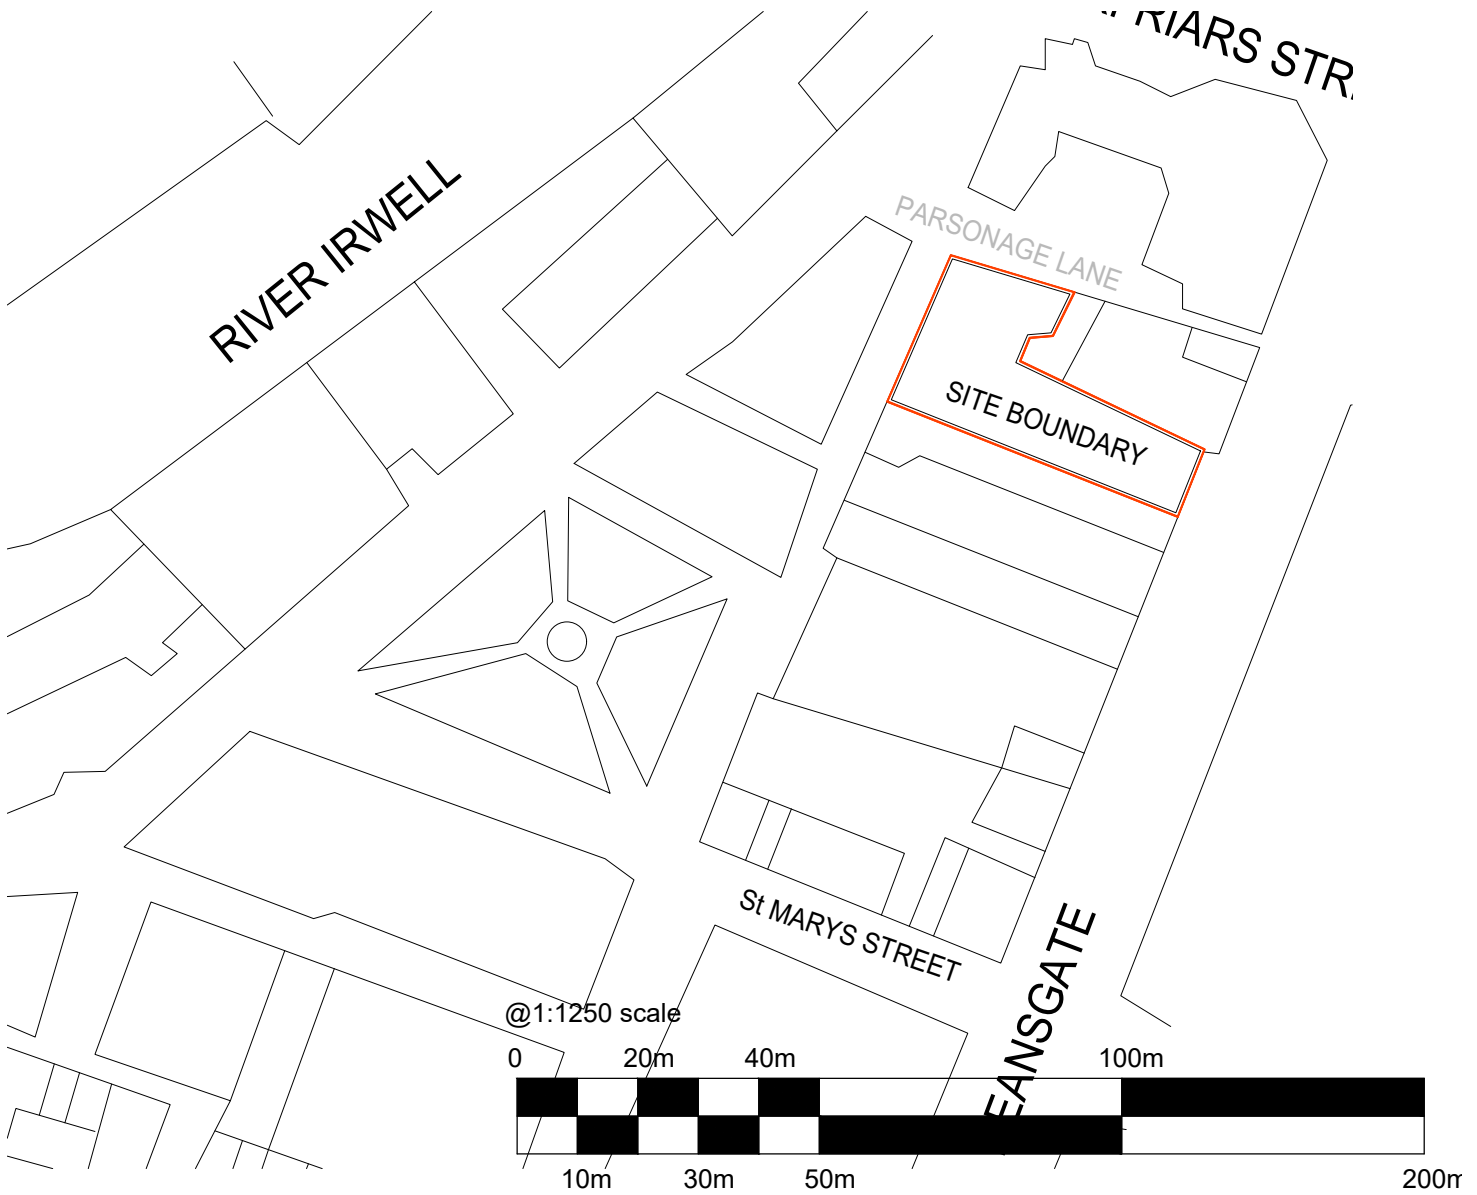

HARRISON INCE

ARCHITECTS INTERIOR DESIGNERS

CLIENT

JD WETEHRSPON PLC

PROJECT

THE MOON UNDER WATER, 68-74
DEANSGATE, MANCHESTER M3 2FN

TITLE

LOCATION PLAN

DATE

JULY 2022

SCALE

1:1250 @ A4

JOB NO.

PN0193-13

DWG. NO.

AP01

DRAWN

CAD/EW

CHECKED

SUN HOUSE
2-4 LITTLE PETER STREET
KNOTT MILL
MANCHESTER
M15 4PS
TEL: 0161 236 3650
EMAIL: enquiries@harrison-ince.co.uk

FOR PLANNING