





Wetherby Building Systems

External Wall Insulation Detail Drawings Insulation & Silicone Render Finish

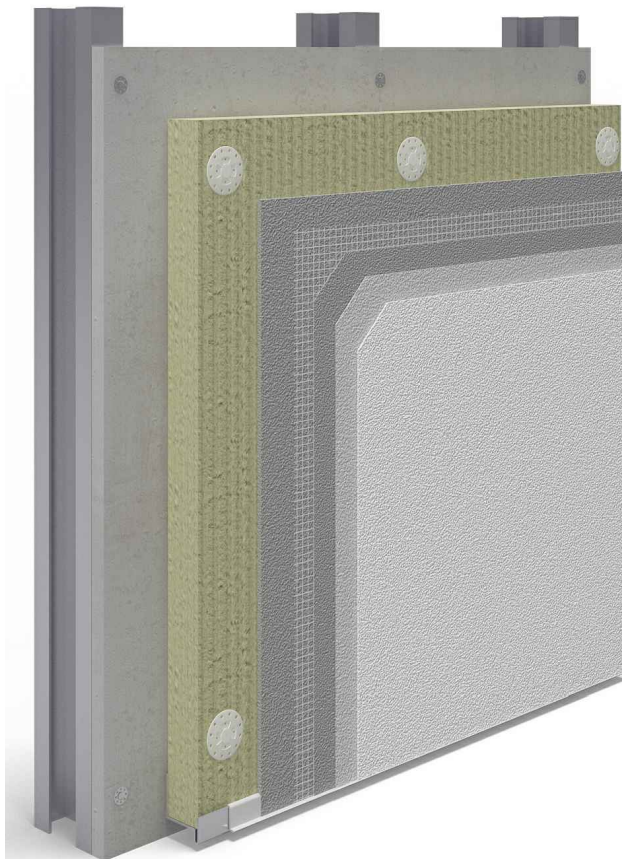

The following Wetherby EWI detail drawing set is generic and is not to be used for a specific project. Cold Bridging solutions are available upon request. Please contact Wetherby Technical to obtain a project specific detail drawing set.

1 Kid Glove Road, Golborne Enterprise Park, Golborne, Greater Manchester, WA3 3GS
Tel: 01942 717100 Fax: 01942 717101 Web: www.wbs-ltd.co.uk E-mail: technical@wbs-ltd.co.uk

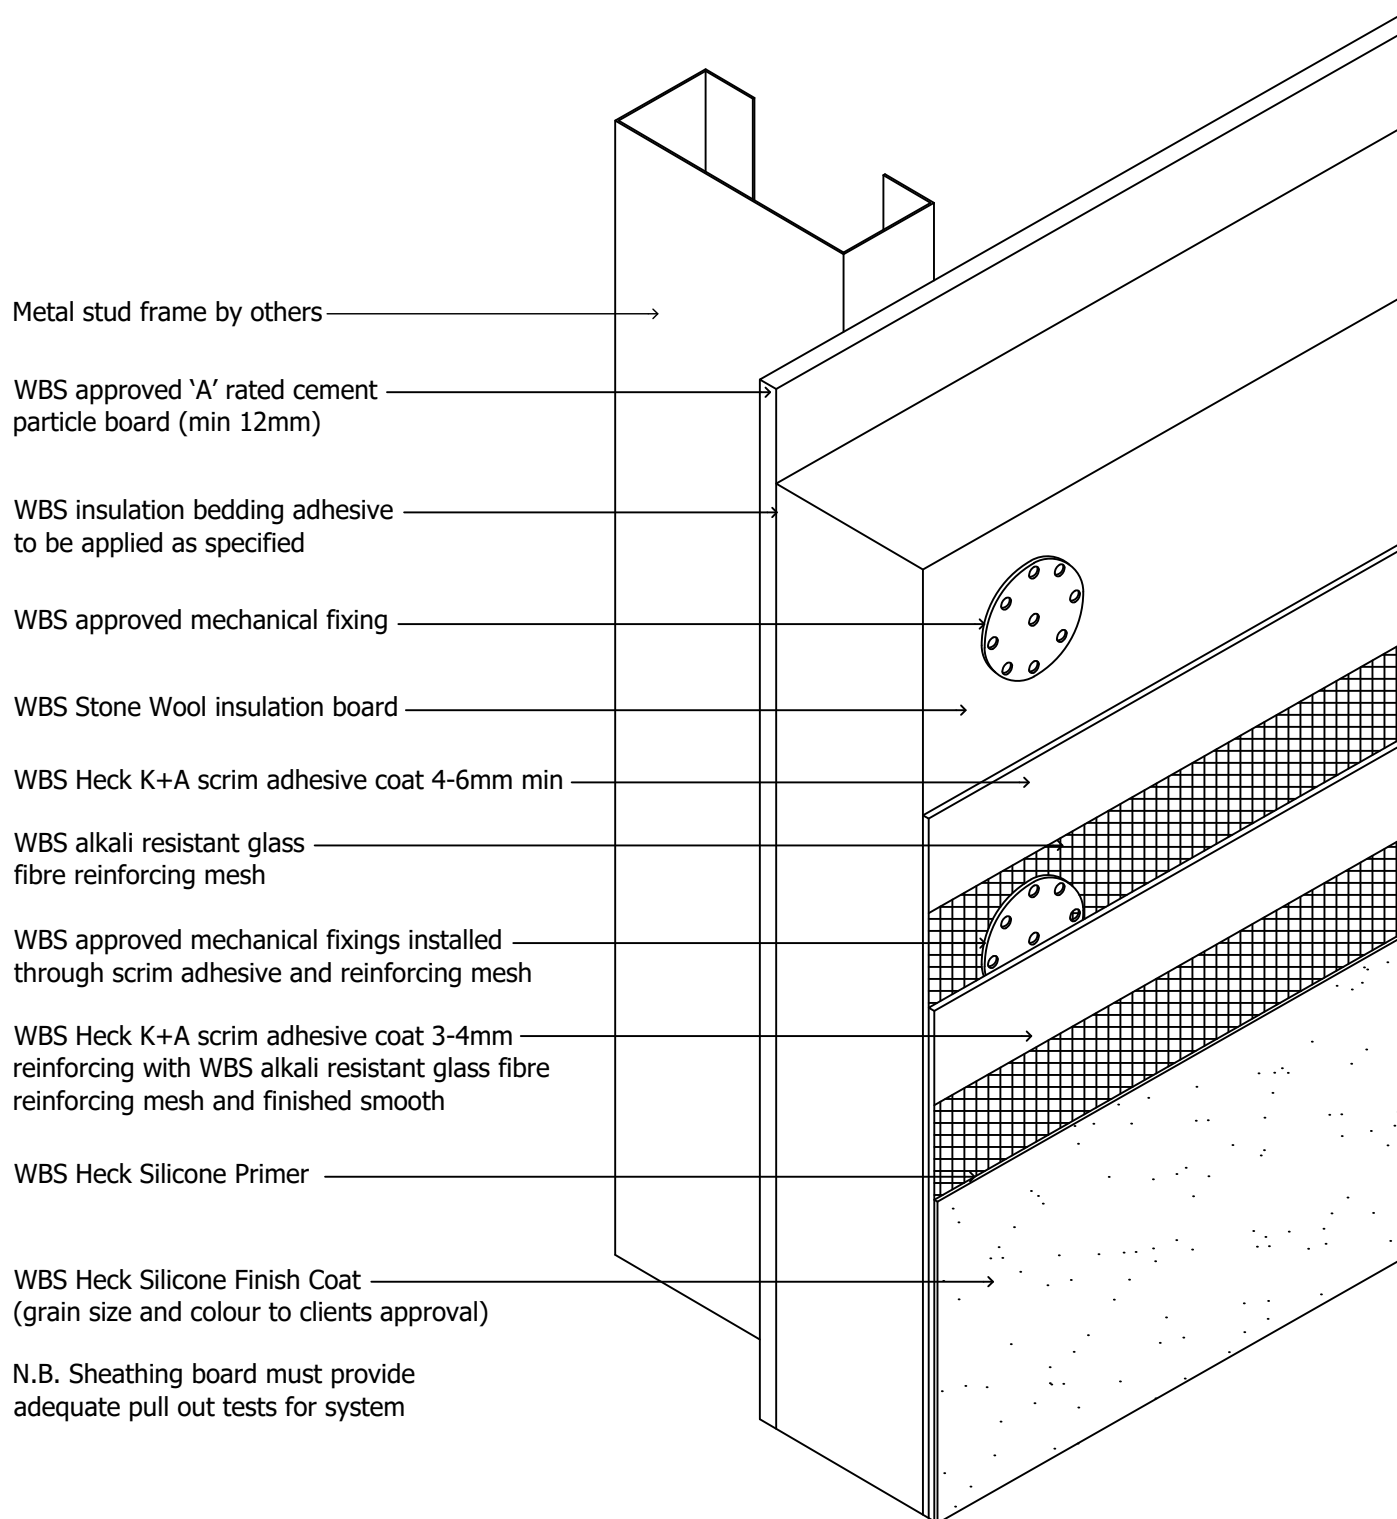

drawing description.
Isometric - System build up detail

drawing no.
SFS-SW-SILICONE-01

project name.
Generic Detail Drawings

drawn by. LS

checked by. RT

revision. -

scale. nts

date. 06.12.2021


dwg set. 65

Wetherby Building Systems Ltd



1 Kid Glove Road, Golborne Enterprise Park,
 Golborne, Greater Manchester, WA3 3GS
 Tel: 01942 717100 Fax: 01942 717101
 Web: www.wbs-ltd.co.uk
 E-mail: technical@wbs-ltd.co.uk
 © WBS-LTD 1998-2021. All rights reserved

N.B. Fixing arrangement subject to project specific pull out tests and wind load calculations

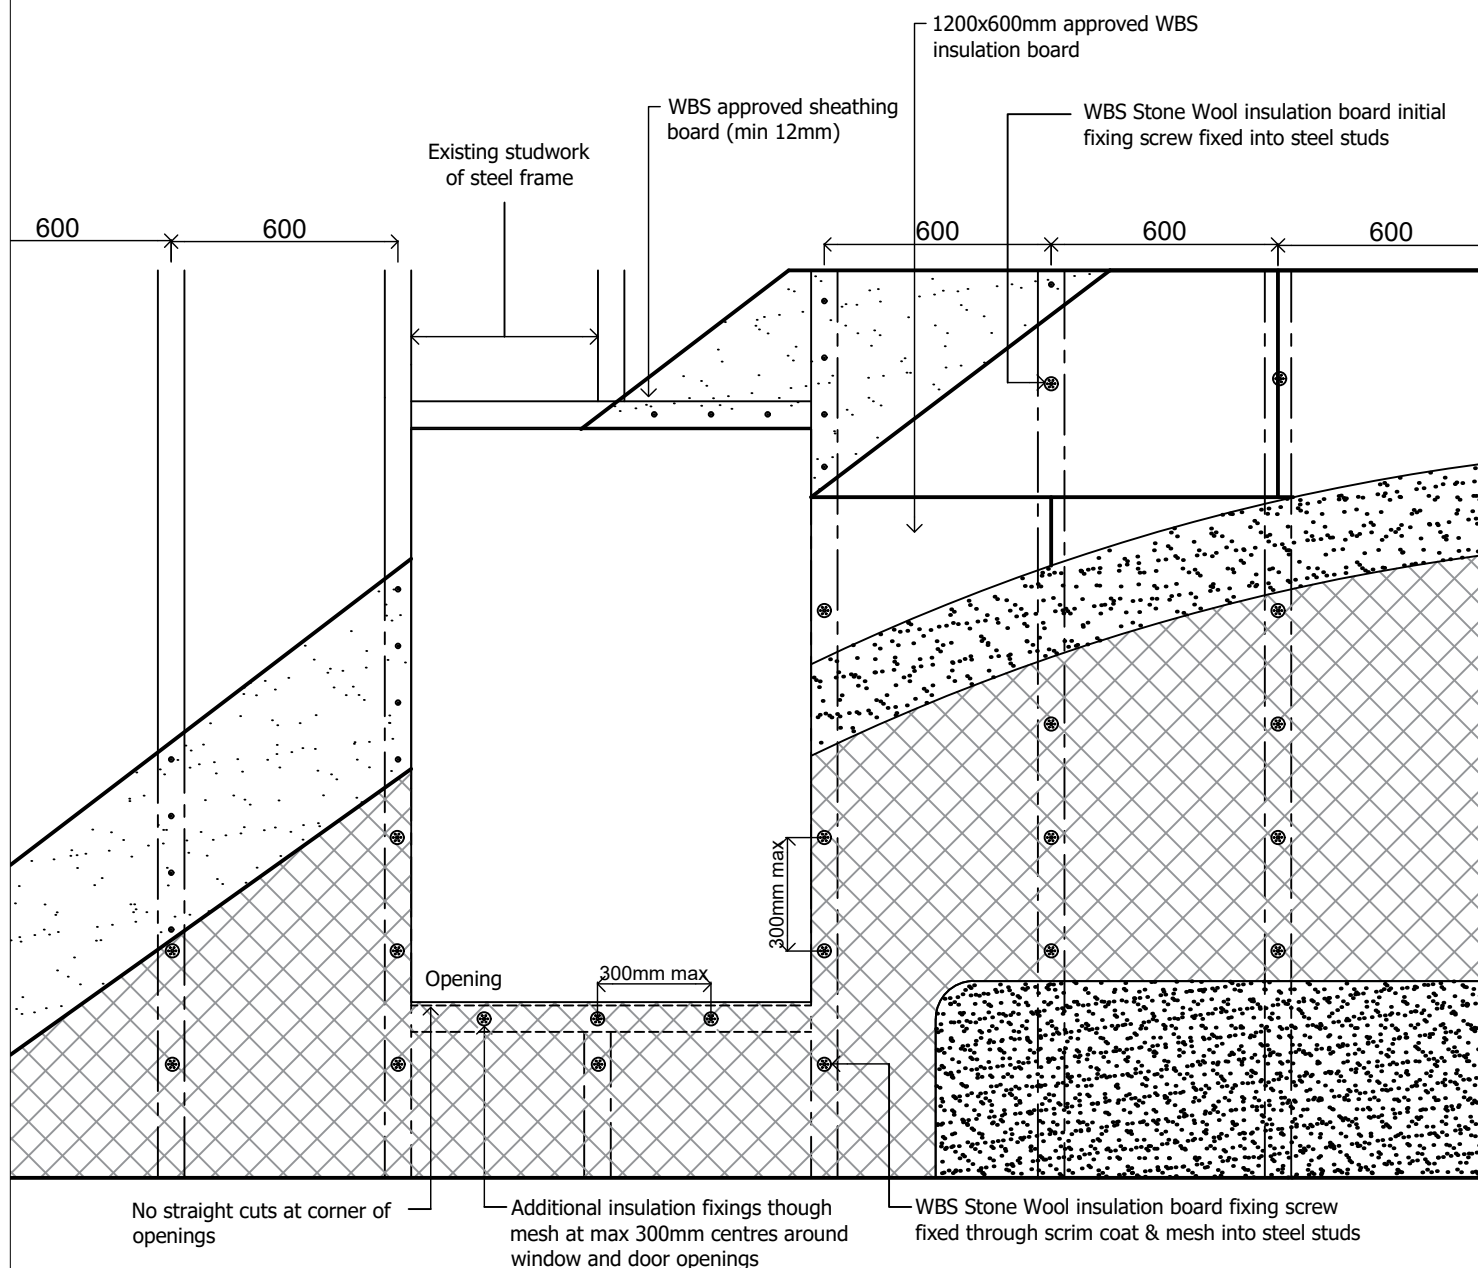

- 2 initial fixings required per insulation board. 1 installed through the board centre line and 2 half fixings installed either side of the board edge. All fixings must be installed into the steel studs. Main fixings installed through scrim coat and mesh and into steel studs at 300mm centres.

Secondary WBS stainless steel fixing to be installed through the scrim coat and mesh into at a rate of 1 per m² (where required)

Studwork layout at 600mm centres

WBS approved sheathing boards to be fixed and jointed to manufacturers instructions

drawing description.
Fixing arrangement

drawing no.
SFS-SW-SILICONE-02

project name.
Generic Detail Drawings

drawn by. LS

checked by. RT

revision. -

scale. nts


date. 06.12.2021

dwg set. 65

Wetherby Building Systems Ltd



1 Kid Glove Road, Golborne Enterprise Park,
Golborne, Greater Manchester, WA3 3GS
Tel: 01942 717100 Fax: 01942 717101
Web: www.wbs-ltd.co.uk
E-mail: technical@wbs-ltd.co.uk
© WBS-LTD 1998-2021. All rights reserved

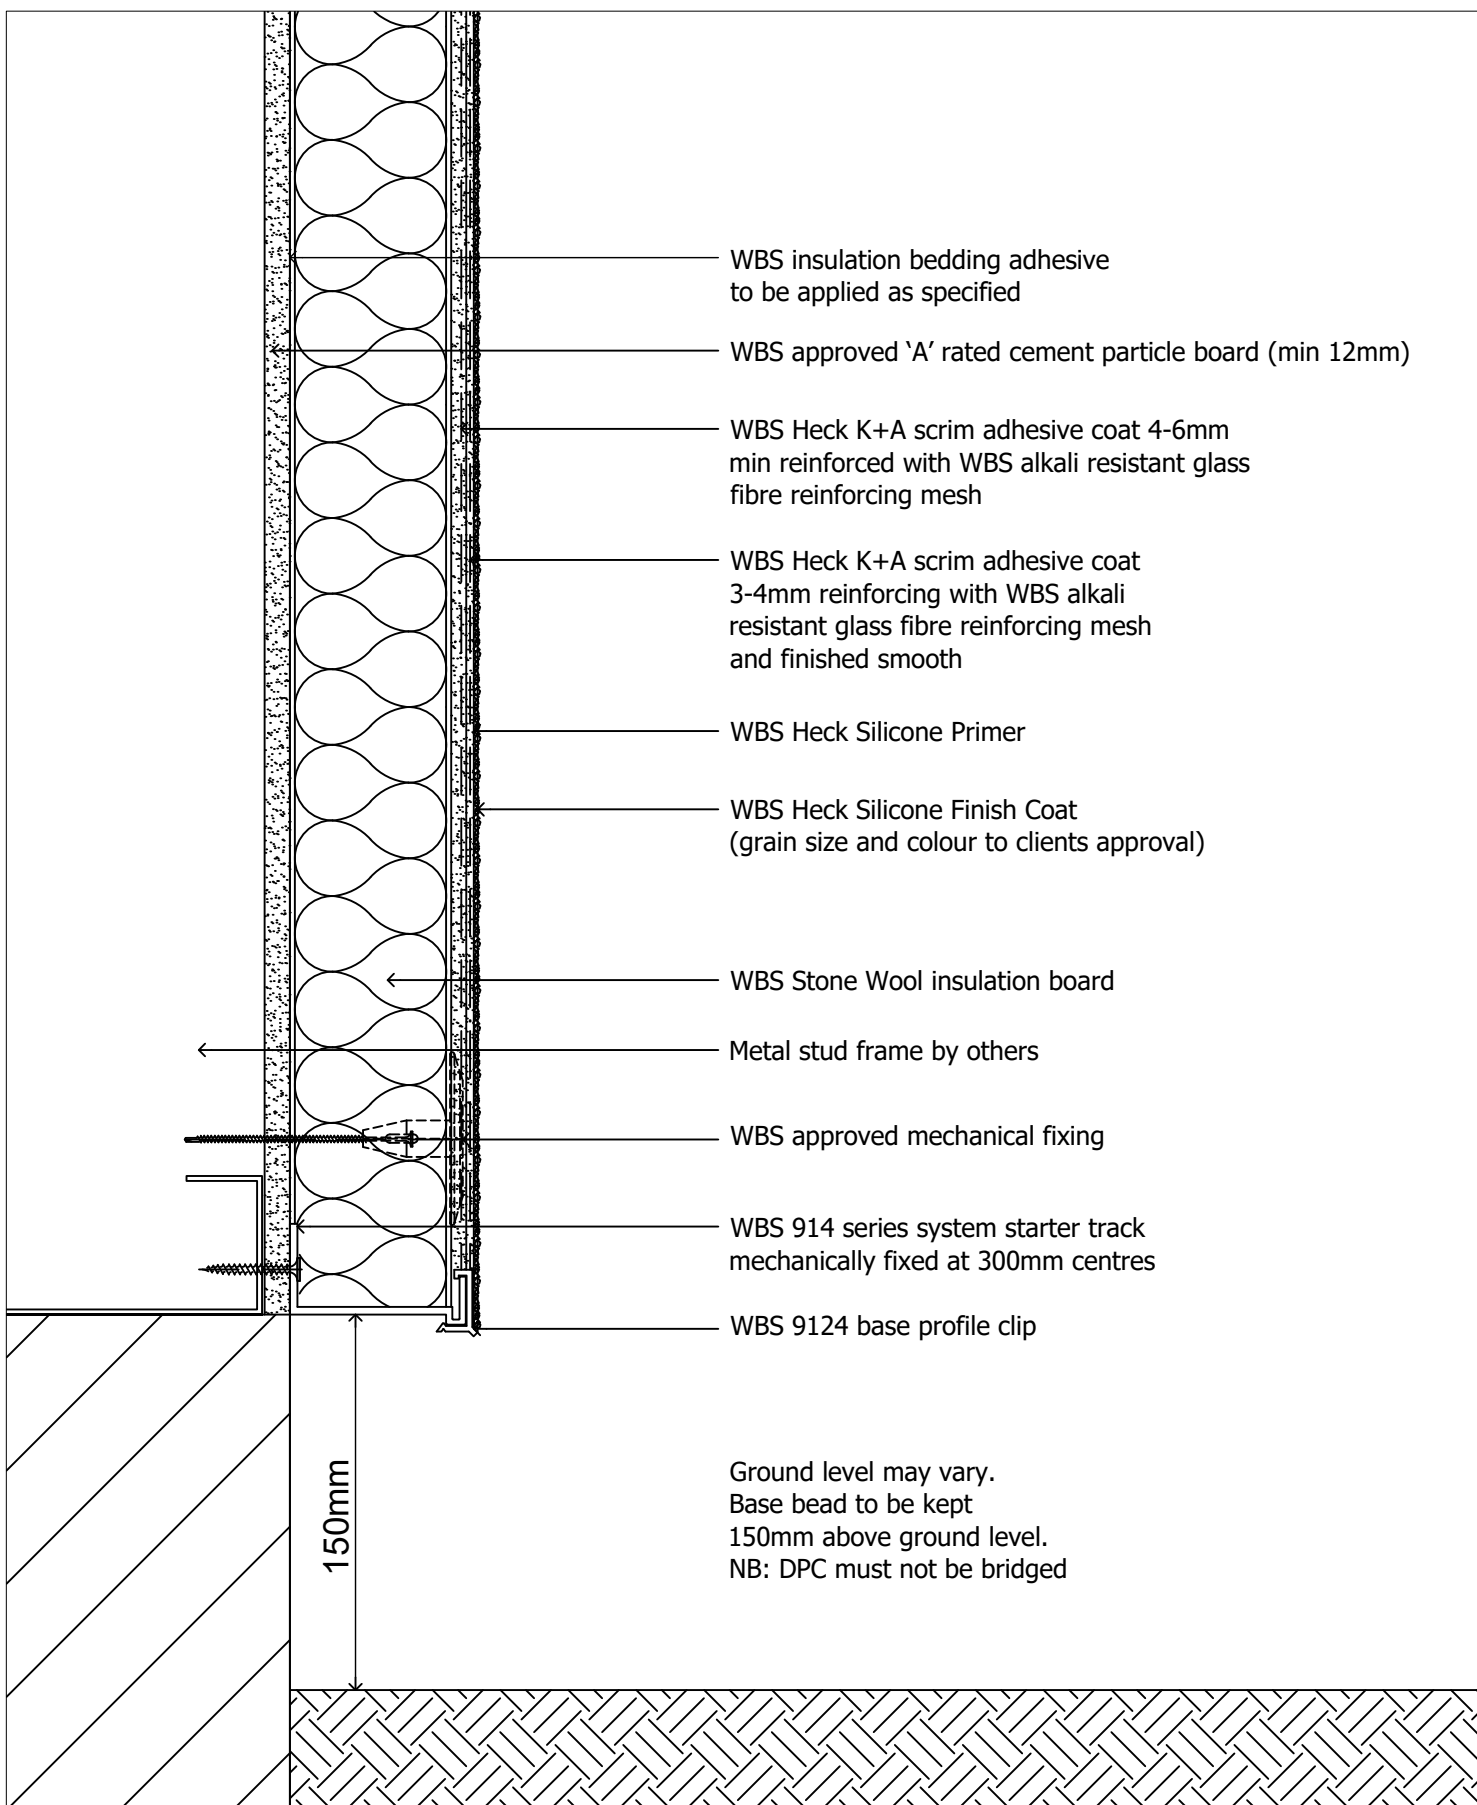

drawing description.
Base bead detail

drawing no.
SFS-SW-SILICONE-03

project name.
Generic Detail Drawings

drawn by. LS

checked by. RT

revision. -

scale. nts


date. 06.12.2021

dwg set. 65

Wetherby Building Systems Ltd



1 Kid Glove Road, Golborne Enterprise Park,
Golborne, Greater Manchester, WA3 3GS
Tel: 01942 717100 Fax: 01942 717101
Web: www.wbs-ltd.co.uk
E-mail: technical@wbs-ltd.co.uk
© WBS-LTD 1998-2021. All rights reserved

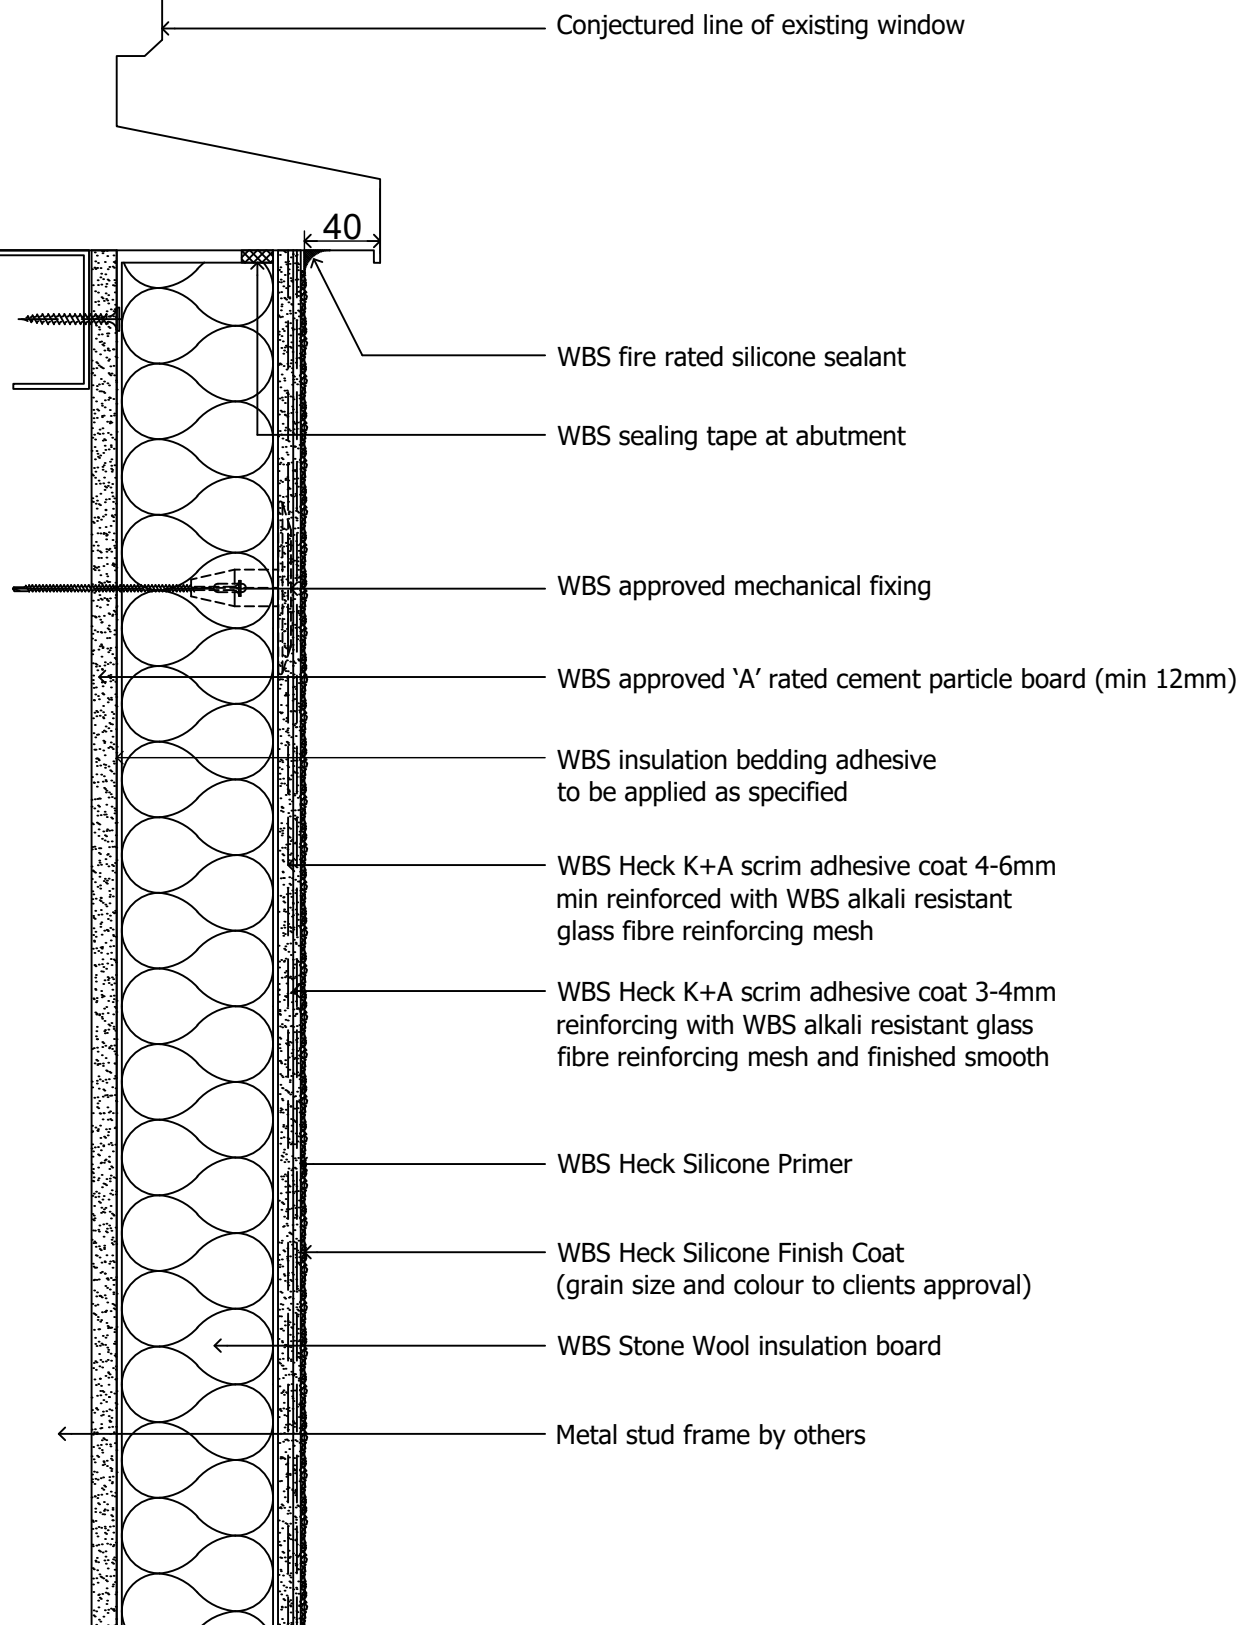

drawing description.

Window cill detail

drawing no.

SFS-SW-SILICONE-04

project name.

Generic Detail Drawings

drawn by. LS

checked by. RT

revision. -

scale. nts


date. 06.12.2021

dwg set. 65

Wetherby Building Systems Ltd



1 Kid Glove Road, Golborne Enterprise Park,
Golborne, Greater Manchester, WA3 3GS
Tel: 01942 717100 Fax: 01942 717101
Web: www.wbs-ltd.co.uk
E-mail: technical@wbs-ltd.co.uk
© WBS-LTD 1998-2021. All rights reserved

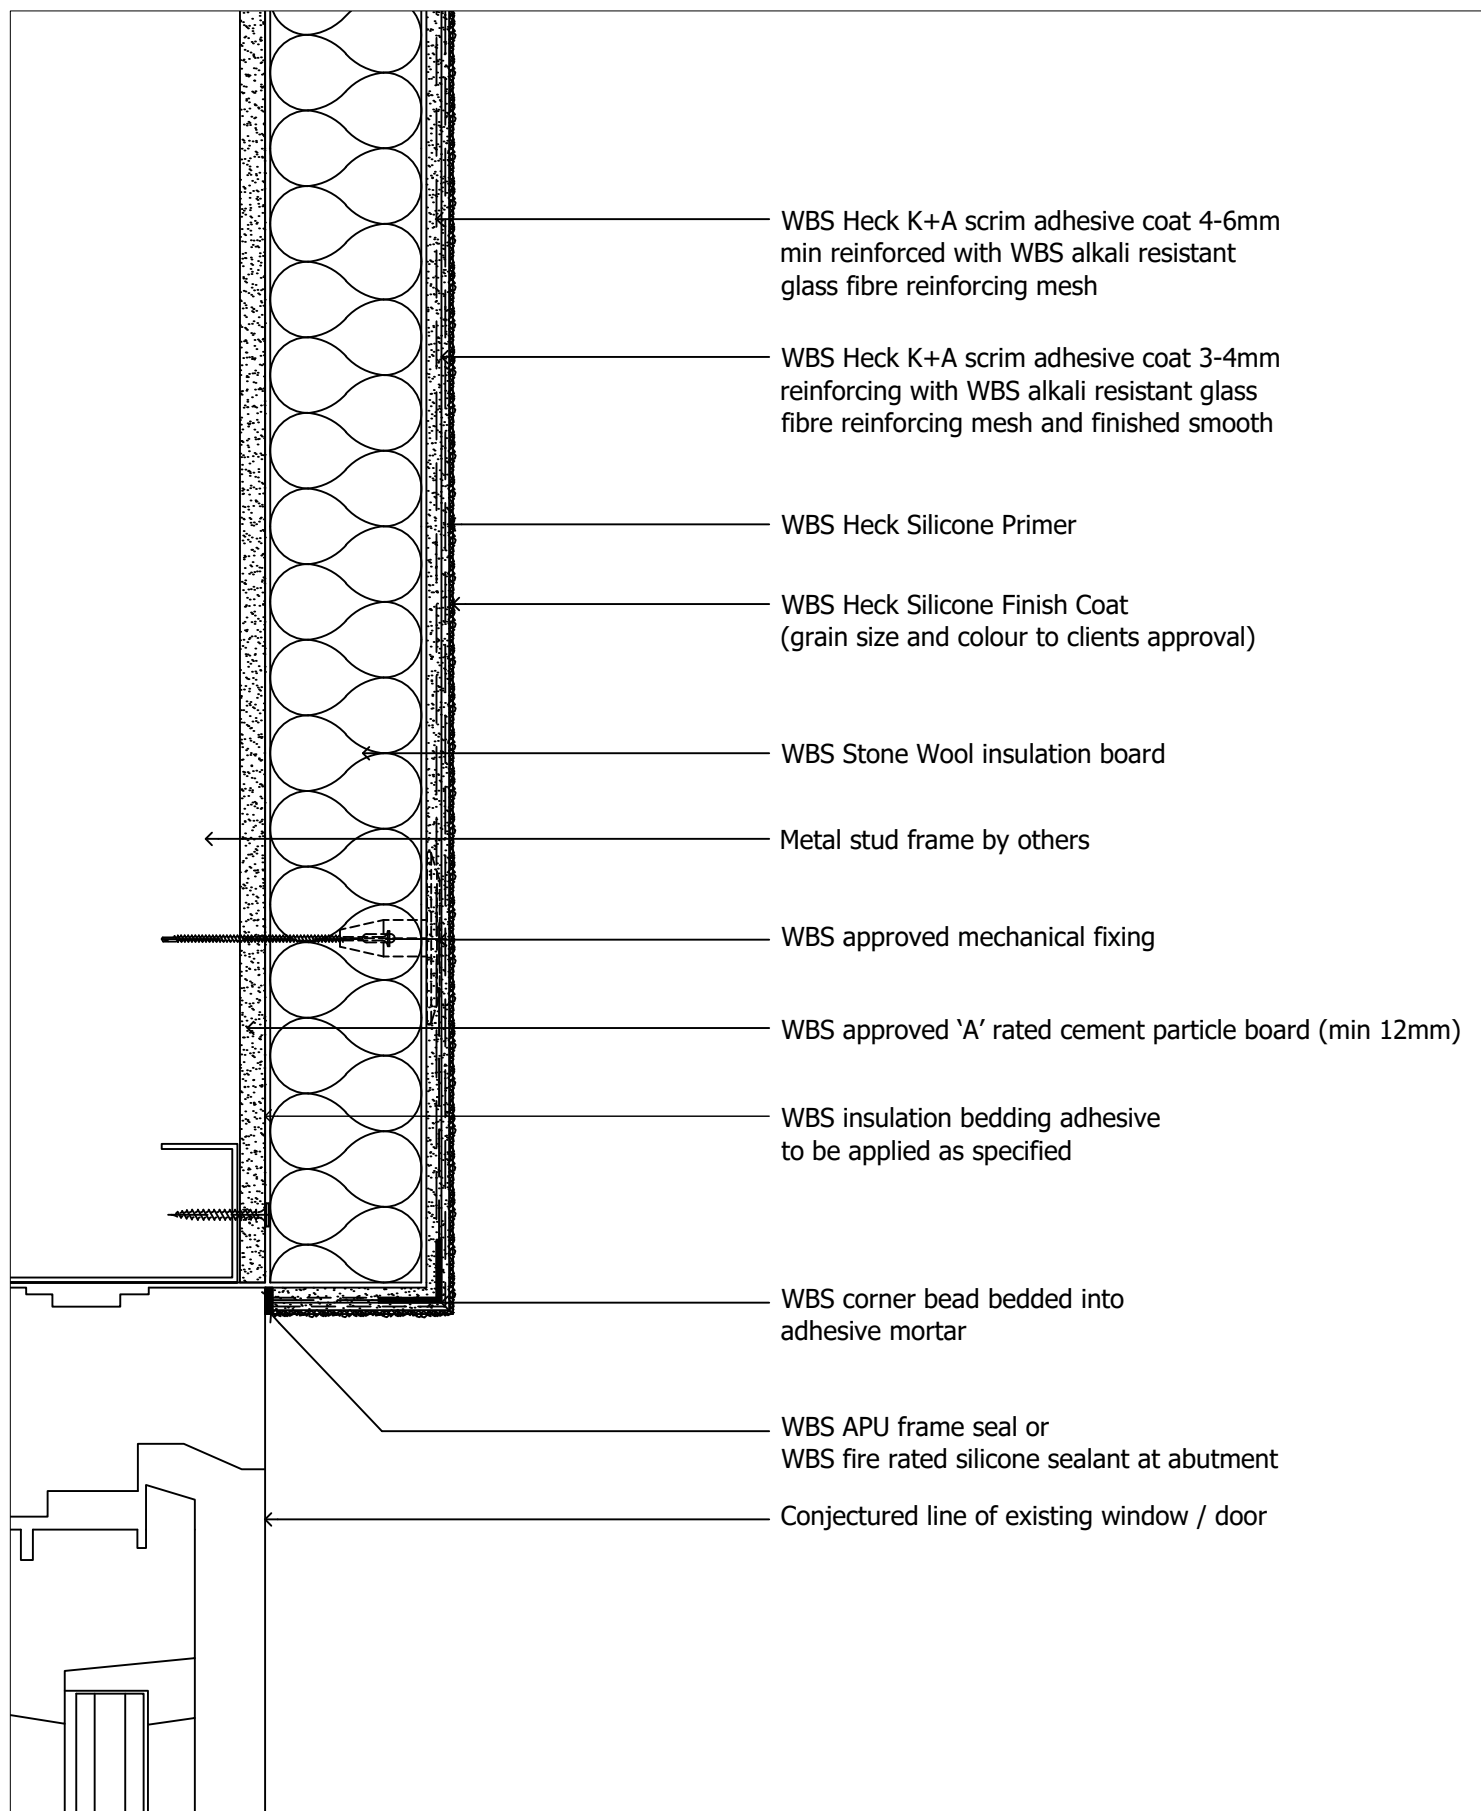

drawing description.

Window/door head detail (1 of 2)

drawing no.

SFS-SW-SILICONE-05A

project name.

Generic Detail Drawings

drawn by. LS

checked by. RT

revision. -

scale. nts


date. 06.12.2021

dwg set. 65


Wetherby Building Systems Ltd



1 Kid Glove Road, Golborne Enterprise Park,
Golborne, Greater Manchester, WA3 3GS
Tel: 01942 717100 Fax: 01942 717101
Web: www.wbs-ltd.co.uk
E-mail: technical@wbs-ltd.co.uk
© WBS-LTD 1998-2021. All rights reserved

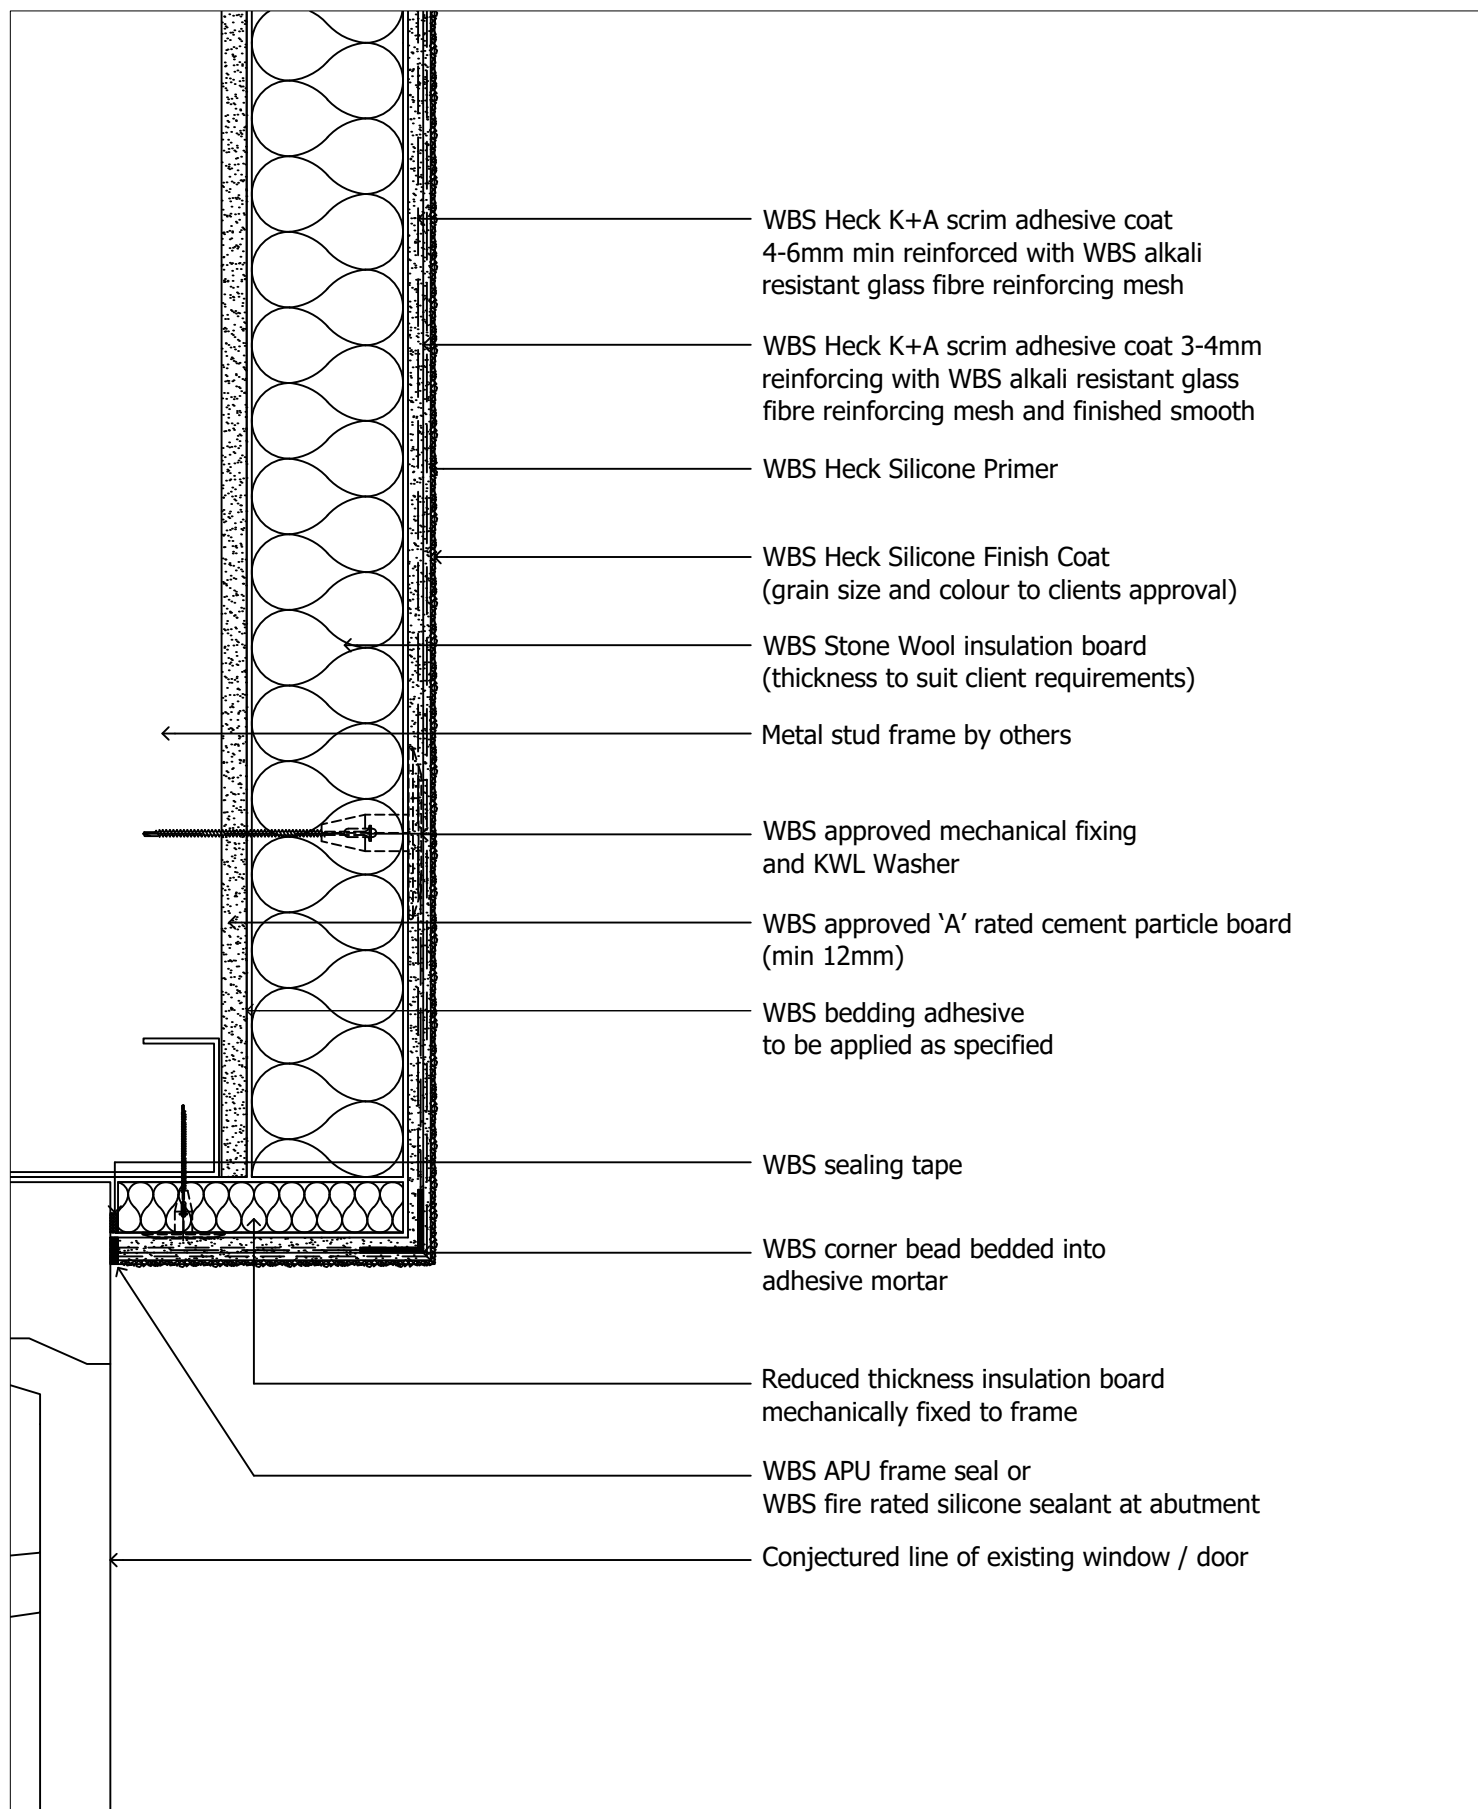

drawing description. Window/door head detail (2 of 2)	drawn by. LS	 1 Kid Glove Road, Golborne Enterprise Park, Golborne, Greater Manchester, WA3 3GS Tel: 01942 717100 Fax: 01942 717101 Web: www.wbs-ltd.co.uk E-mail: technical@wbs-ltd.co.uk © WBS-LTD 1998-2021. All rights reserved
	checked by. RT	
drawing no. SFS-SW-SILICONE-05B	revision. -	
	scale. nts	
project name. Generic Detail Drawings	date. 06.12.2021	
	dwg set. 65	

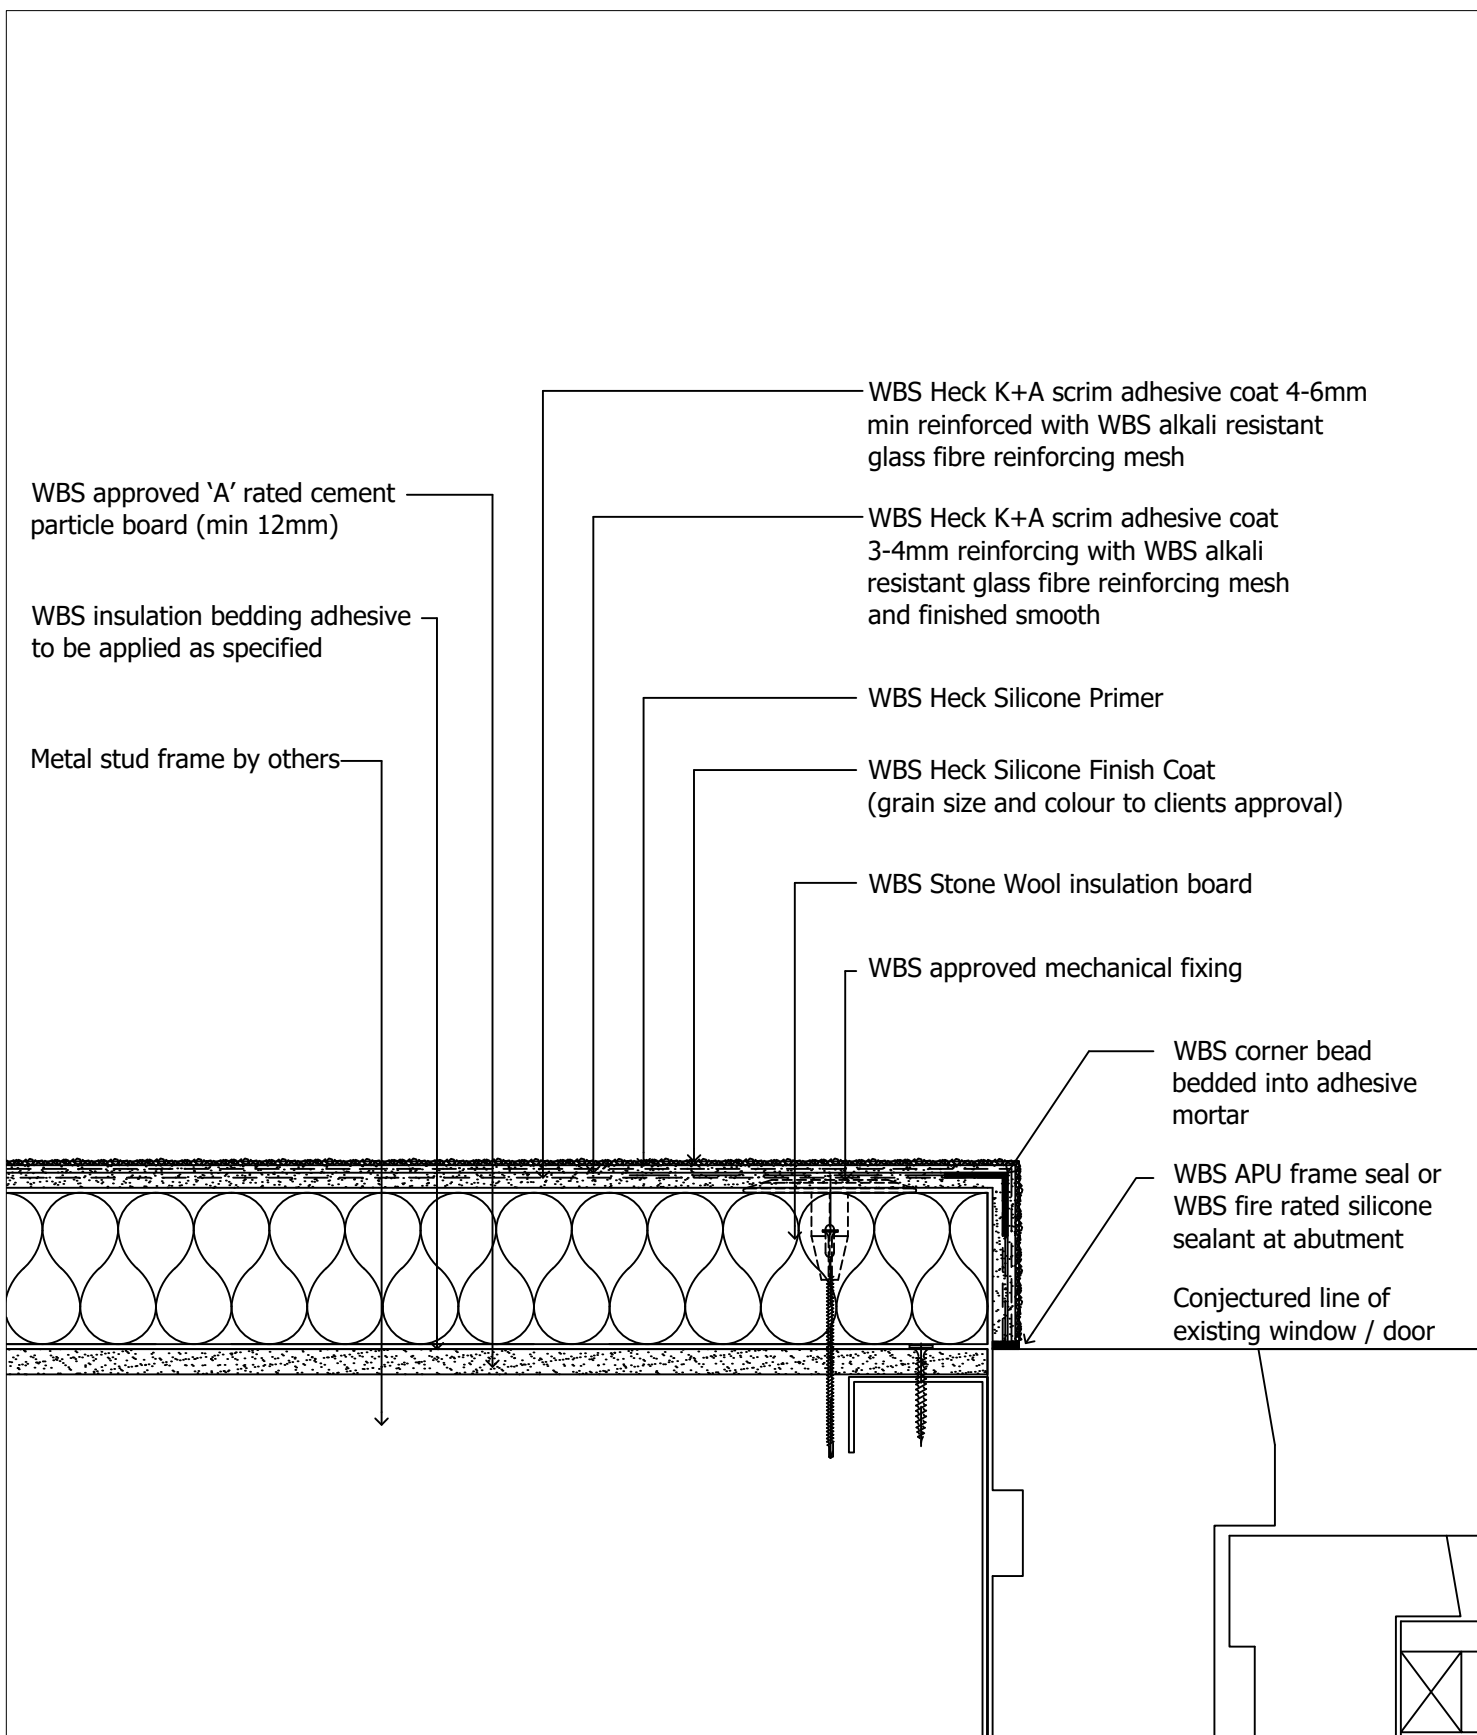

drawing description.

Window/door jamb detail (1 of 2)

drawing no.

SFS-SW-SILICONE-06A

project name.

Generic Detail Drawings

drawn by. LS

checked by. RT

revision. -

scale. nts


date. 06.12.2021

dwg set. 65

Wetherby Building Systems Ltd



1 Kid Glove Road, Golborne Enterprise Park,
Golborne, Greater Manchester, WA3 3GS
Tel: 01942 717100 Fax: 01942 717101
Web: www.wbs-ltd.co.uk
E-mail: technical@wbs-ltd.co.uk
© WBS-LTD 1998-2021. All rights reserved

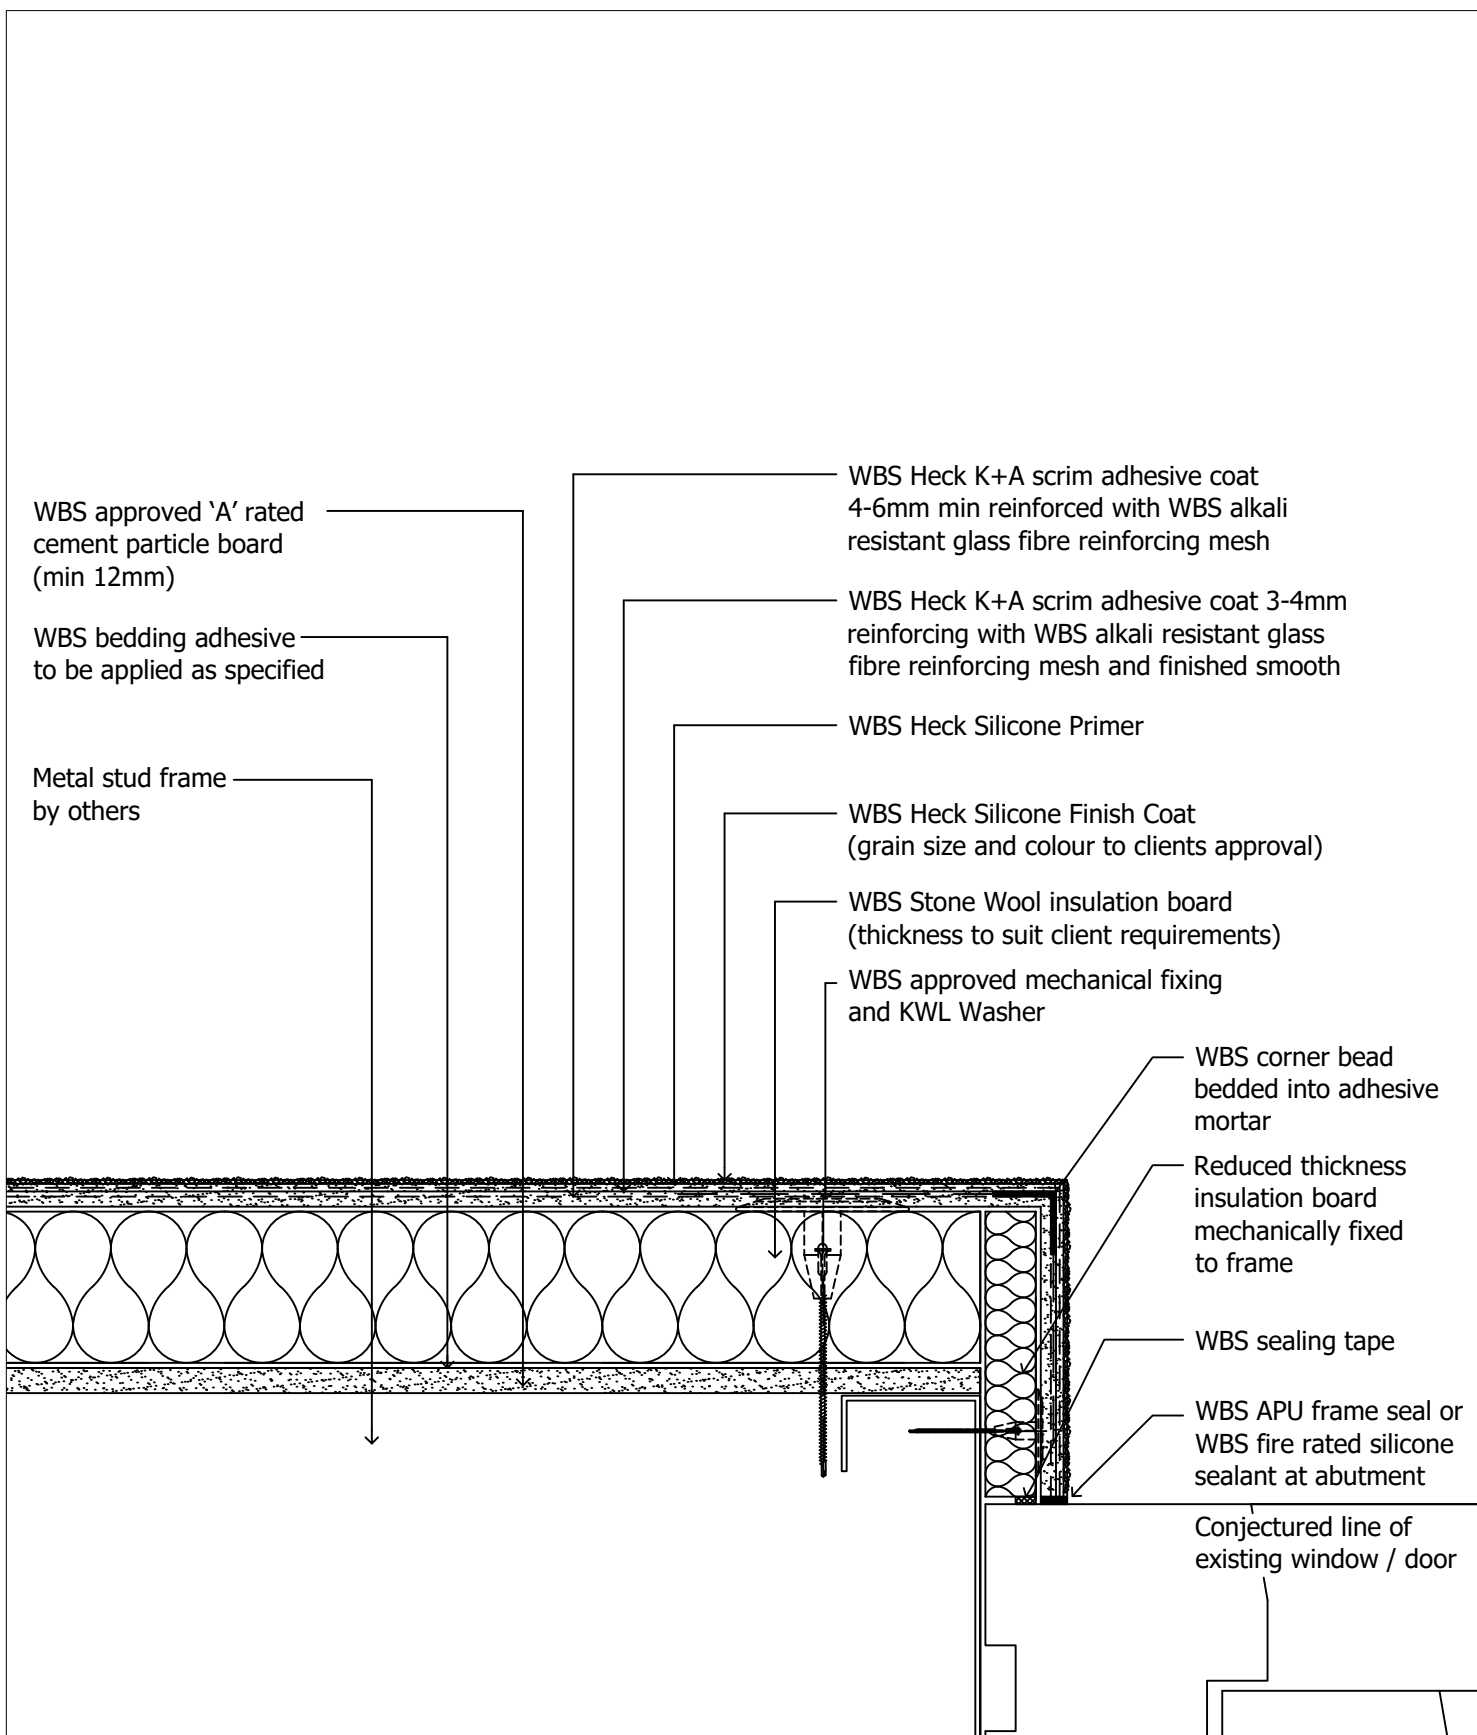

drawing description.

Window/door jamb detail (2 of 2)

drawing no.

SFS-SW-SILICONE-06B

project name.

Generic Detail Drawings

drawn by. LS

checked by. RT

revision. -

scale. nts


date. 06.12.2021

dwg set. 65

Wetherby Building Systems Ltd



1 Kid Glove Road, Golborne Enterprise Park,
Golborne, Greater Manchester, WA3 3GS
Tel: 01942 717100 Fax: 01942 717101
Web: www.wbs-ltd.co.uk
E-mail: technical@wbs-ltd.co.uk
© WBS-LTD 1998-2021. All rights reserved

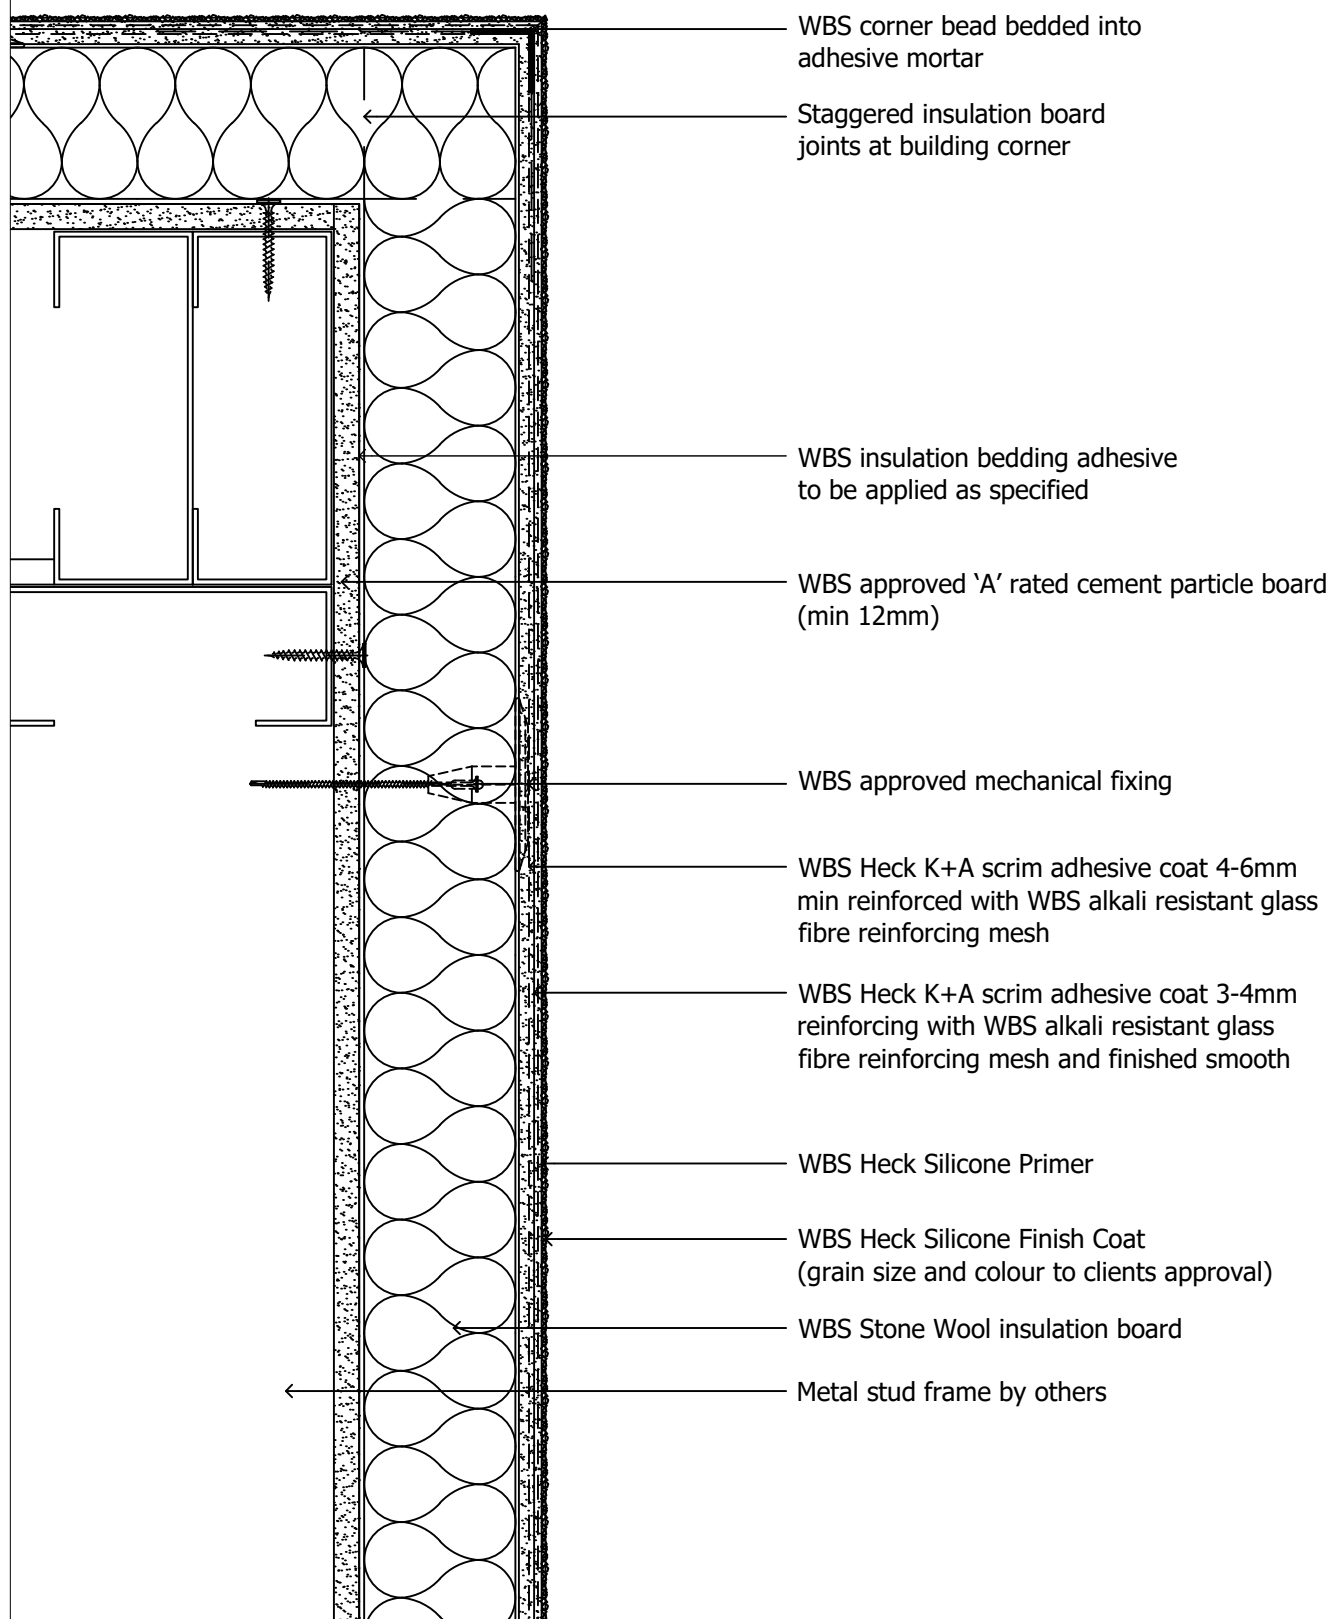

drawing description.
External building corner detail

drawing no.
SFS-SW-SILICONE-07A

project name.
Generic Detail Drawings

drawn by. LS

checked by. RT

revision. -

scale. nts


date. 06.12.2021

dwg set. 65

Wetherby Building Systems Ltd



1 Kid Glove Road, Golborne Enterprise Park,
 Golborne, Greater Manchester, WA3 3GS
 Tel: 01942 717100 Fax: 01942 717101
 Web: www.wbs-ltd.co.uk
 E-mail: technical@wbs-ltd.co.uk
 © WBS-LTD 1998-2021. All rights reserved

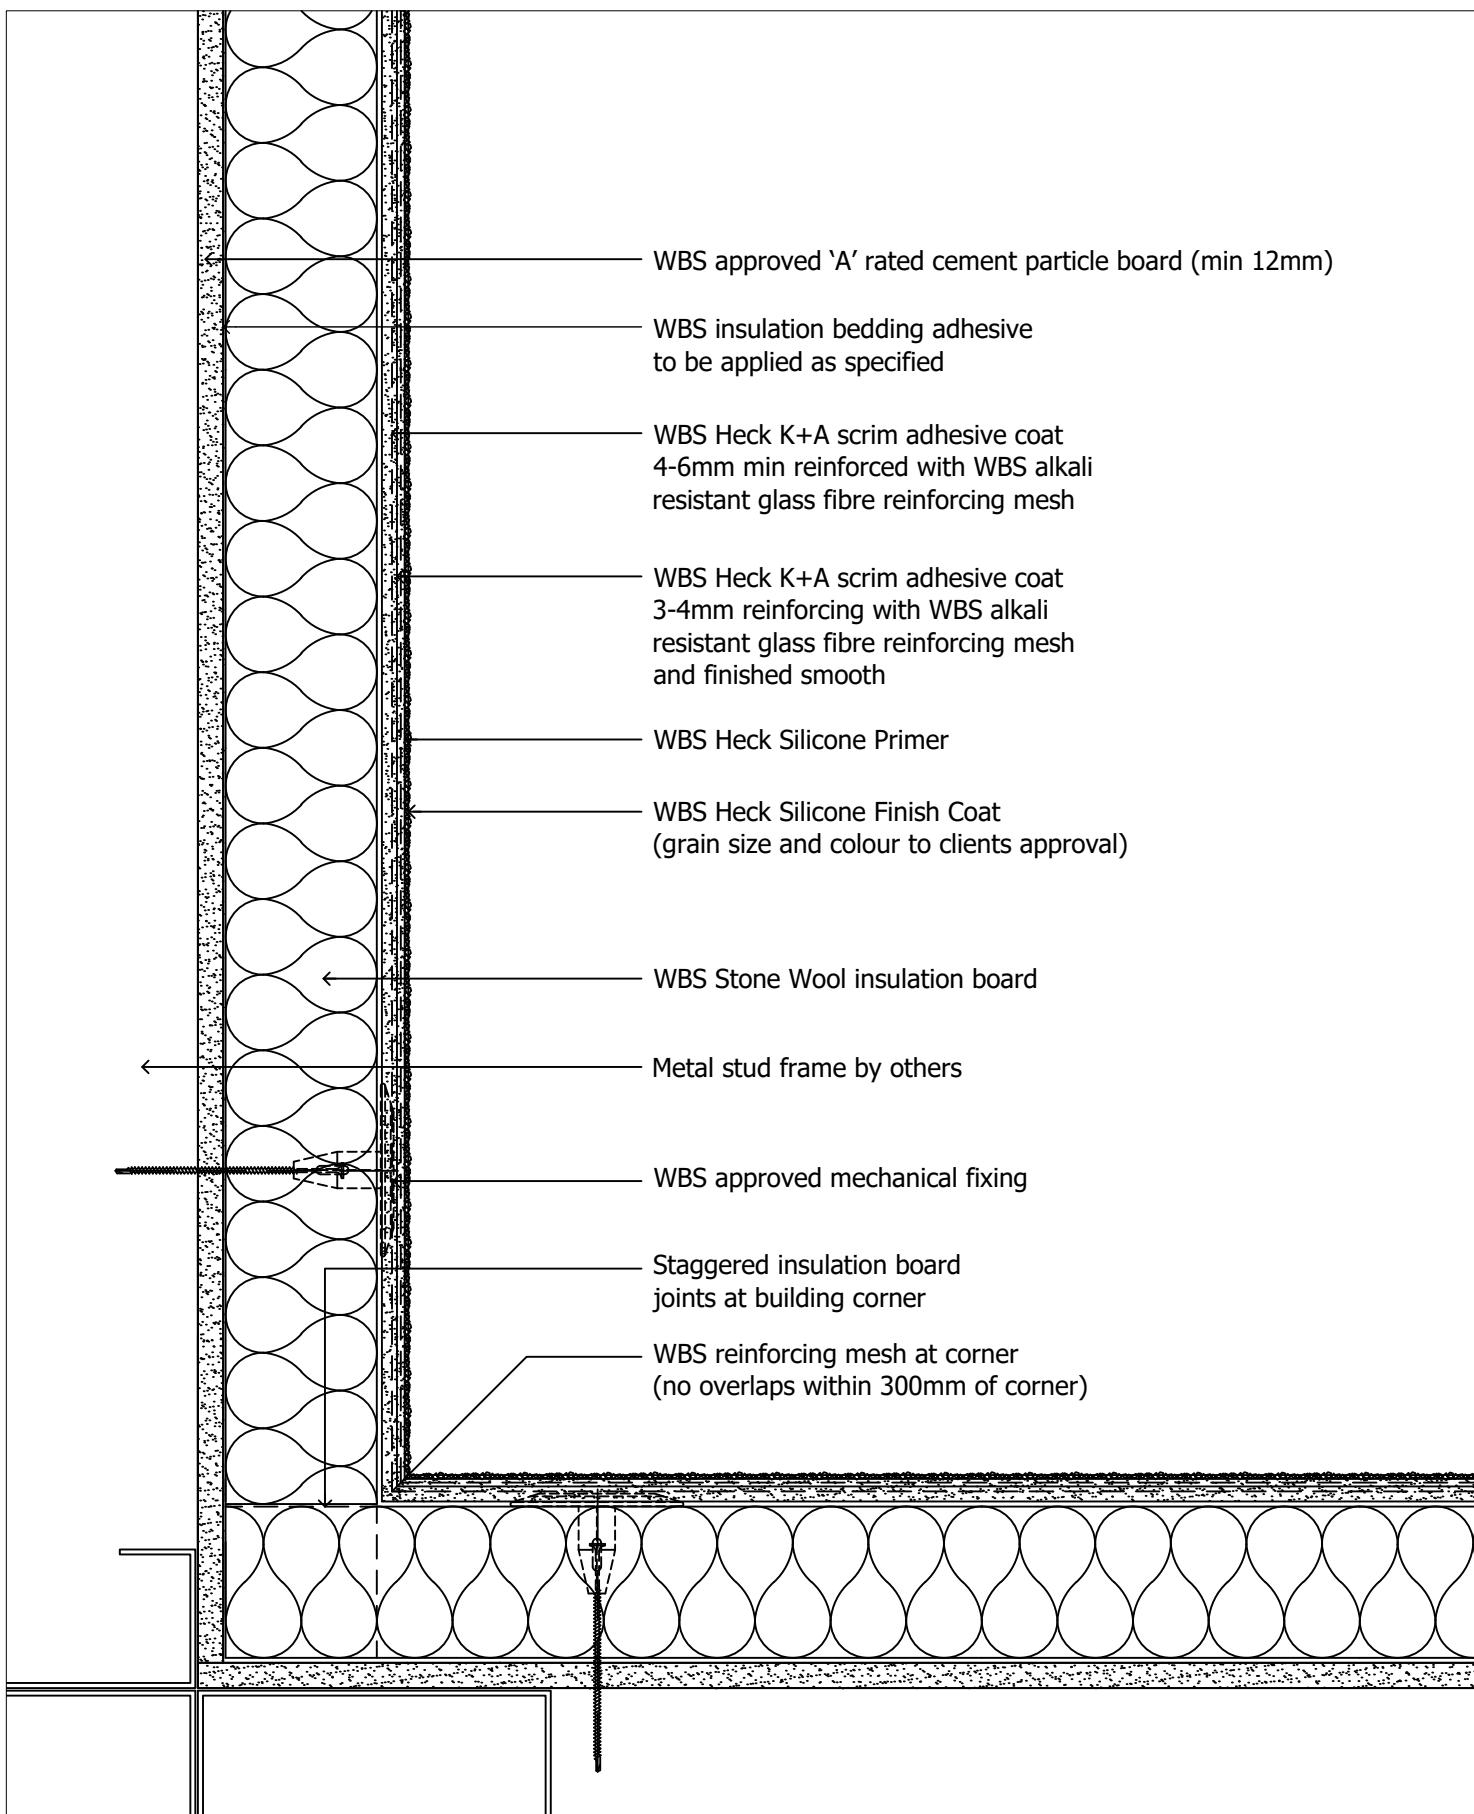

drawing description.
Internal building corner detail

drawing no.
SFS-SW-SILICONE-07B

project name.
Generic Detail Drawings

drawn by. LS

checked by. RT

revision. -

scale. nts


date. 06.12.2021

dwg set. 65

Wetherby Building Systems Ltd



1 Kid Glove Road, Golborne Enterprise Park,
Golborne, Greater Manchester, WA3 3GS
Tel: 01942 717100 Fax: 01942 717101
Web: www.wbs-ltd.co.uk
E-mail: technical@wbs-ltd.co.uk
© WBS-LTD 1998-2021. All rights reserved

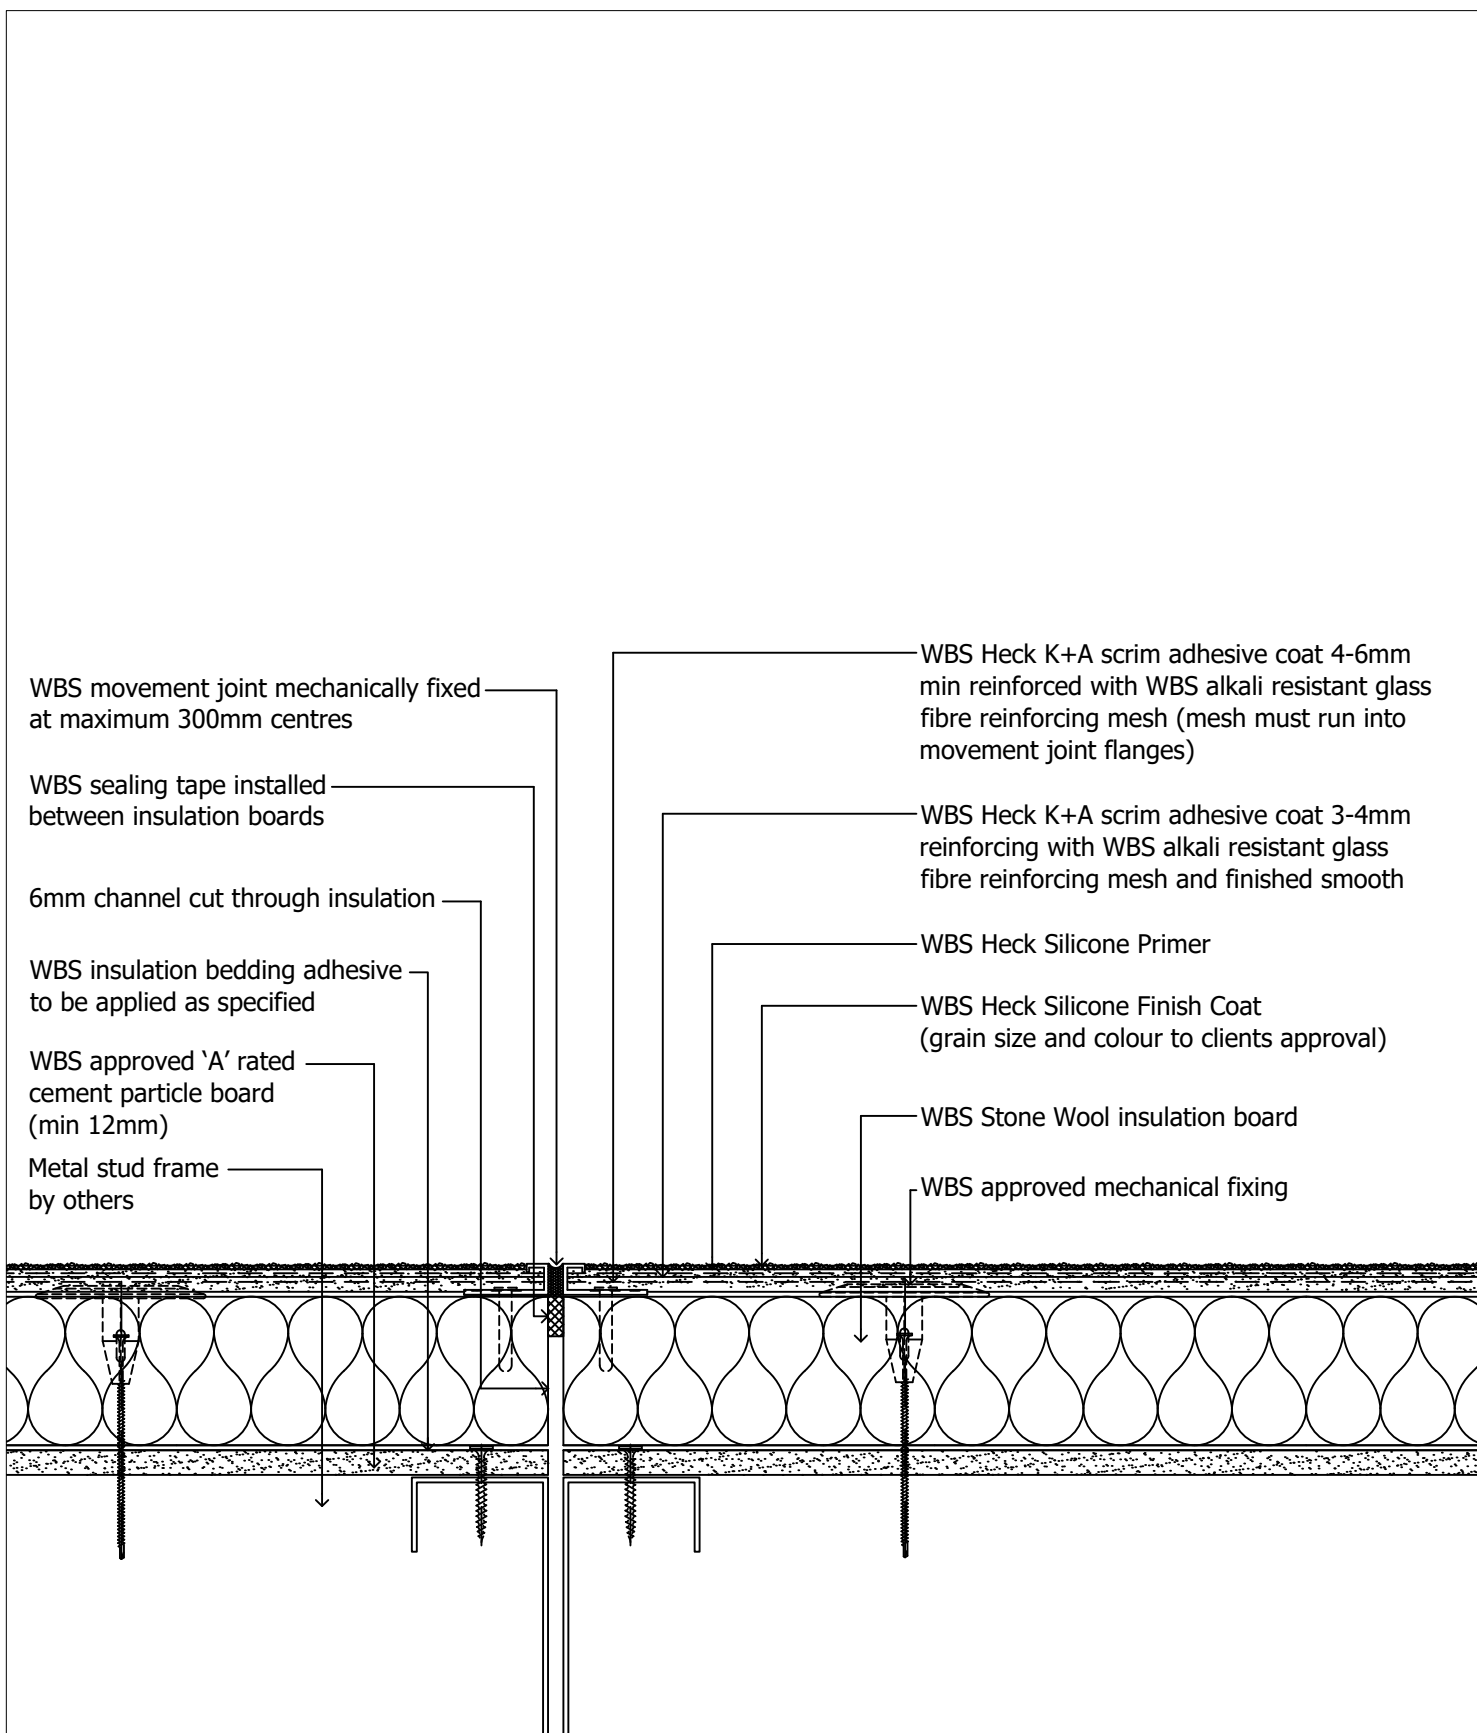

drawing description.

Vertical movement joint detail

drawing no.

SFS-SW-SILICONE-08A

project name.

Generic Detail Drawings

drawn by. LS

checked by. RT

revision. -

scale. nts


date. 06.12.2021

dwg set. 65

Wetherby Building Systems Ltd



1 Kid Glove Road, Golborne Enterprise Park,
Golborne, Greater Manchester, WA3 3GS
Tel: 01942 717100 Fax: 01942 717101
Web: www.wbs-ltd.co.uk
E-mail: technical@wbs-ltd.co.uk
© WBS-LTD 1998-2021. All rights reserved

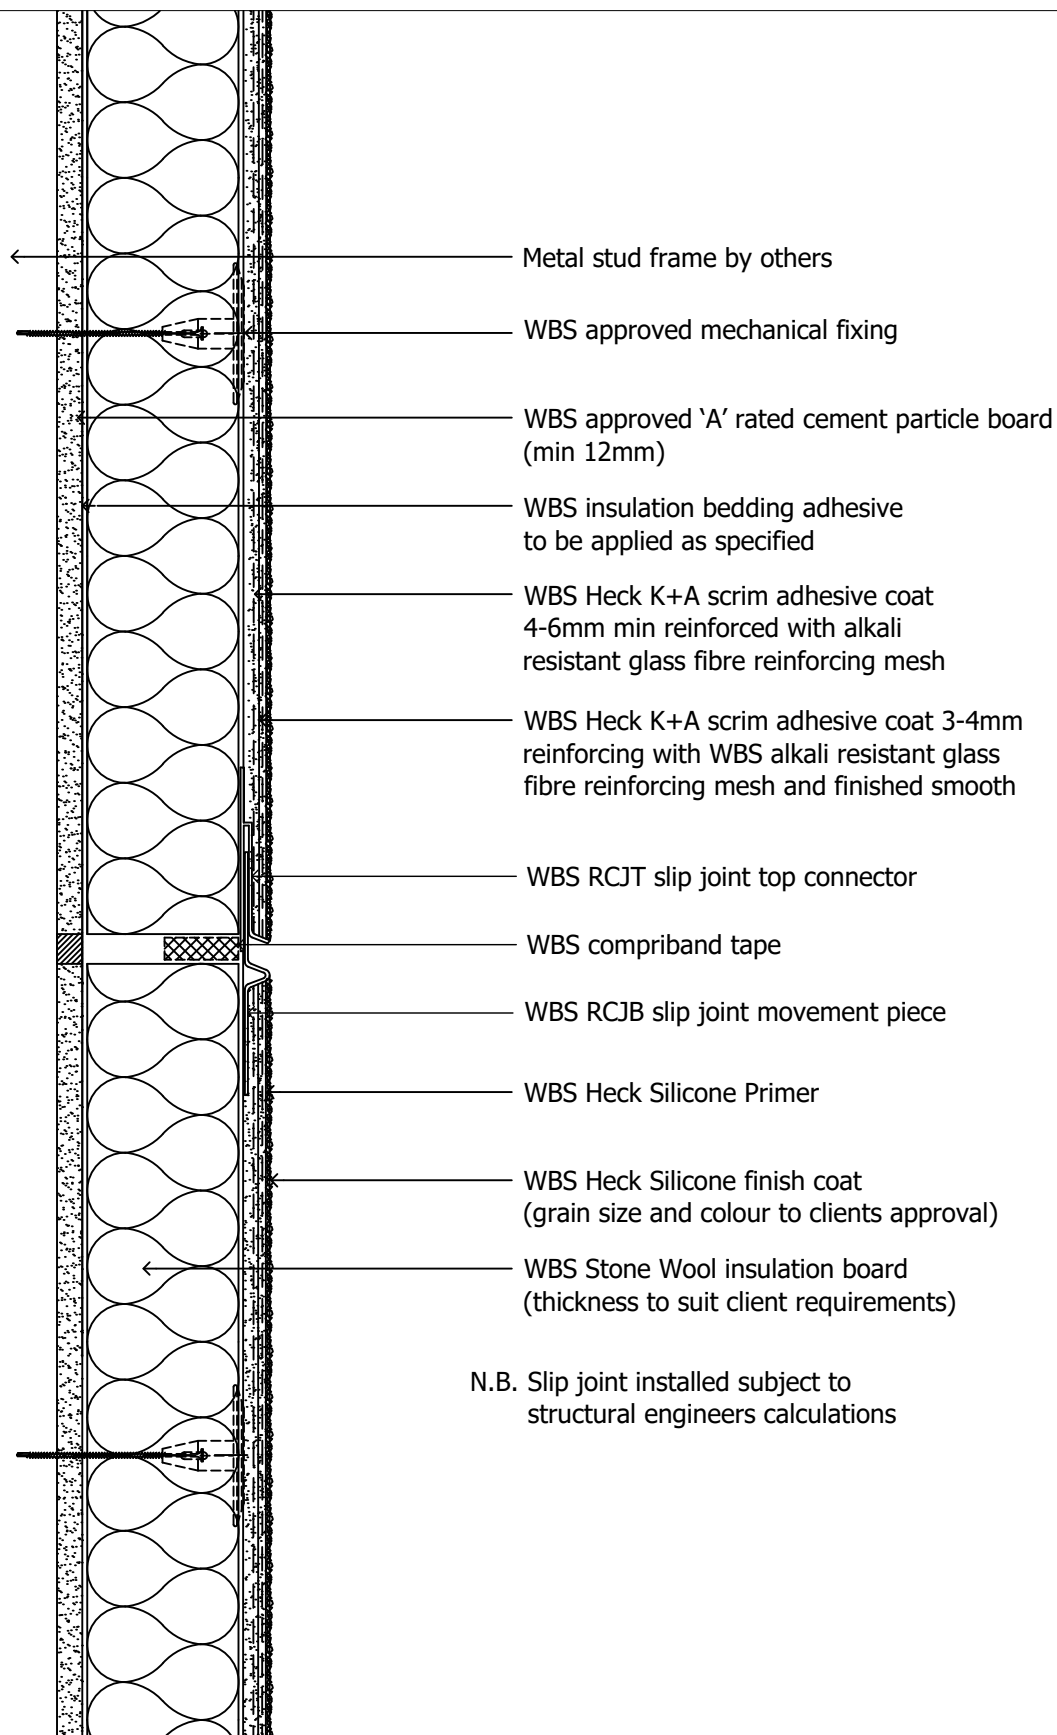

N.B. Slip joint installed subject to structural engineers calculations

drawing description.
Horizontal movement joint detail

drawing no.
SFS-SW-SILICONE-08B

project name.
Generic Detail Drawings

drawn by. LS

checked by. RT

revision. -

scale. nts


date. 06.12.2021

dwg set. 65

Wetherby Building Systems Ltd



1 Kid Glove Road, Golborne Enterprise Park,
Golborne, Greater Manchester, WA3 3GS
Tel: 01942 717100 Fax: 01942 717101
Web: www.wbs-ltd.co.uk
E-mail: technical@wbs-ltd.co.uk
© WBS-LTD 1998-2021. All rights reserved

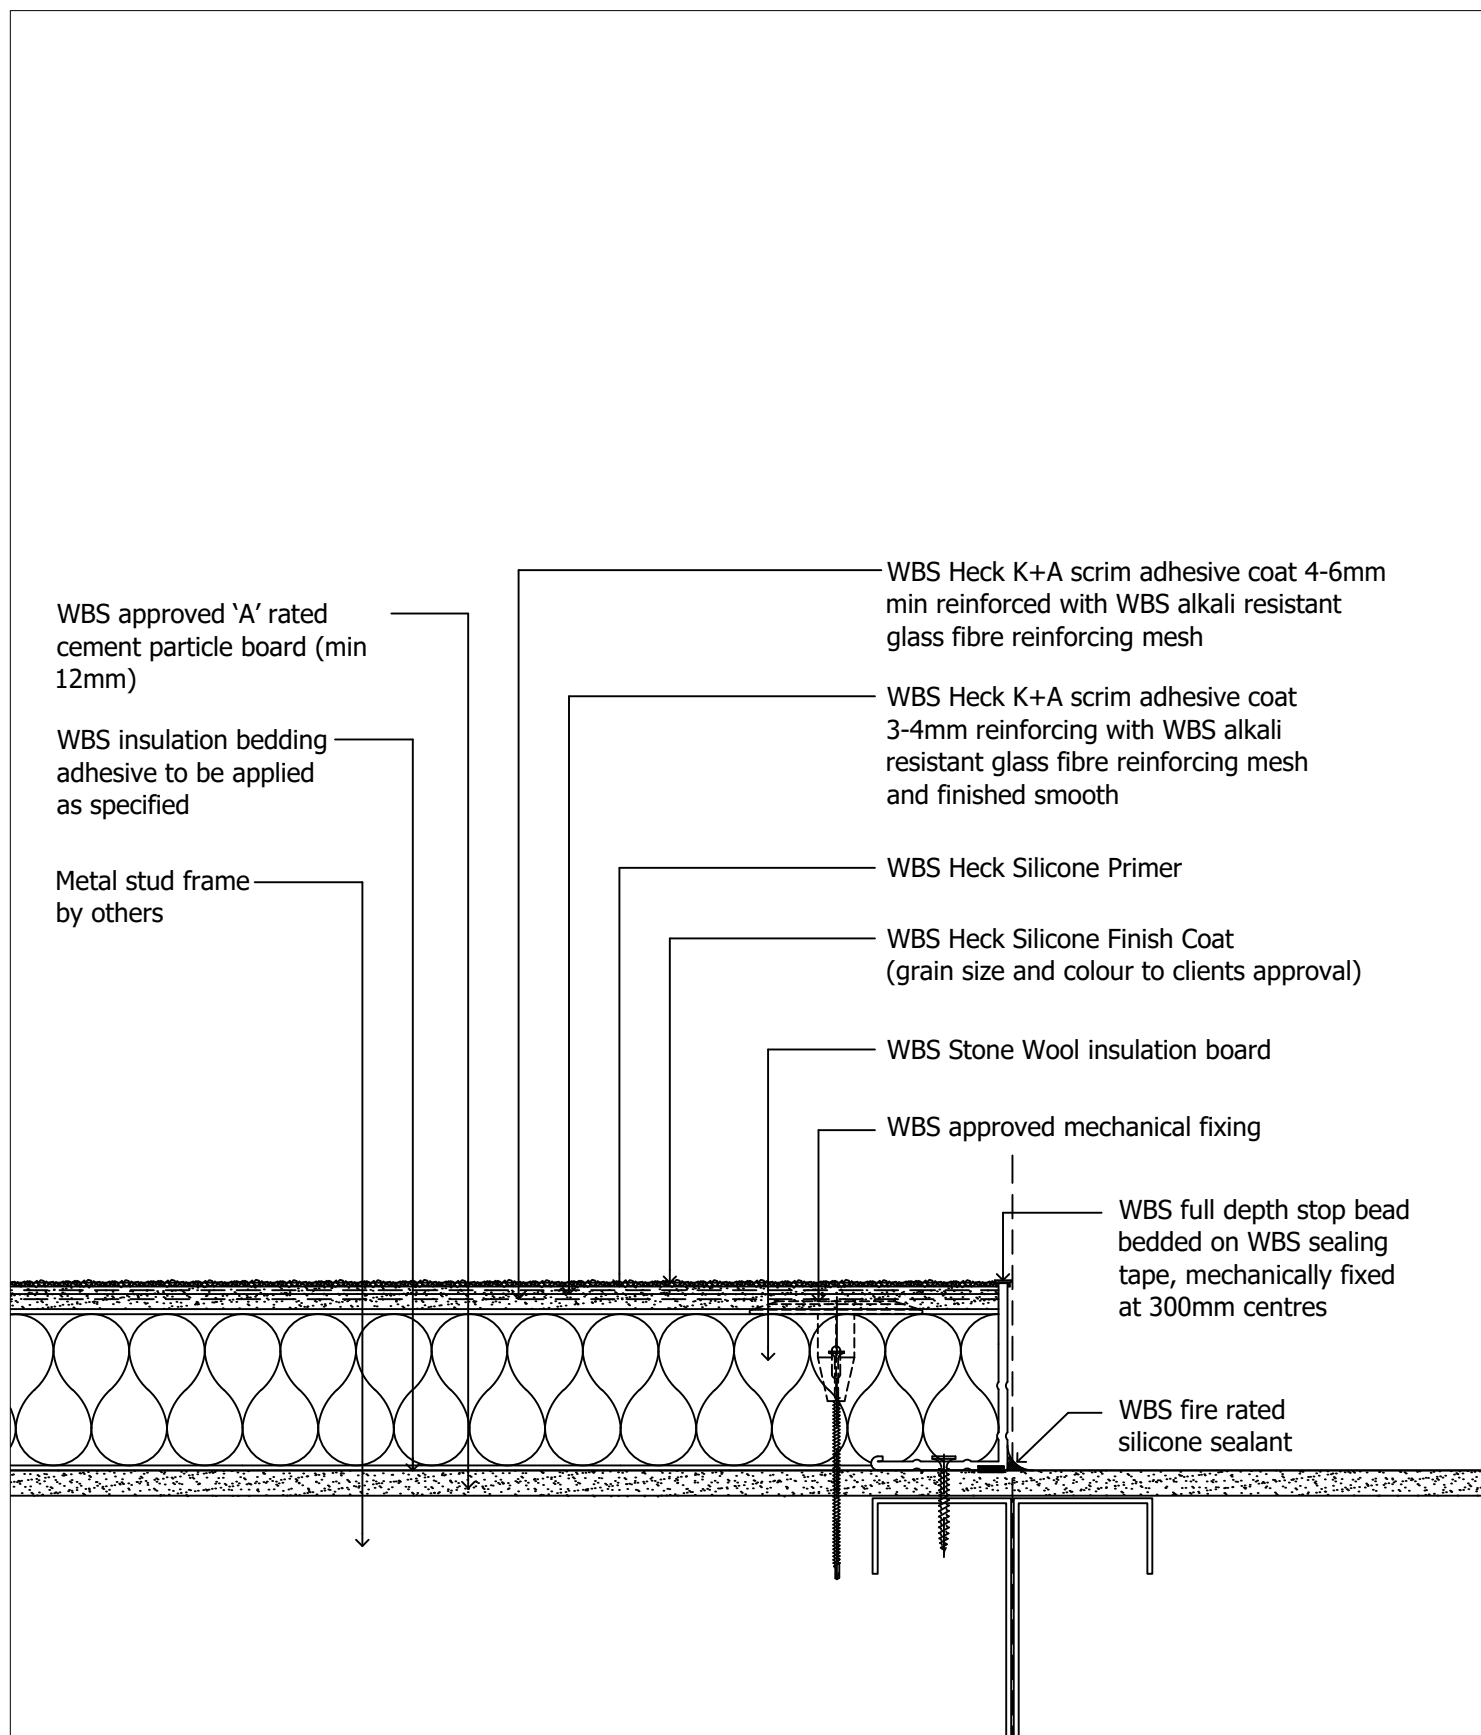

drawing description.
System termination detail

drawing no.
SFS-SW-SILICONE-12

project name.
Generic Detail Drawings

drawn by. LS

checked by. RT

revision. -

scale. nts


date. 06.12.2021

dwg set. 65

Wetherby Building Systems Ltd



1 Kid Glove Road, Golborne Enterprise Park,
Golborne, Greater Manchester, WA3 3GS
Tel: 01942 717100 Fax: 01942 717101
Web: www.wbs-ltd.co.uk
E-mail: technical@wbs-ltd.co.uk
© WBS-LTD 1998-2021. All rights reserved

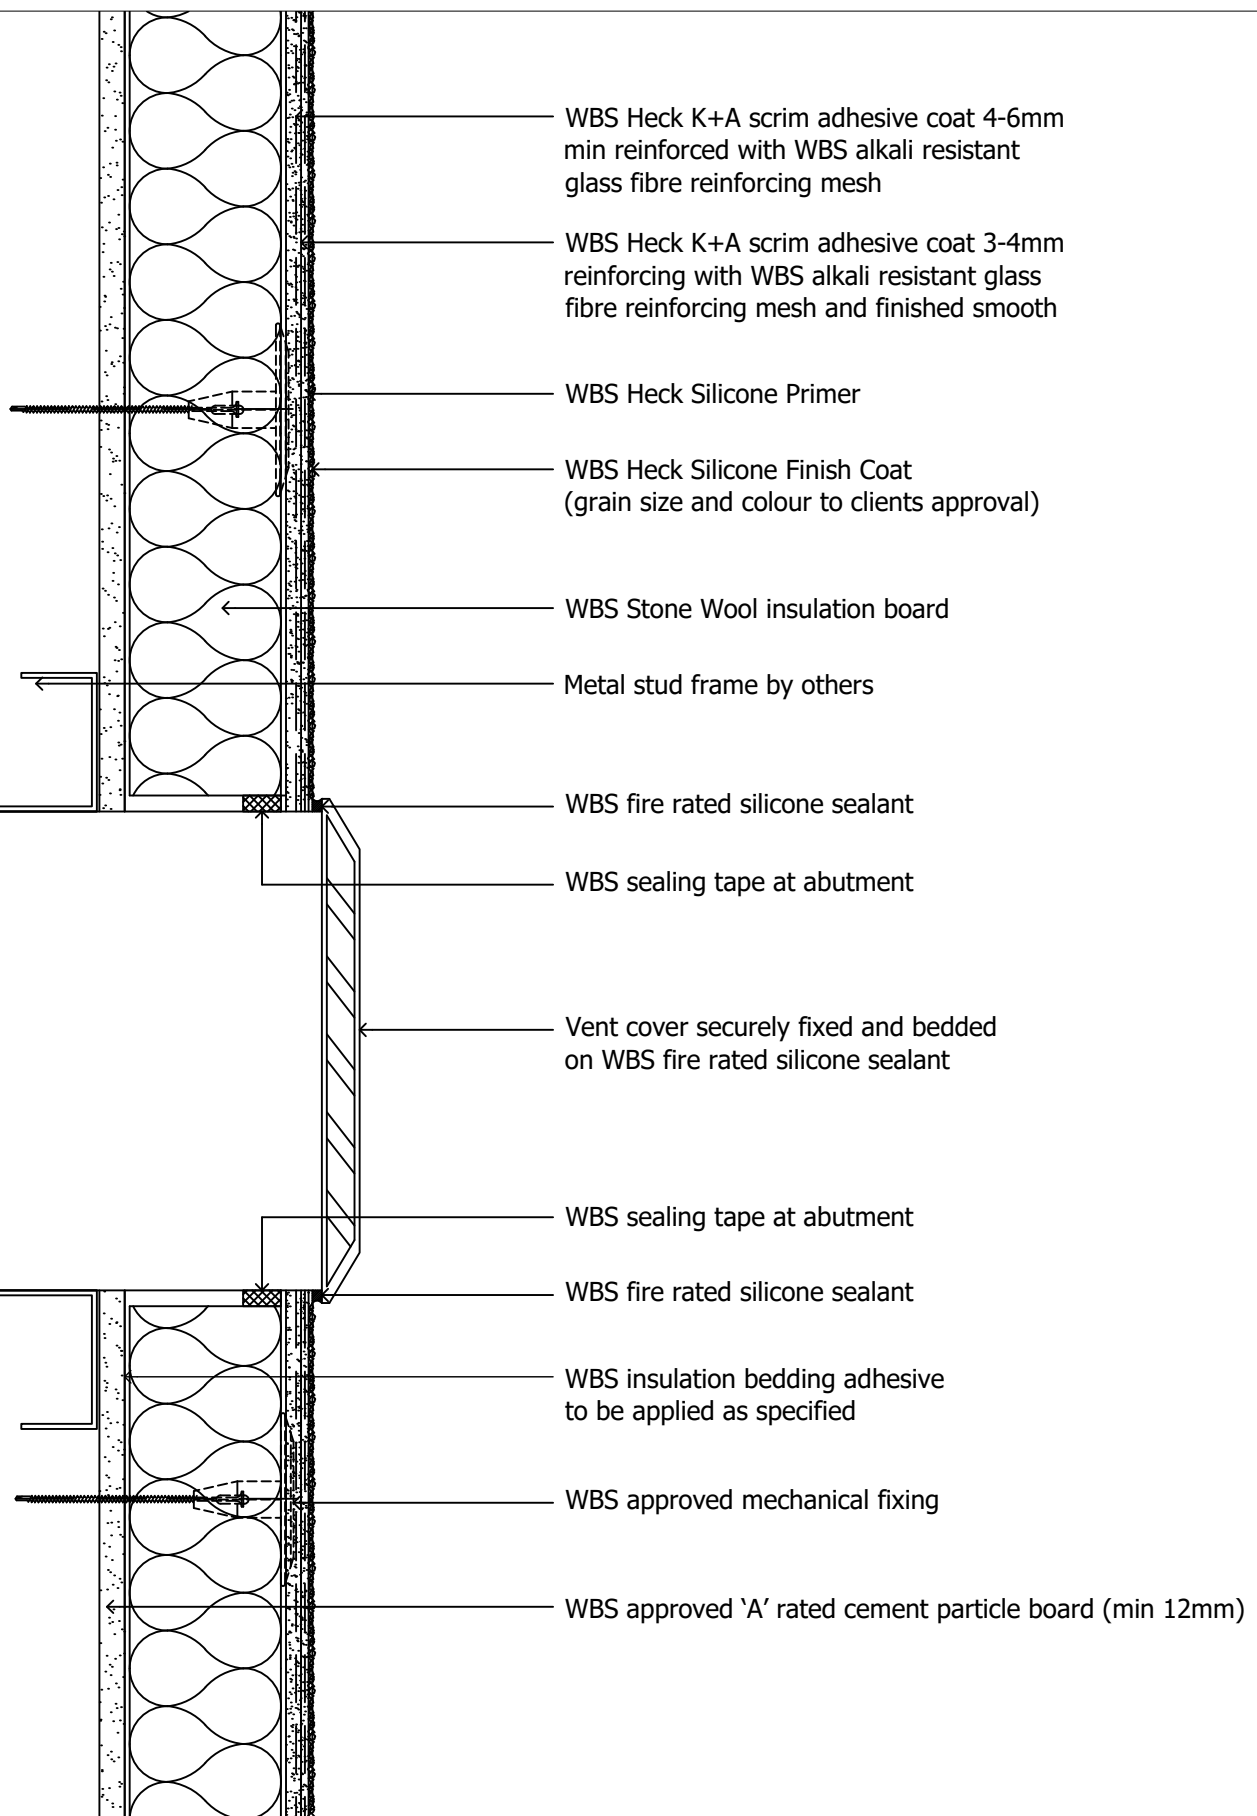

drawing description.
Air vent detail

drawing no.
SFS-SW-SILICONE-13

project name.
Generic Detail Drawings

drawn by. LS

checked by. RT

revision. -

scale. nts



date. 06.12.2021

dwg set. 65

Wetherby Building Systems Ltd



1 Kid Glove Road, Golborne Enterprise Park,
Golborne, Greater Manchester, WA3 3GS
Tel: 01942 717100 Fax: 01942 717101
Web: www.wbs-ltd.co.uk
E-mail: technical@wbs-ltd.co.uk
© WBS-LTD 1998-2021. All rights reserved

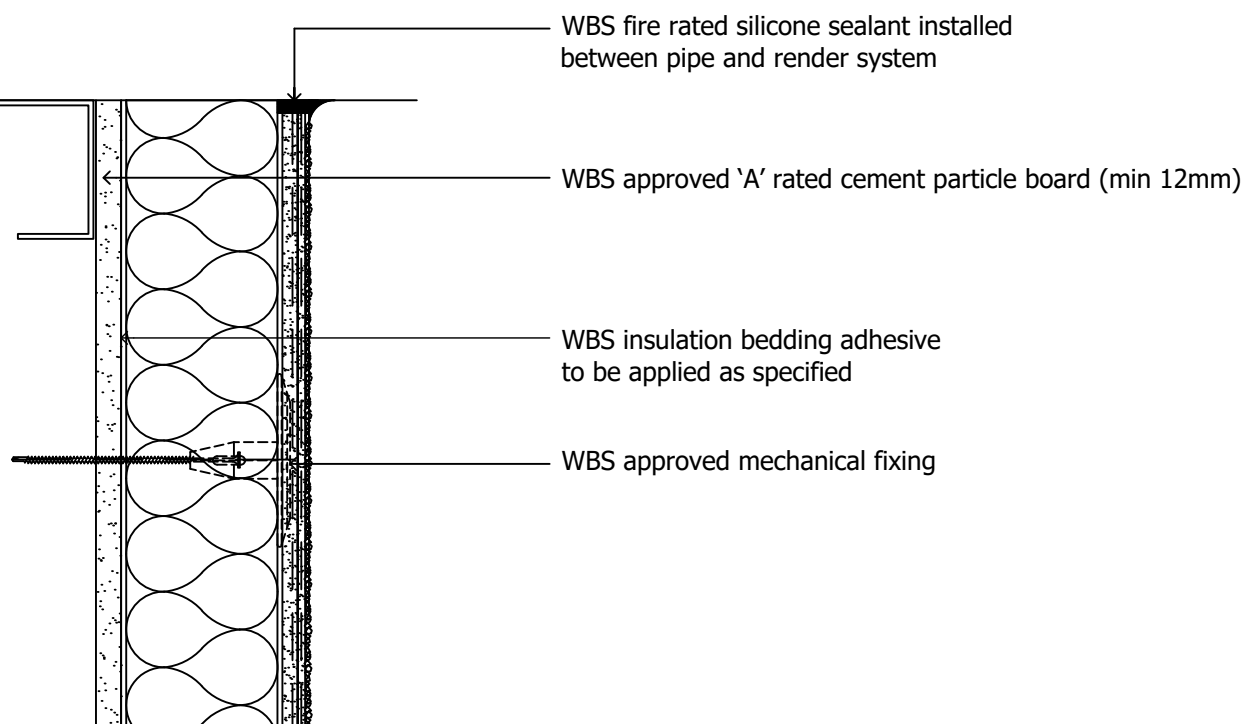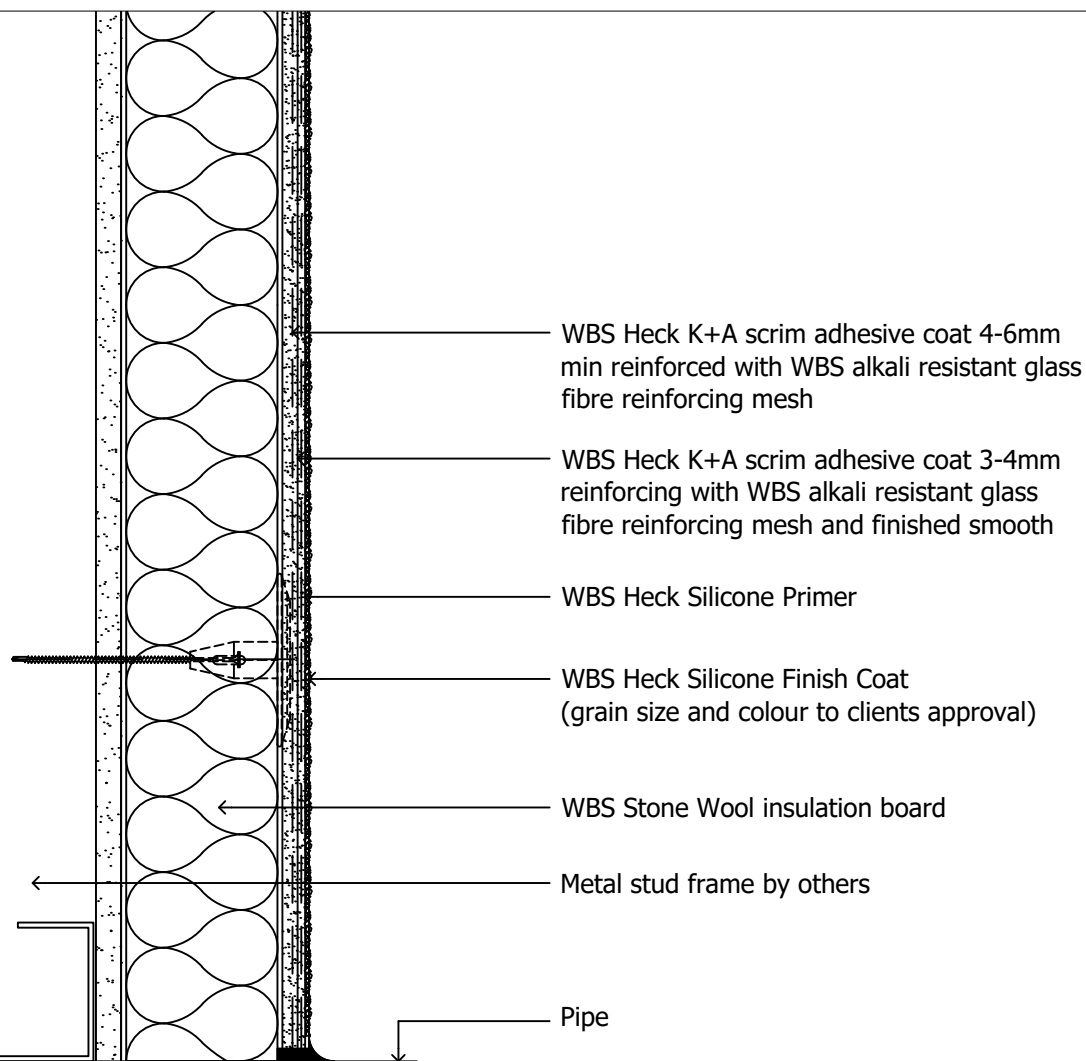

drawing description.
Pipe detail

drawing no.
SFS-SW-SILICONE-18

project name.
Generic Detail Drawings

drawn by. LS

checked by. RT

revision. -

scale. nts


date. 06.12.2021

dwg set. 65

Wetherby Building Systems Ltd



1 Kid Glove Road, Golborne Enterprise Park,
Golborne, Greater Manchester, WA3 3GS
Tel: 01942 717100 Fax: 01942 717101
Web: www.wbs-ltd.co.uk
E-mail: technical@wbs-ltd.co.uk
© WBS-LTD 1998-2021. All rights reserved

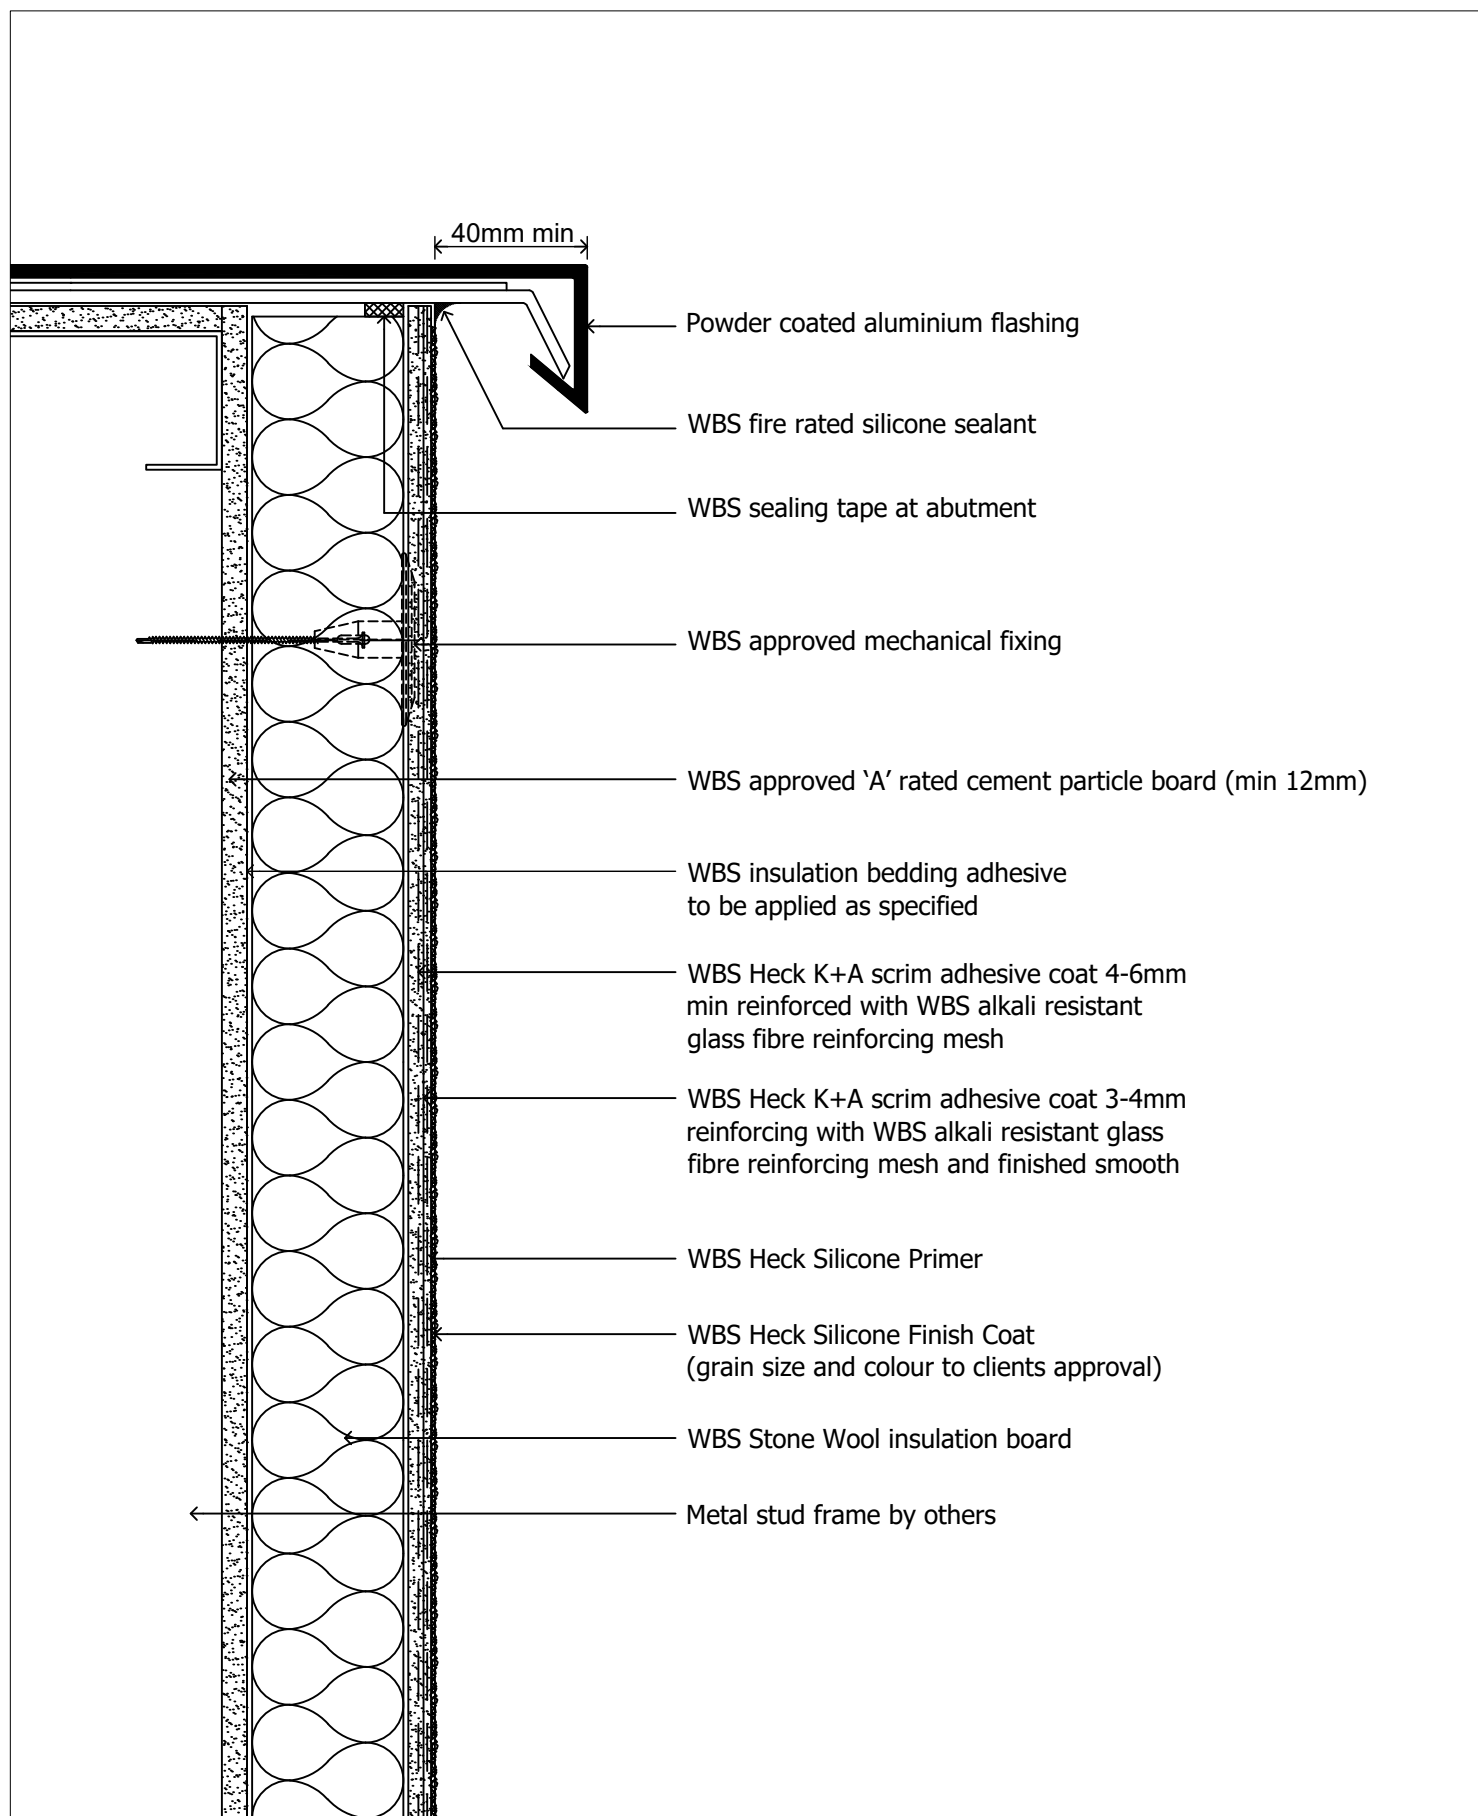

drawing description.
Parapet detail

drawing no.
SFS-SW-SILICONE-21

project name.
Generic Detail Drawings

drawn by. LS

checked by. RT

revision. -

scale. nts

date. 06.12.2021

dwg set. 65

Wetherby Building Systems Ltd



1 Kid Glove Road, Golborne Enterprise Park,
Golborne, Greater Manchester, WA3 3GS
Tel: 01942 717100 Fax: 01942 717101
Web: www.wbs-ltd.co.uk
E-mail: technical@wbs-ltd.co.uk
© WBS-LTD 1998-2021. All rights reserved