


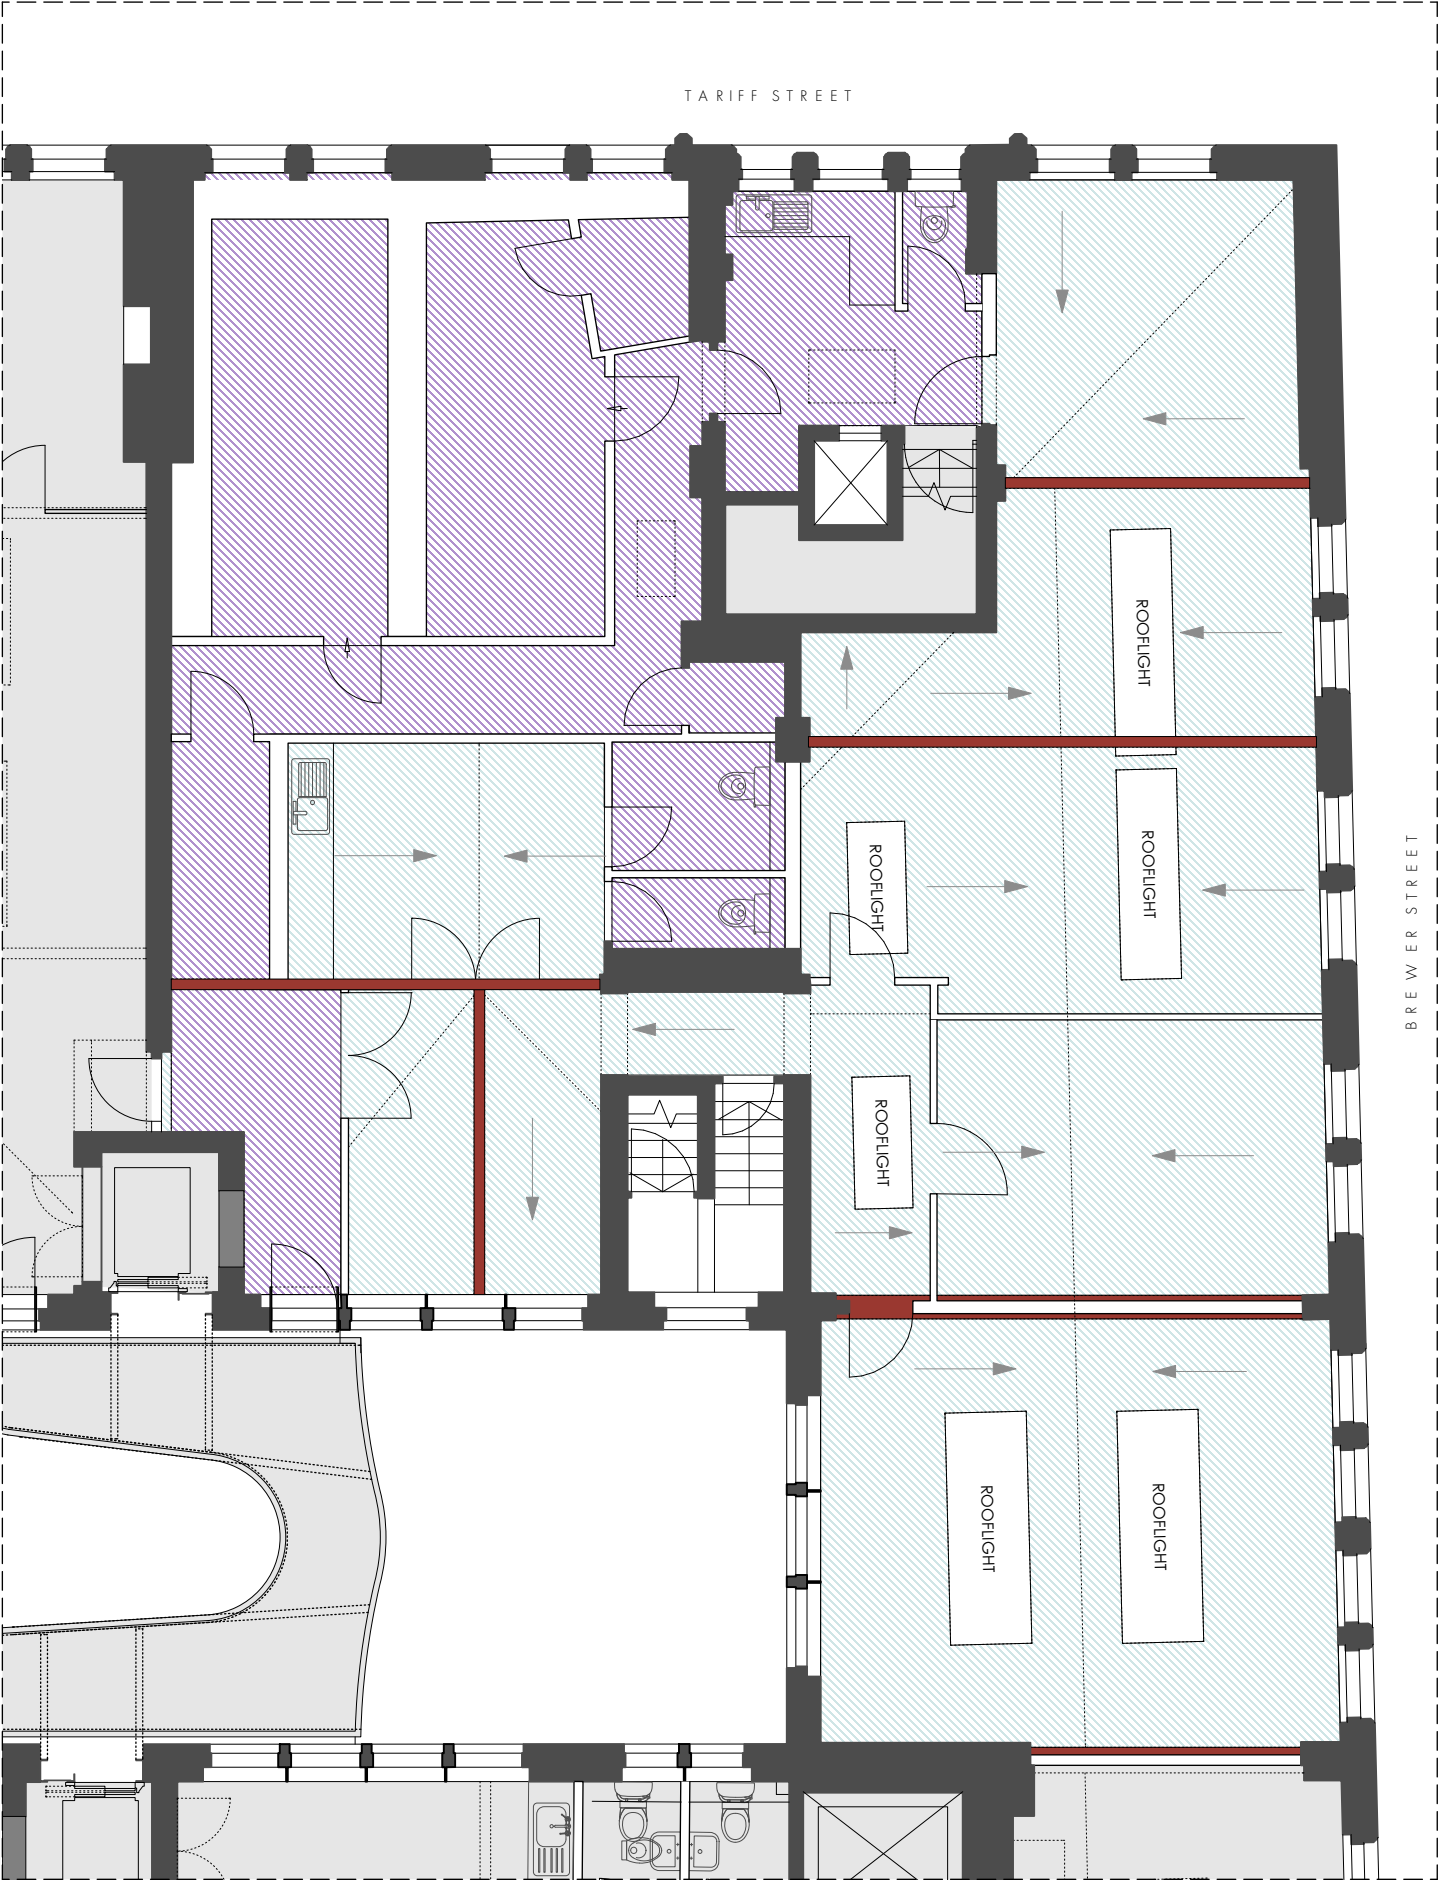

FOURWAYS HOUSE, FIFTH FLOOR
EXISTING REFLECTED CEILINGS PLAN

1:100 @ A3

REVISION	DATE	DESCRIPTION
P01	05.04.22	FOR COMMENT
P02	03.08.22	PLANNING ISSUE

REFLECTED CEILINGS KEY



EXISTING PLASTERED CEILING




EXISTING PLASTERED SUSPENDED CEILING



ORIGINAL TIMBER TRUSSES EXPOSED



AREA NOT SUBJECT OF THIS APPLICATION
SEE APPLICATIONS No.s 126286/LO/2020,
122935/LO/2019& 123242/FO/2019

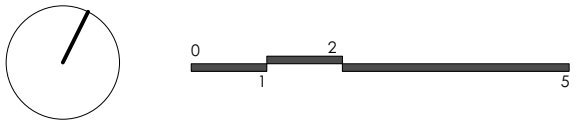

PLANNING

OMIArchitects

31 Blackfriars Road, Salford, Manchester, M3 7AQ
+44(0)161 832 3242 / info@omiarchitects.com / www.omiarchitects.com

PROJECT	FOURWAYS - F2U2 & F5U4 + F5U5					
DRAWING	FIFTH FLOOR - EXISTING CEILINGS PLAN					
DATE	AUG '22	DRAWN BY	KT	SCALE	1:100	@A3
JOB NO.	1420	DWG.NO.	L 2252			