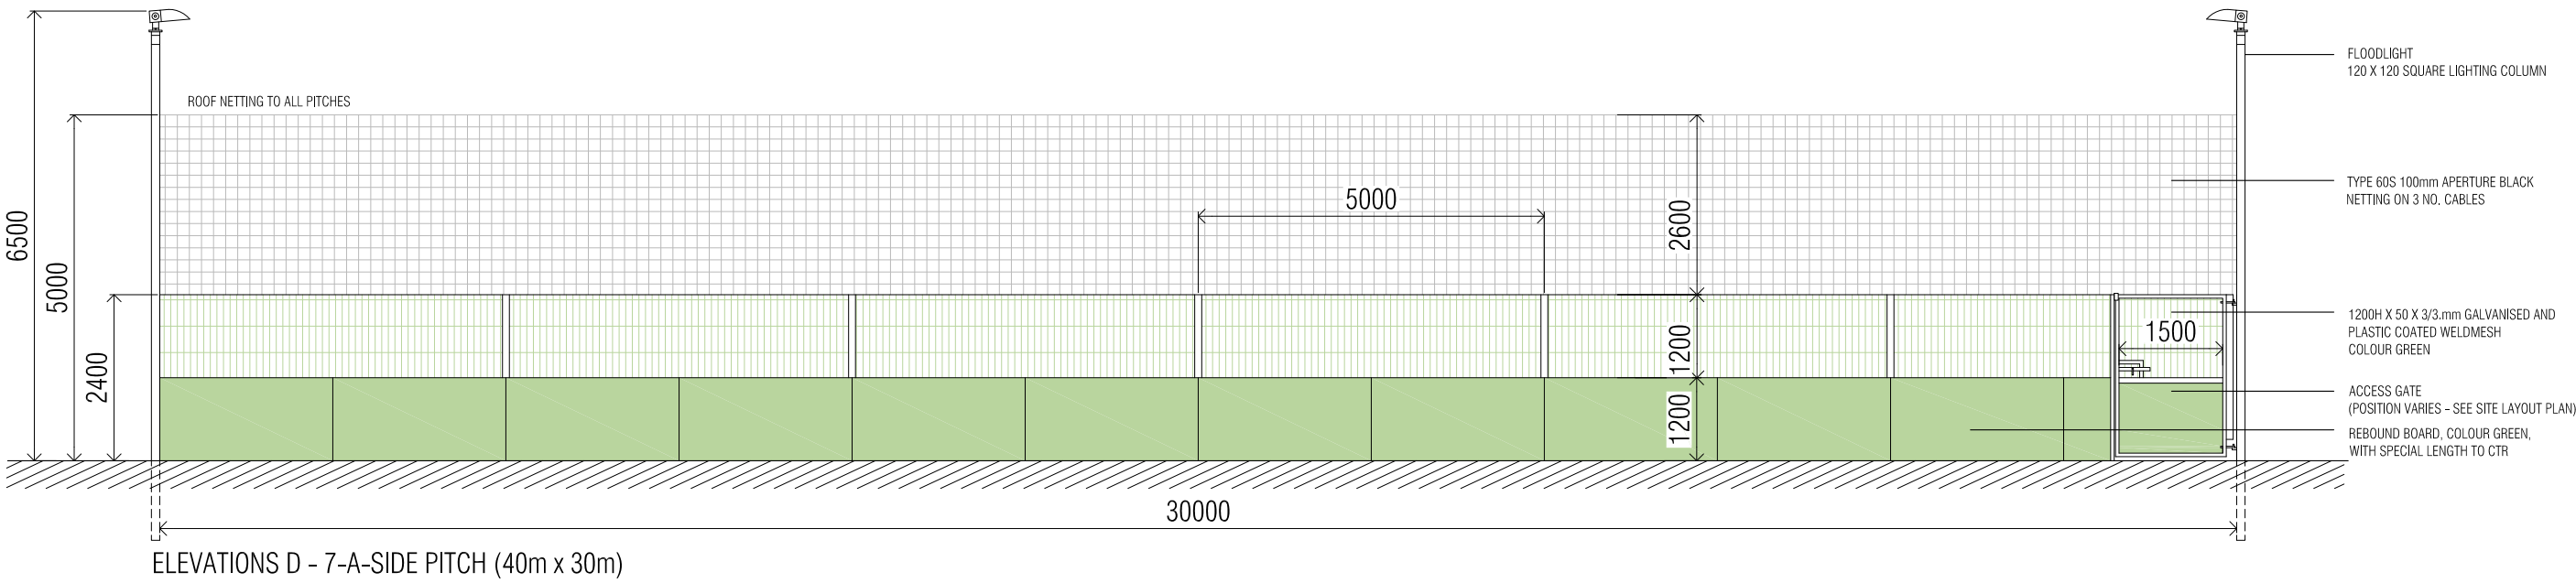
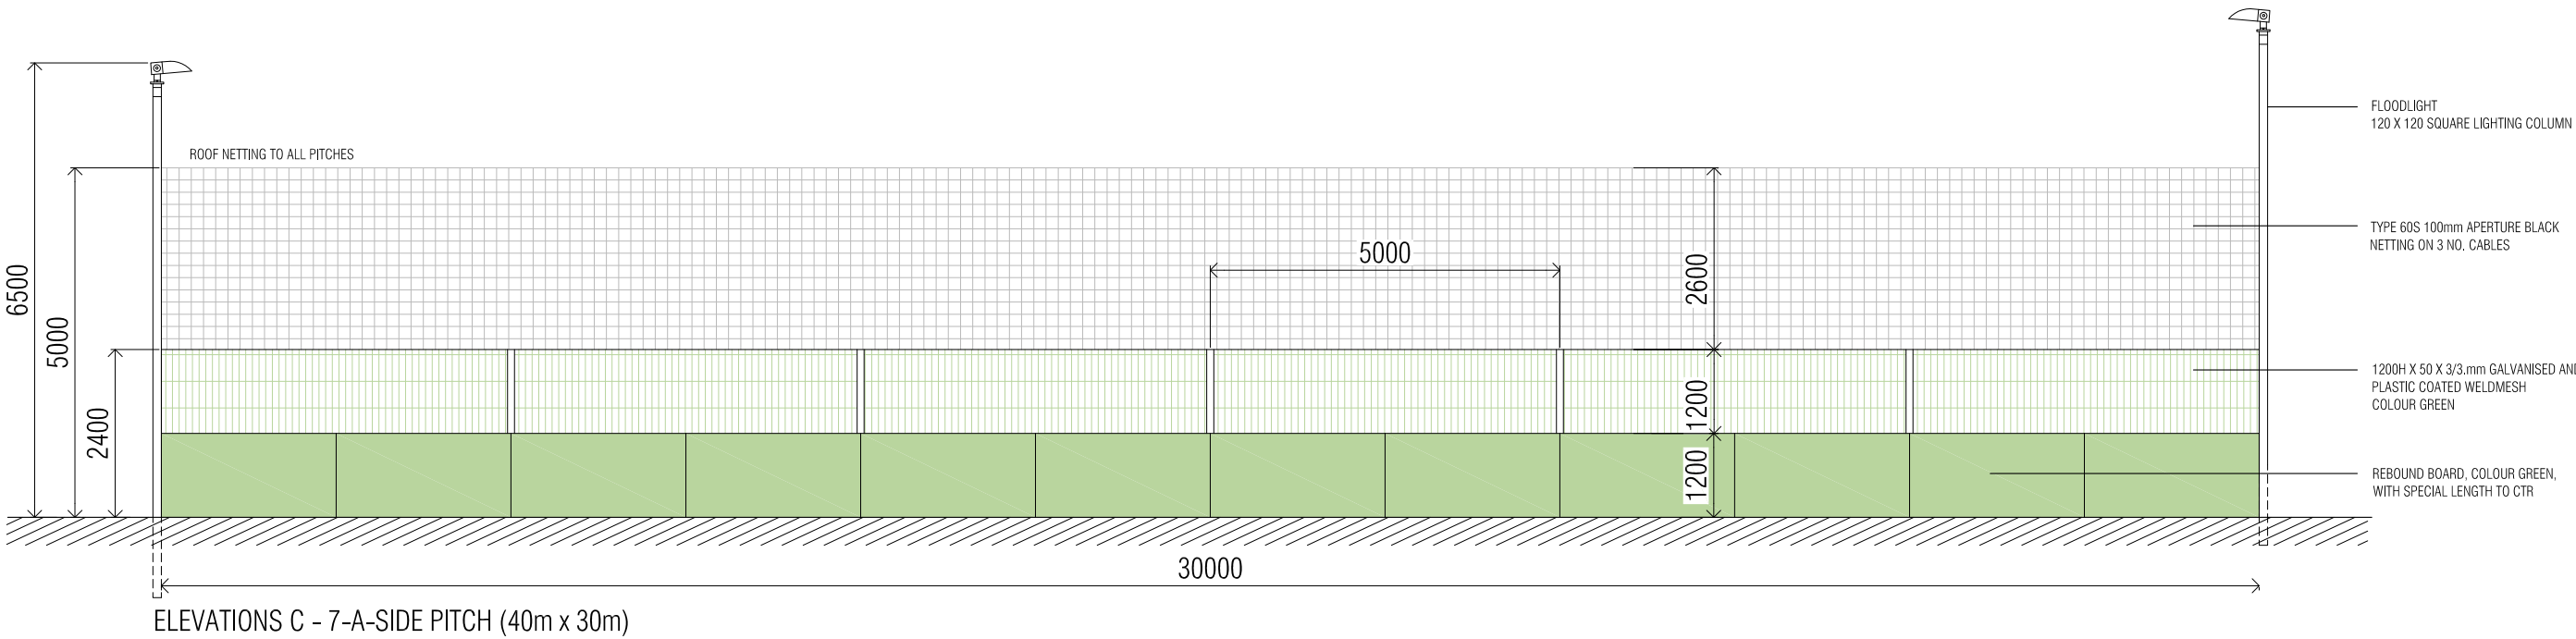
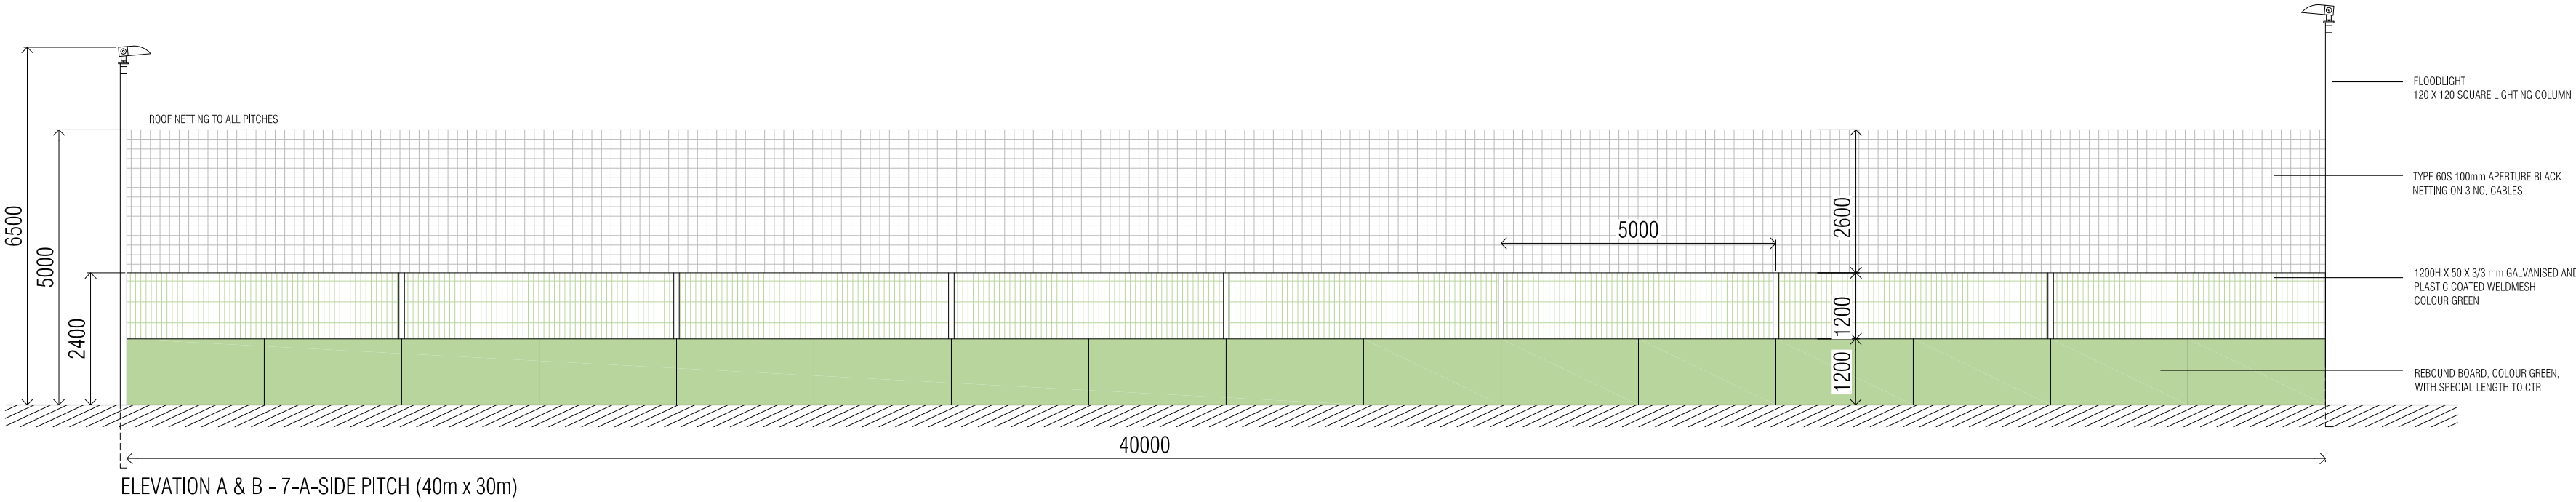


Title 7-A-SIDE PITCH - PLAN			Project NICHOLLS COMMUNITY FOOTBALL CENTRE, DALBERG ST, MANCHESTER M12 6BN 6 NEW FOOTBALL PITCHES - 3no. 7-A-SIDE / 3no. 5-A-SIDE	Notes	Drawing No. 13	
Scale 1:100 @ A2	Date MAY 2022	Rev. A				