
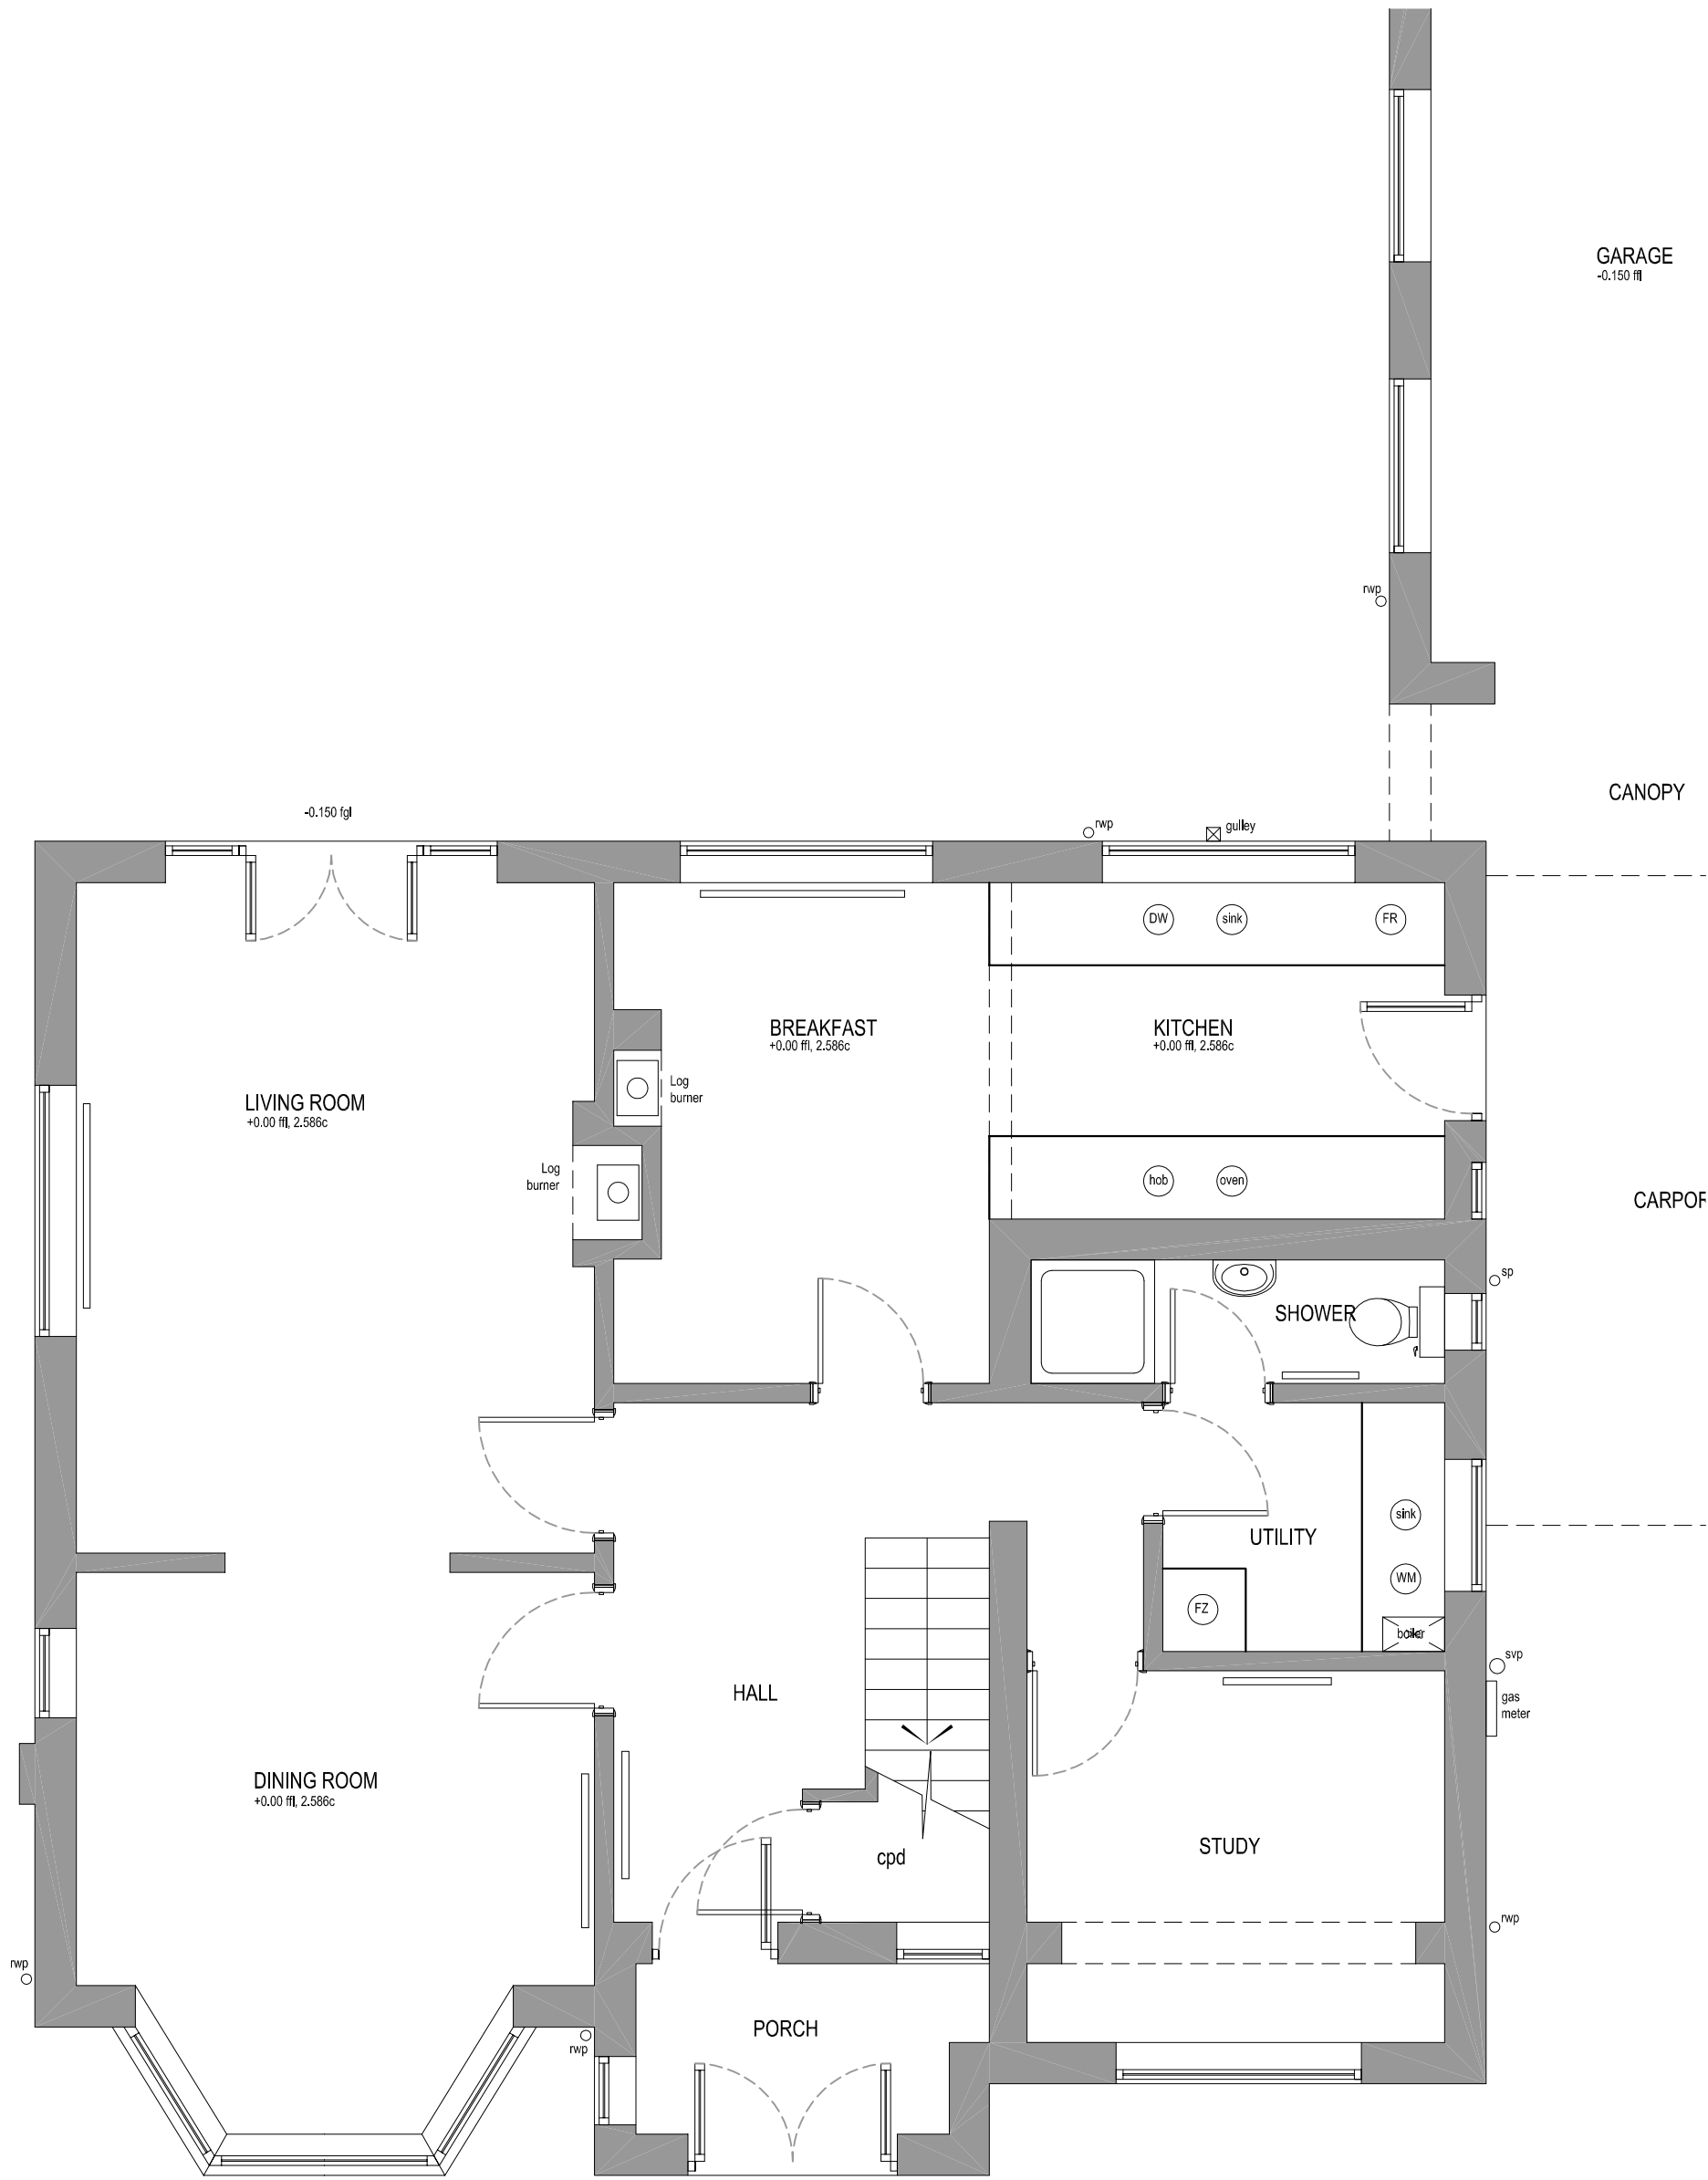


EXISTING GROUND FLOORPLAN (PART)
1:50 @ A3

MARTIN COWLING ARCHITECT LTD		
SCALE	1:50@A3	SITE
DRAWN	MC	6 NETHERWOOD ROAD WYTHENSHAW
DATE	FEB 22	TITLE
CONTRACTORS MUST CHECK ALL DIMENSIONS ON SITE. ONLY FIGURED DIMENSIONS ARE TO BE WORKED FROM. DISCREPANCIES MUST BE REPORTED TO THE ARCHITECT BEFORE PROCEEDING. THIS DRAWING IS COPYRIGHT		EXISTING GROUND FLOORPLAN (PART)
TEL. 01908 265634 MOB. 07711 575945		MARTIN COWLING ARCHITECT LTD BA(hons) DipARCH email: martin.cowling@gmail.com web: www.martincowlingarchitect.com

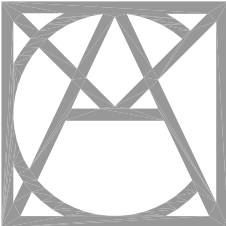

6NRW/ SK02