





PARK STREET 495 - Kitchens

ARCHITECTURAL EMPORIUM Ltd
EMAIL: mail@architectural-emporium.co.uk
WEB: www.architectural-emporium.co.uk
ADDRESS: 13 Hope St, Liverpool, L1 9BQ
PHONE: +44 (0)151 363 0000

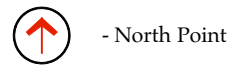

— - Application Site Edge in red

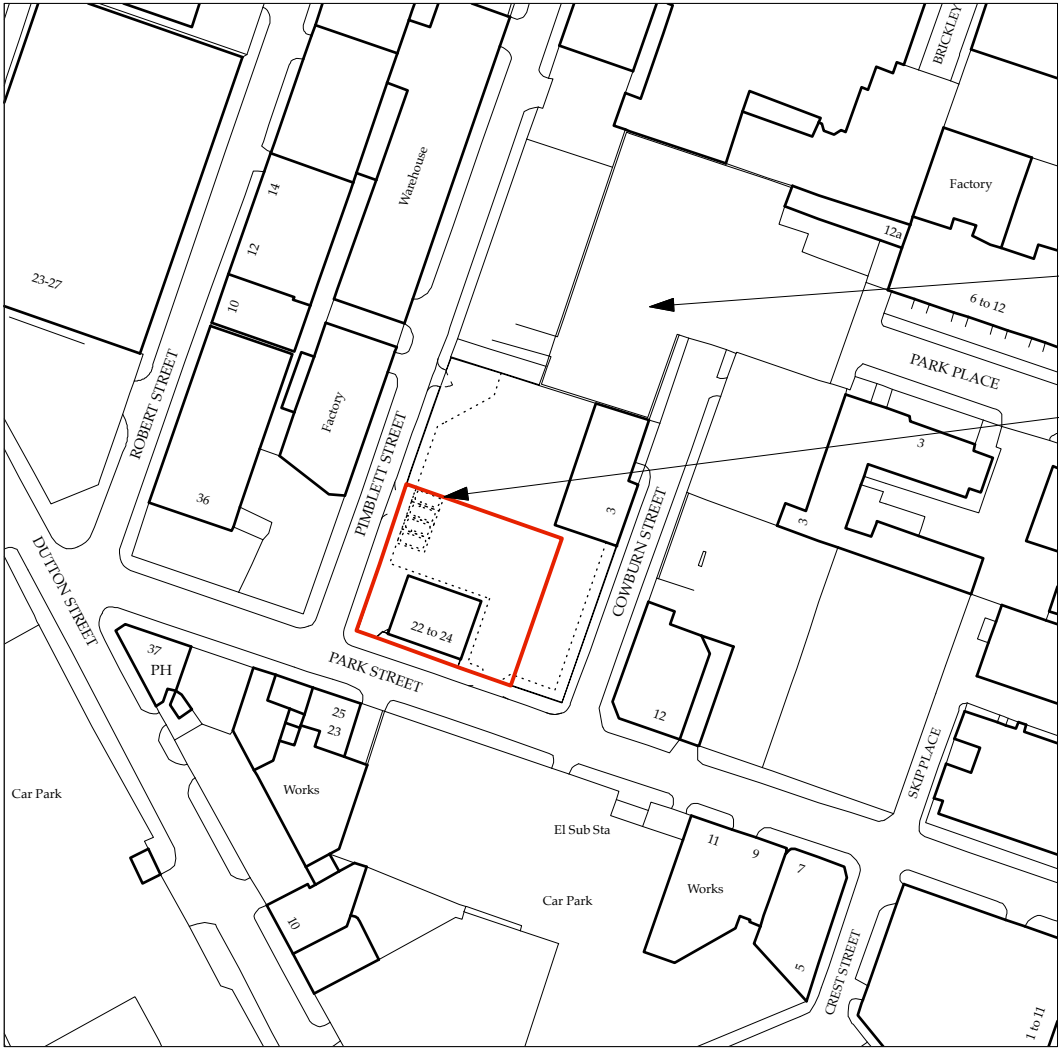

Car parks adjacent to the site

Allocated 4 parking spaces for Commercial Kitchens staff use only. Access through existing car park entrance point. Car park owned by Applicant which will provide right of way to the Commercial Kitchens users.

LOCATION PLAN

RevB: 21.07.22
Boundary updated

FOR: PLANNING	
CHECKED BY: TW	DRAWN BY: AK
SCALE: 1:1250	
PAPER SIZE: A3	
JOB: PARK STREET 495 - Kitchens	

K-0.001_RevB
FIRST ISSUE: 14.02.22
LOCATION PLAN