




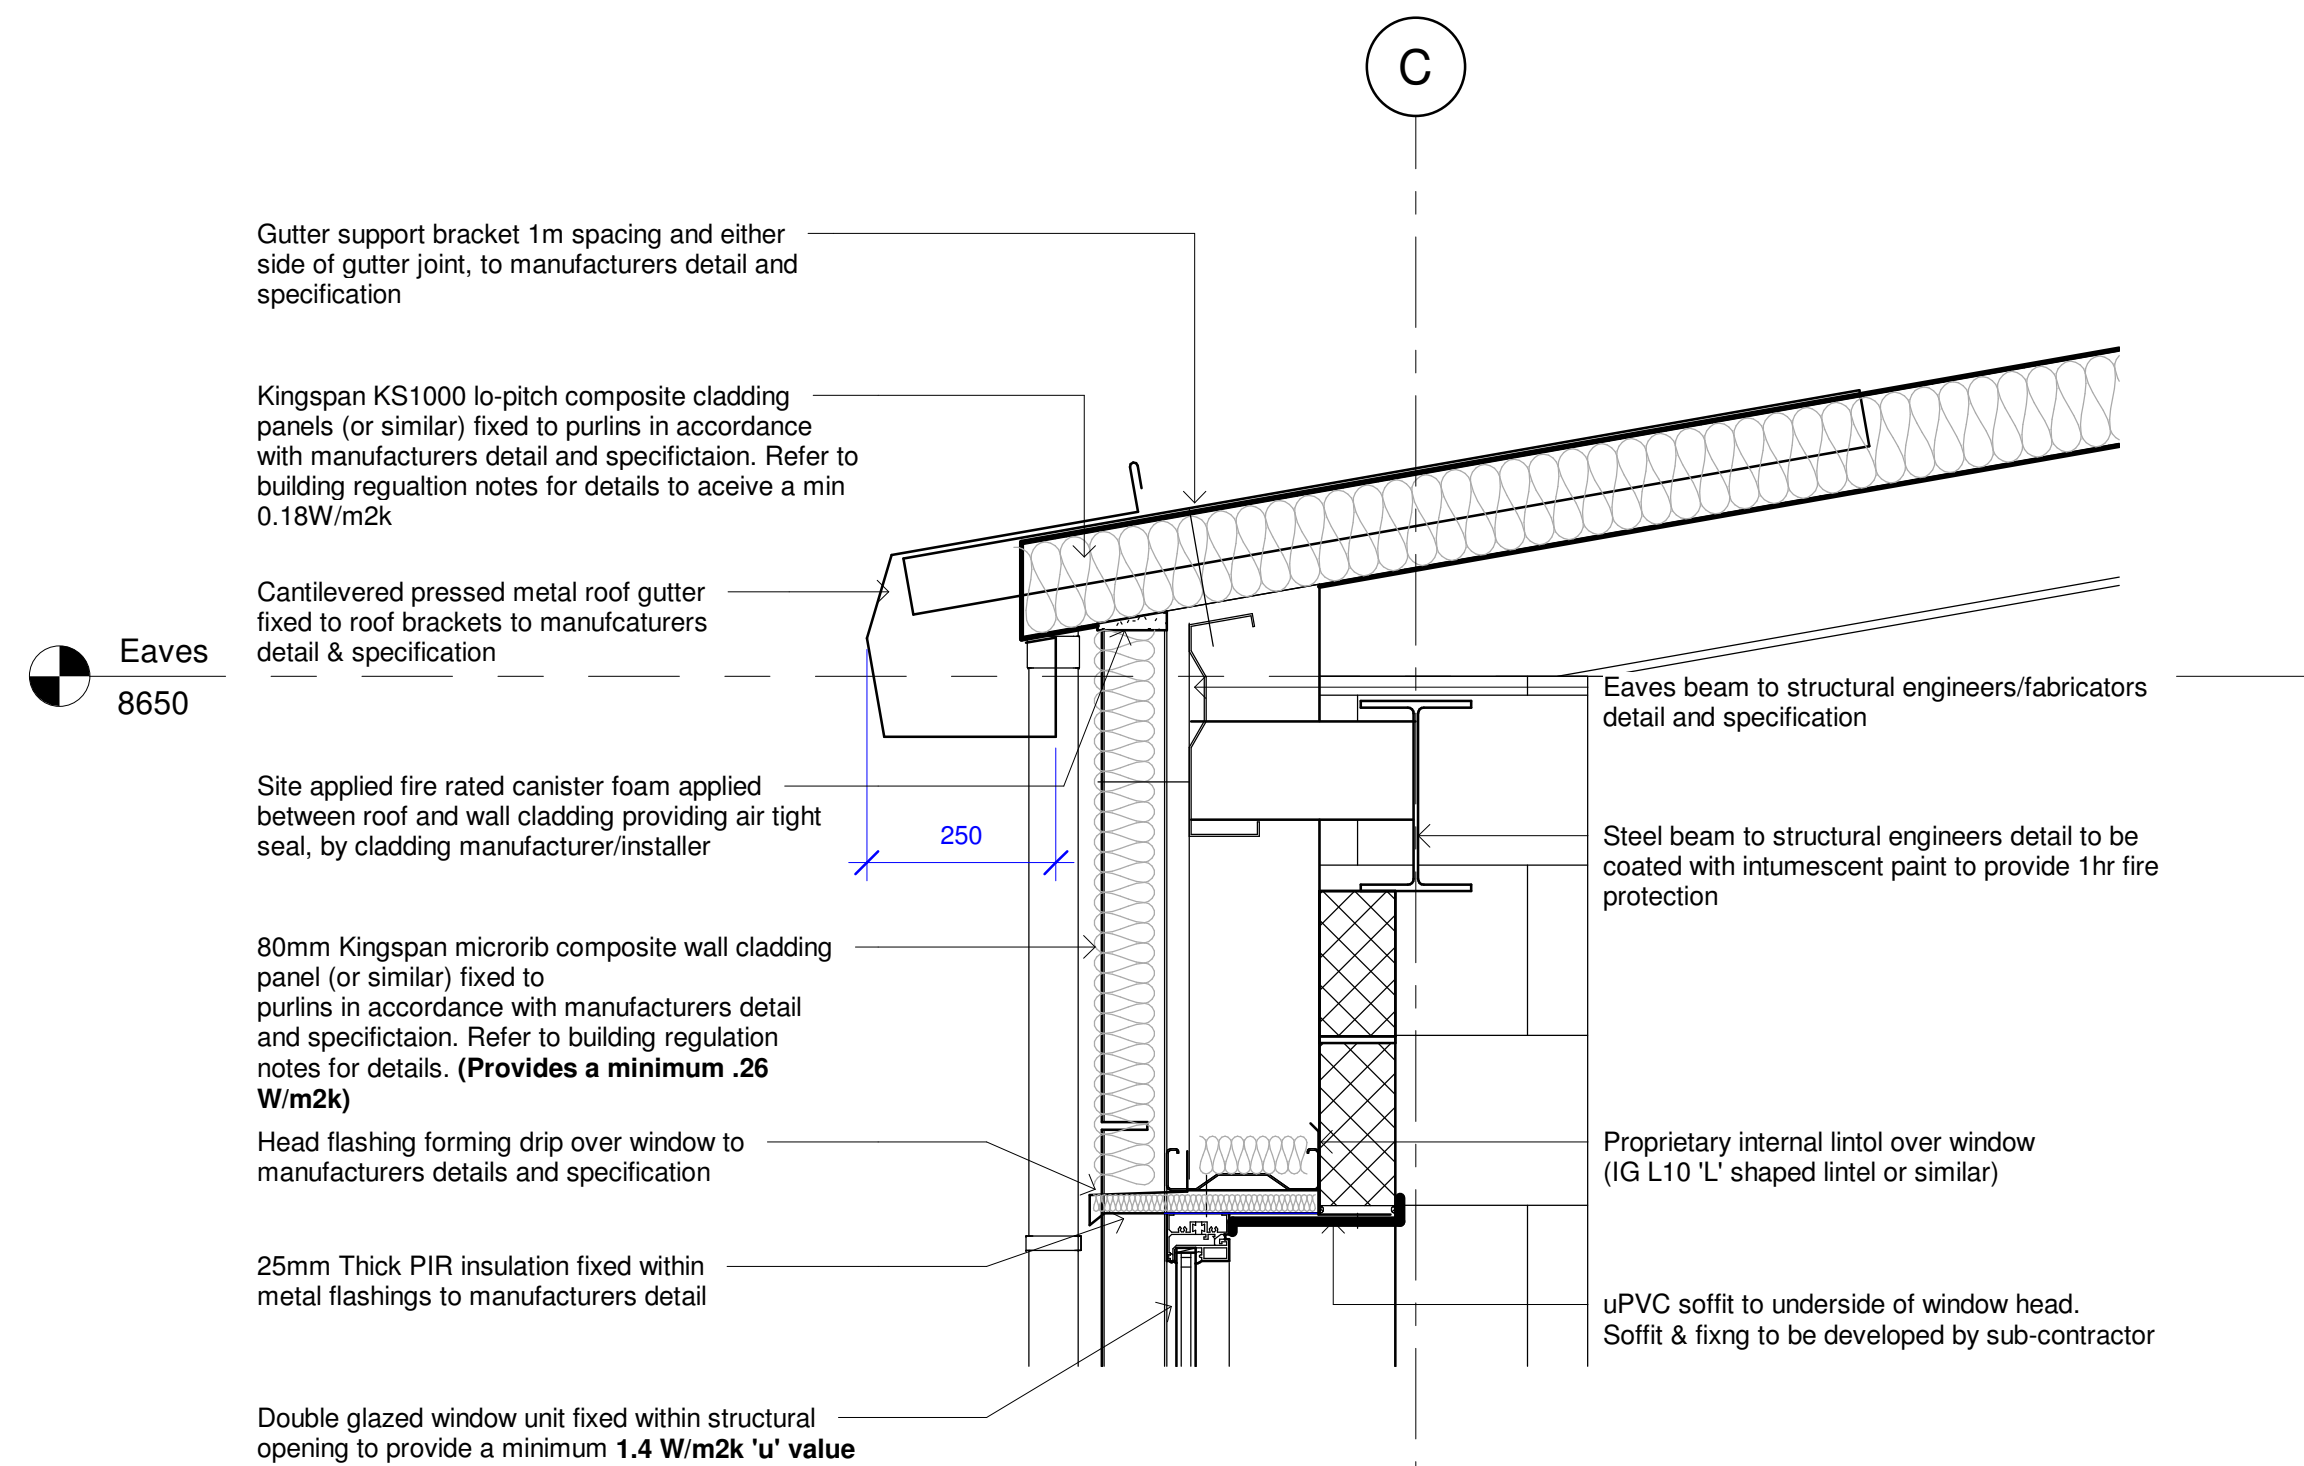


Eaves Detail
1 : 10

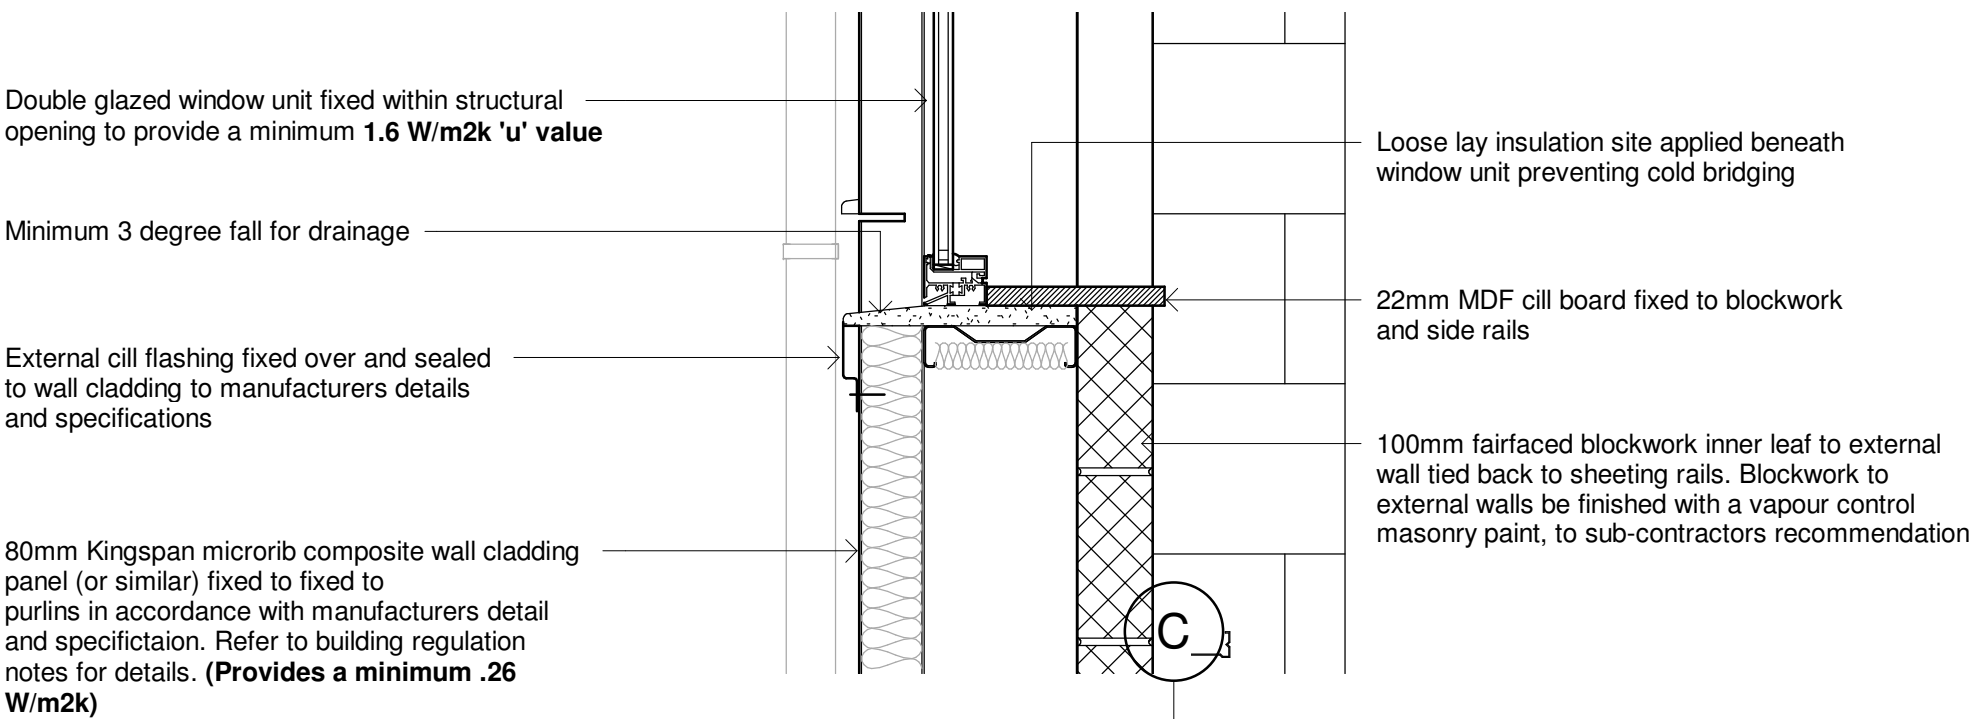


Cill Detail
1 : 10

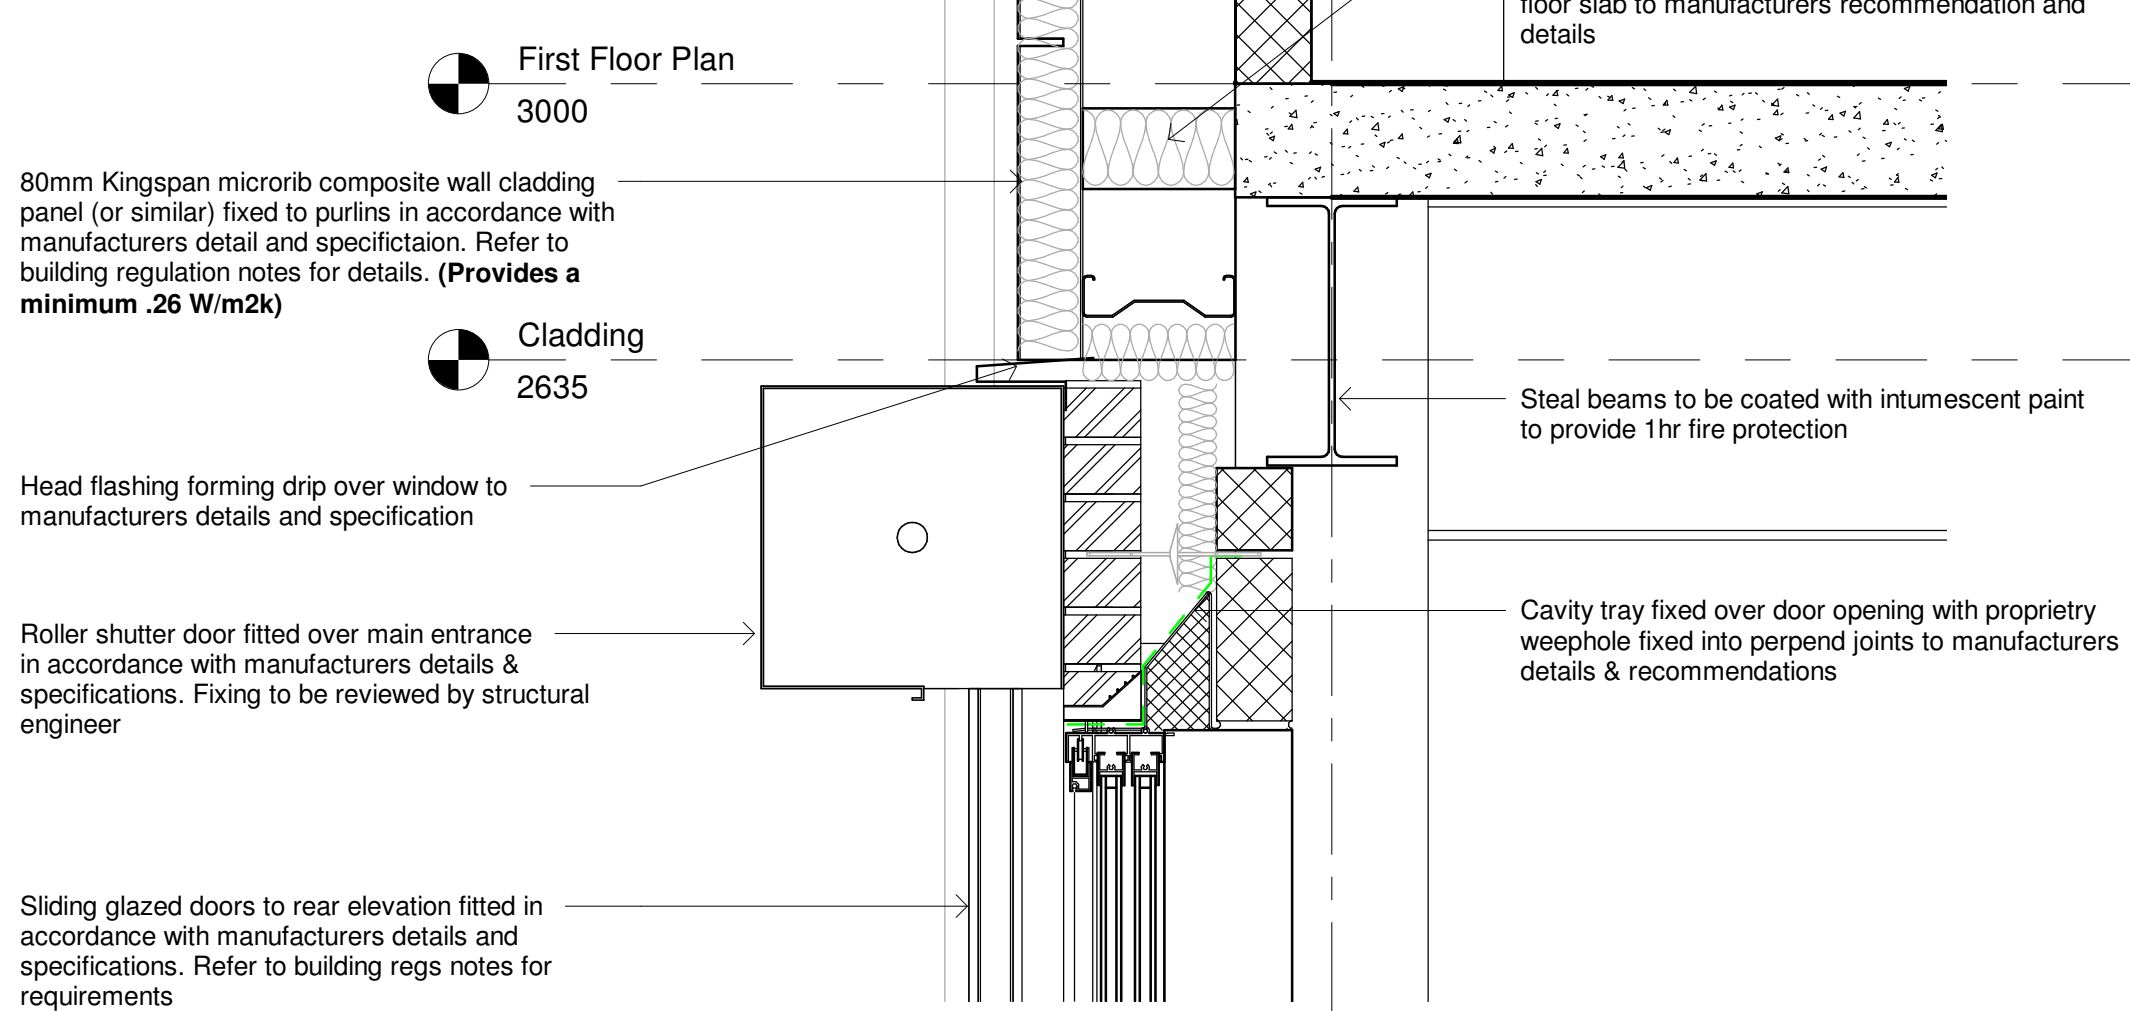

Junction Wall Cladding/Brick & Head Detail
1 : 10

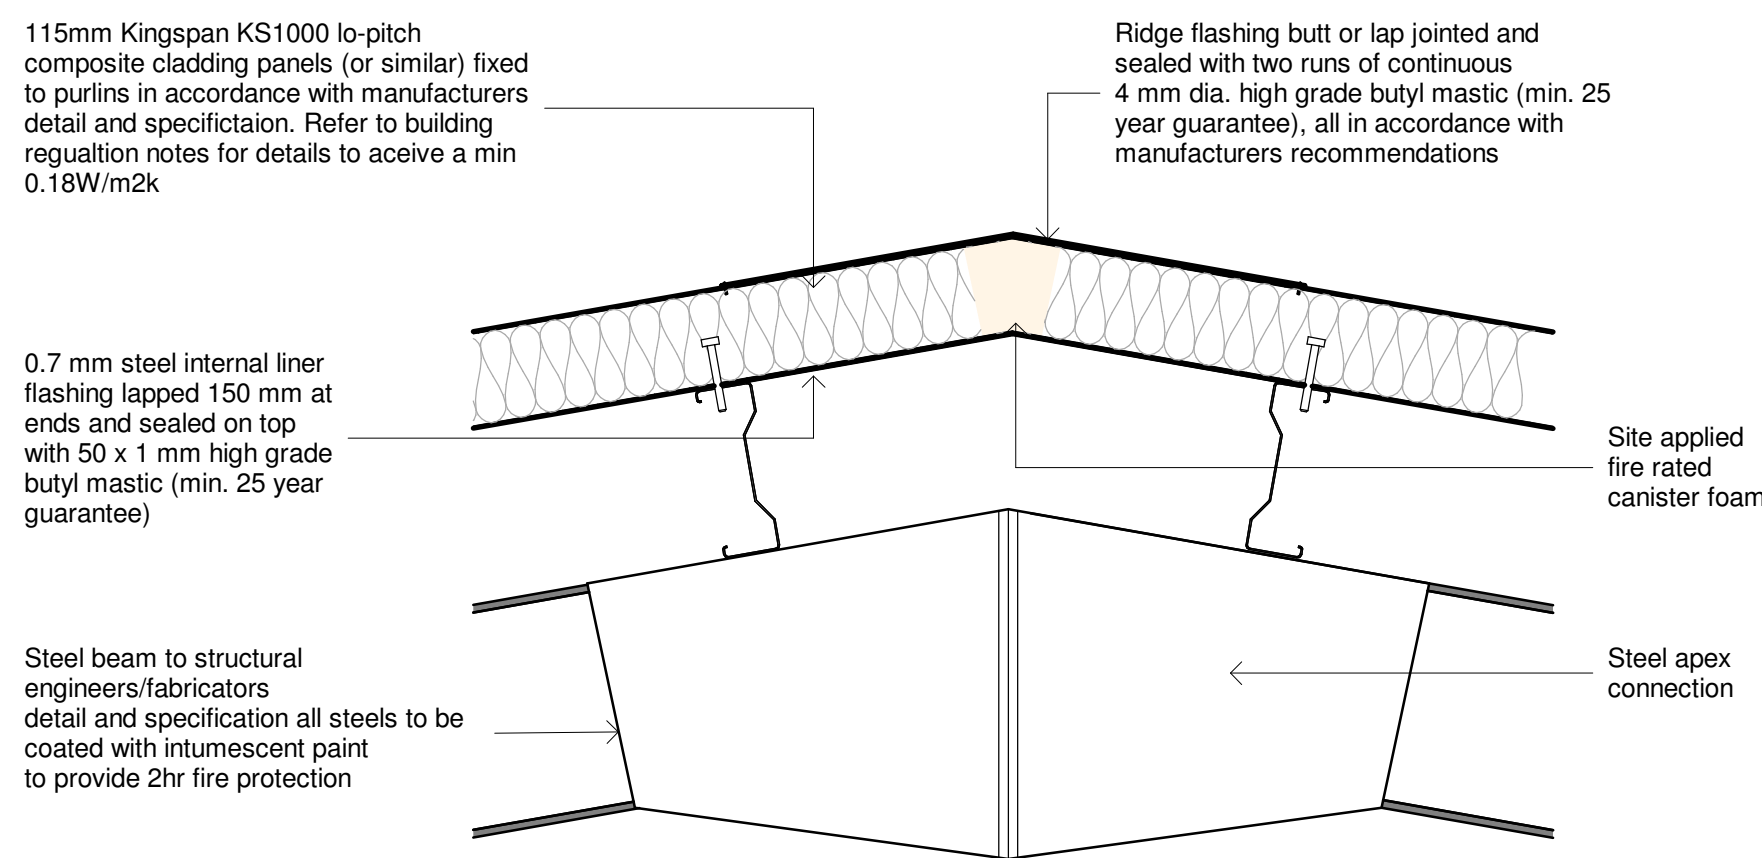


Ridge Detail
1 : 10

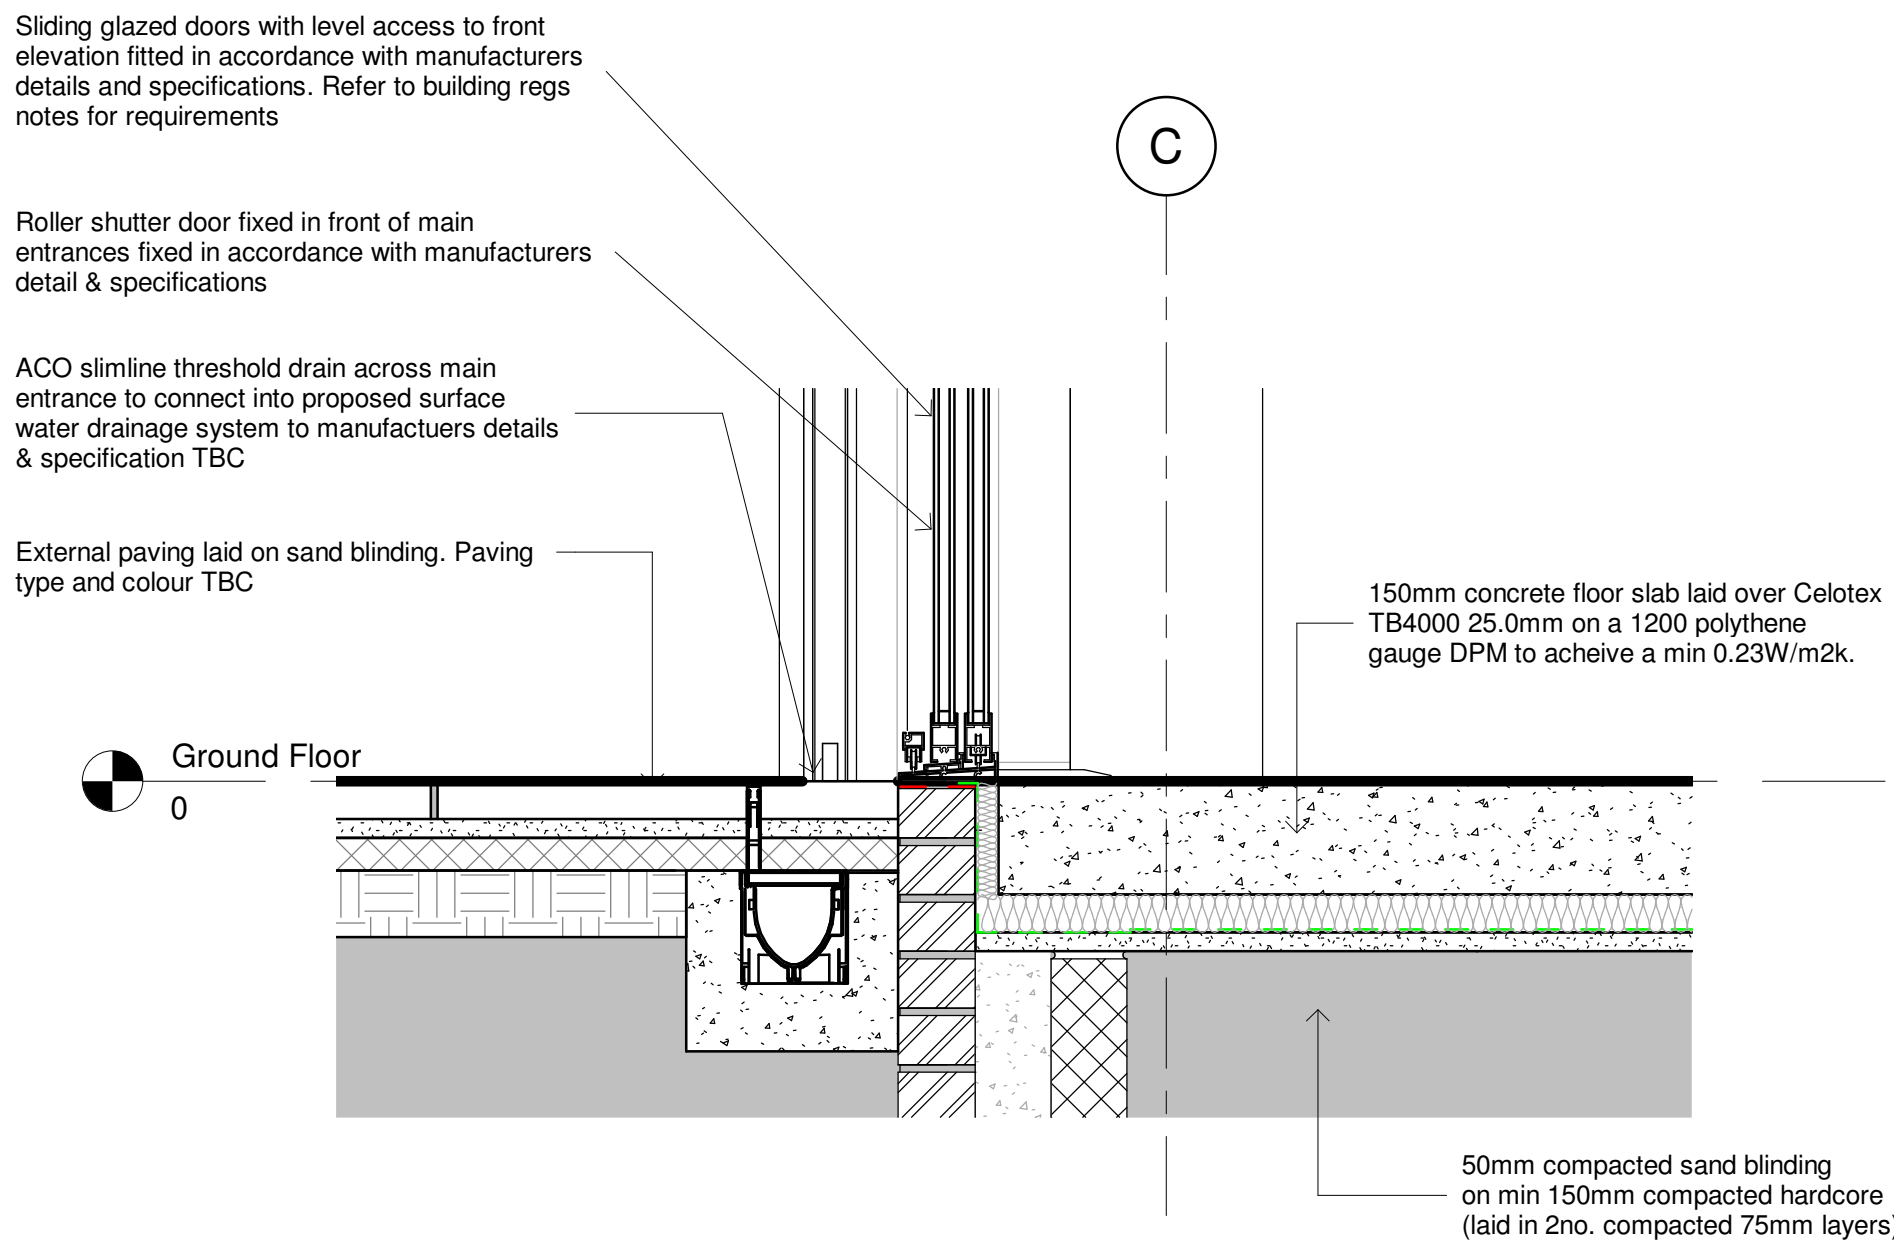

Door Threshold Detail
1 : 10

DRAFT

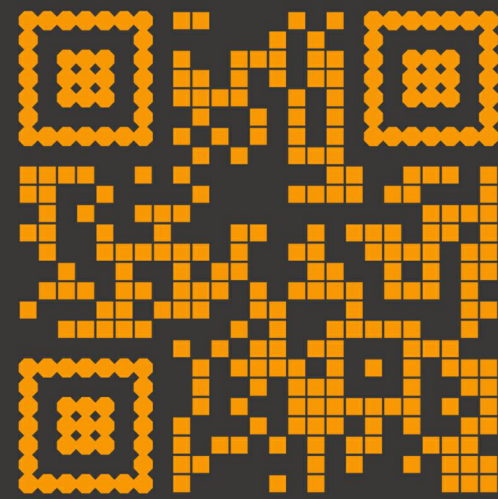

© Ideal Architects Limited
WWW.Ideal-Architects.co.uk

This Drawing & Design is the copyright of Ideal Architects Ltd and should not be reproduced without written consent. Contractors are to check all levels & dimensions on site prior to site works commencing & report discrepancies to the Designers.

DO NOT SCALE FROM THIS DRAWING

Bradstone Road
Cheetham Hill, Manchester

Rev	Description	Date
-----	-------------	------

Client: Supreme Developments
Manchester

Typical Details

Typ (DR) A2000
Revision

