


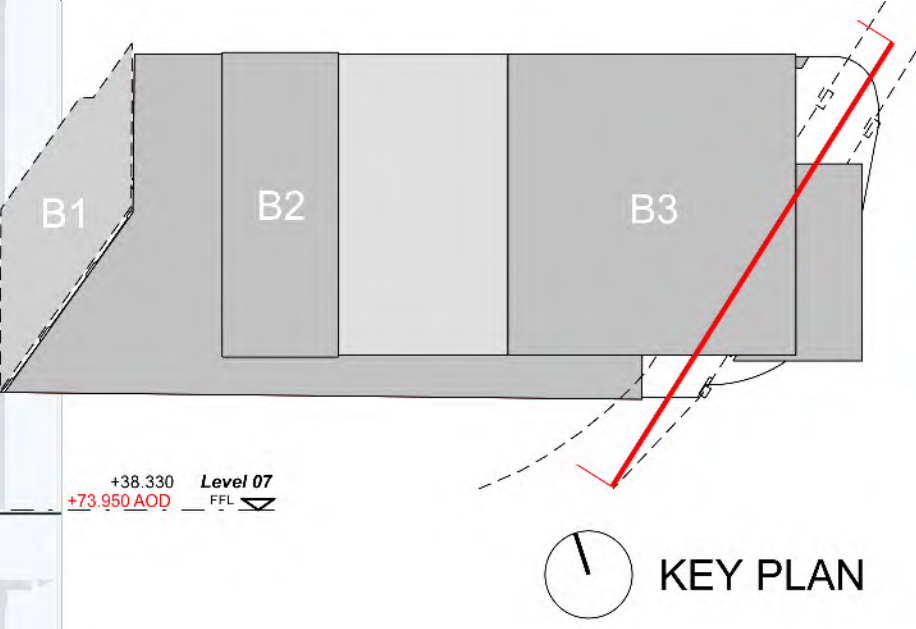

This drawing is copyright Do not scale off dimensions. All dimensions to be checked on site by contractor. Contractor to report any dimensional discrepancies, errors or omissions prior to commencing on site.	Rev/ Date	Description	Rev/ Date	Description	Rev/ Date	Description		Project Title Former Bauer Millet Site	Status Planning			
	00	17-03-2017	Planning Issue						Scale 1:200 @ A3 1:100 @ A1	Date March 2017		
	01	30-04-2020	Minor Material Amendment Application									
	02	04-04-2022	Minor Material Amendment Application									
							Drawing Title Building 3 - Section EE	Job No 10053	Drawing No 10053-B3-A-B5D9-G200-S-EE-001	Revision 02		



MANCHESTER
S-R Roberts Place
Manchester M15 4EP
+44 (0)161 835 2345
www.simpsonhaugh.com

LONDON
S-R Roberts Place
London EC1R 3BG
+44 (0)20 7549 4000
mail@simpsonhaugh.com