




Manchester

Issue 01 - 20/07/2022

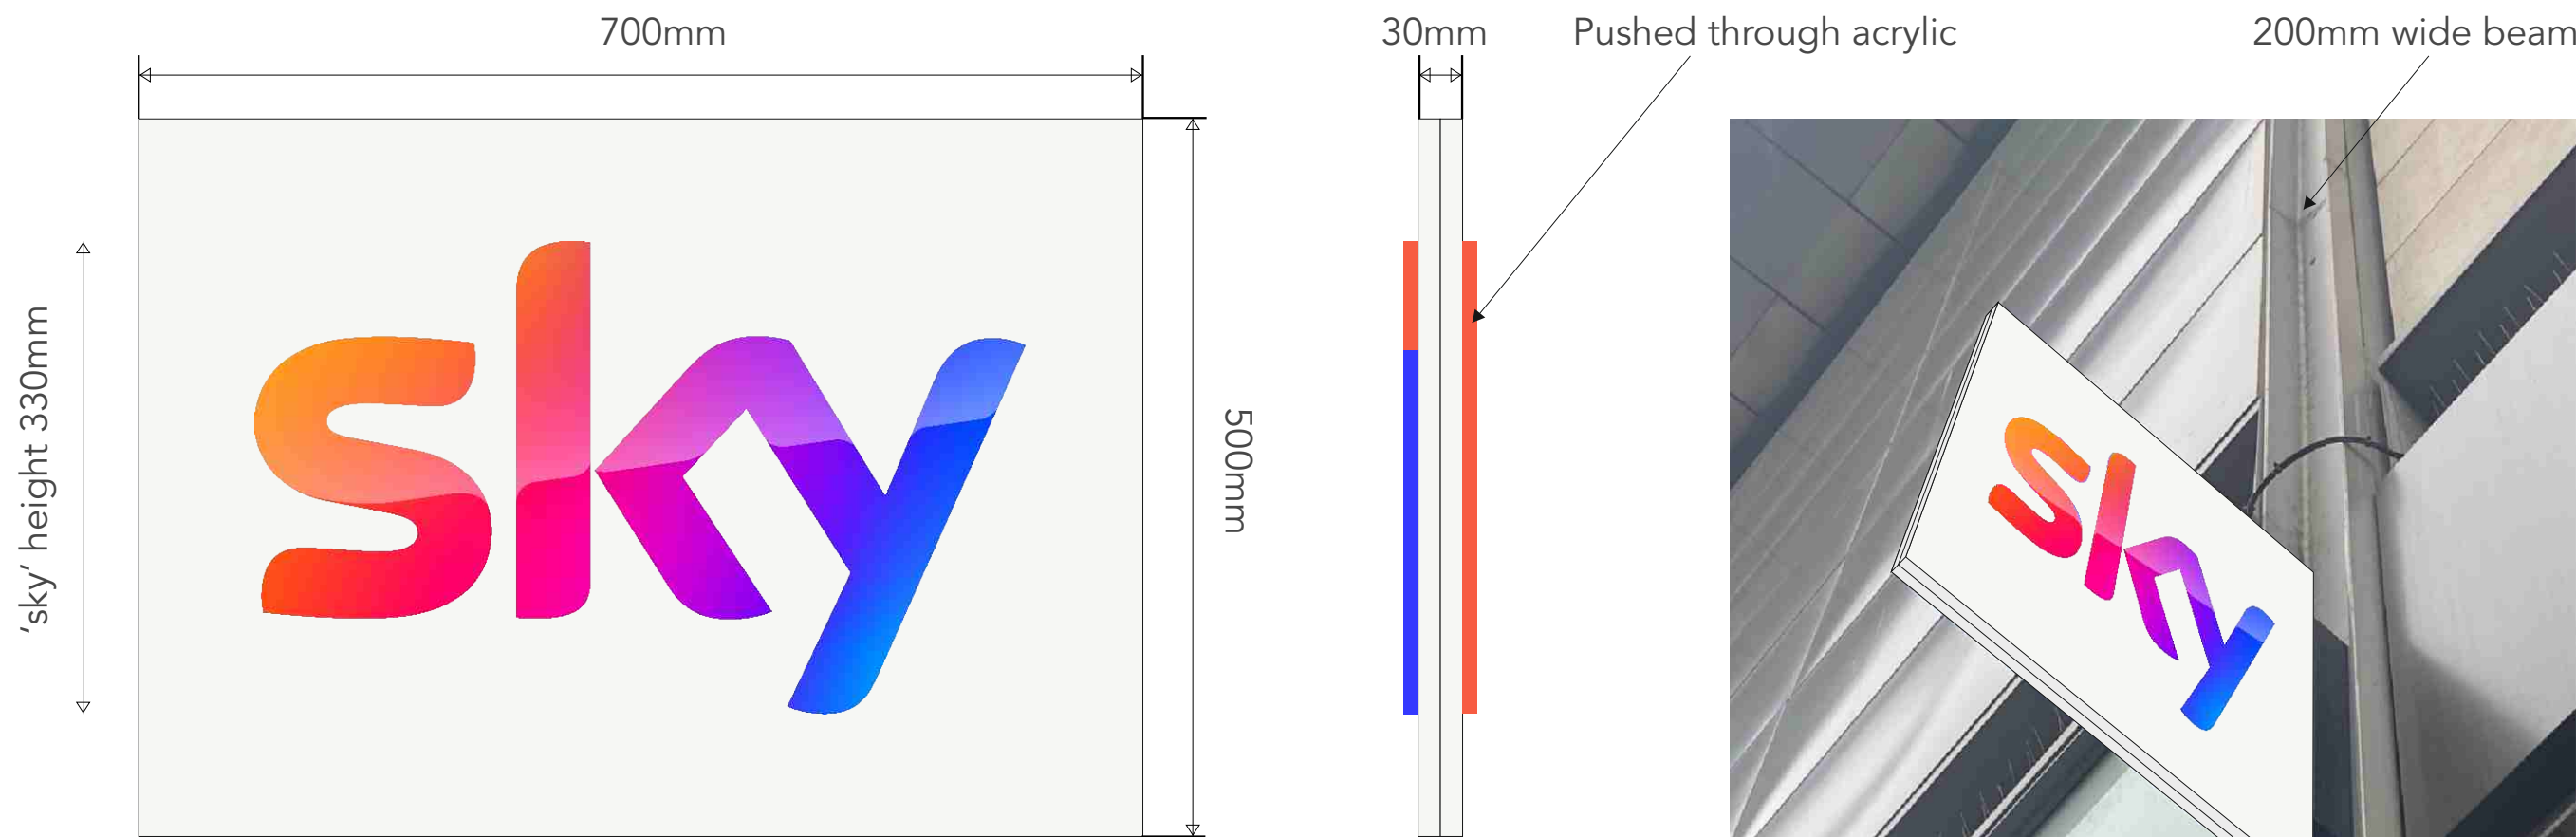

SIGN A - Replacement Projecting Sign

2mm folded aluminium panels finished white RAL 9016, 15mm return on each, comprising 30mm depth overall. Panels further fret cut to accept pushed through 10mm clear acrylic SKY logo with digitally printed graphic applied to face, internal illumination via LEDs.
New mild steel bracket / frame to be housed within the existing 200mm wide vertical steelworks beam.

Approx height from ground: 5200mm
Max projection from building: 800mm

*Above image for illustrative purposes only


www.blaze-signs.com



SCALE:		NTS
COLOUR REF:	RAL	COLOUR REF: PANTONE
	☐	☐
	☐	☐
	☐	☐

DRAUGHTSMAN:	SAM JONES
DATE DRAWN:	20/07/2022
JOB NUMBER:	136259-13
CLIENT:	SKY
SITE:	MANCHESTER



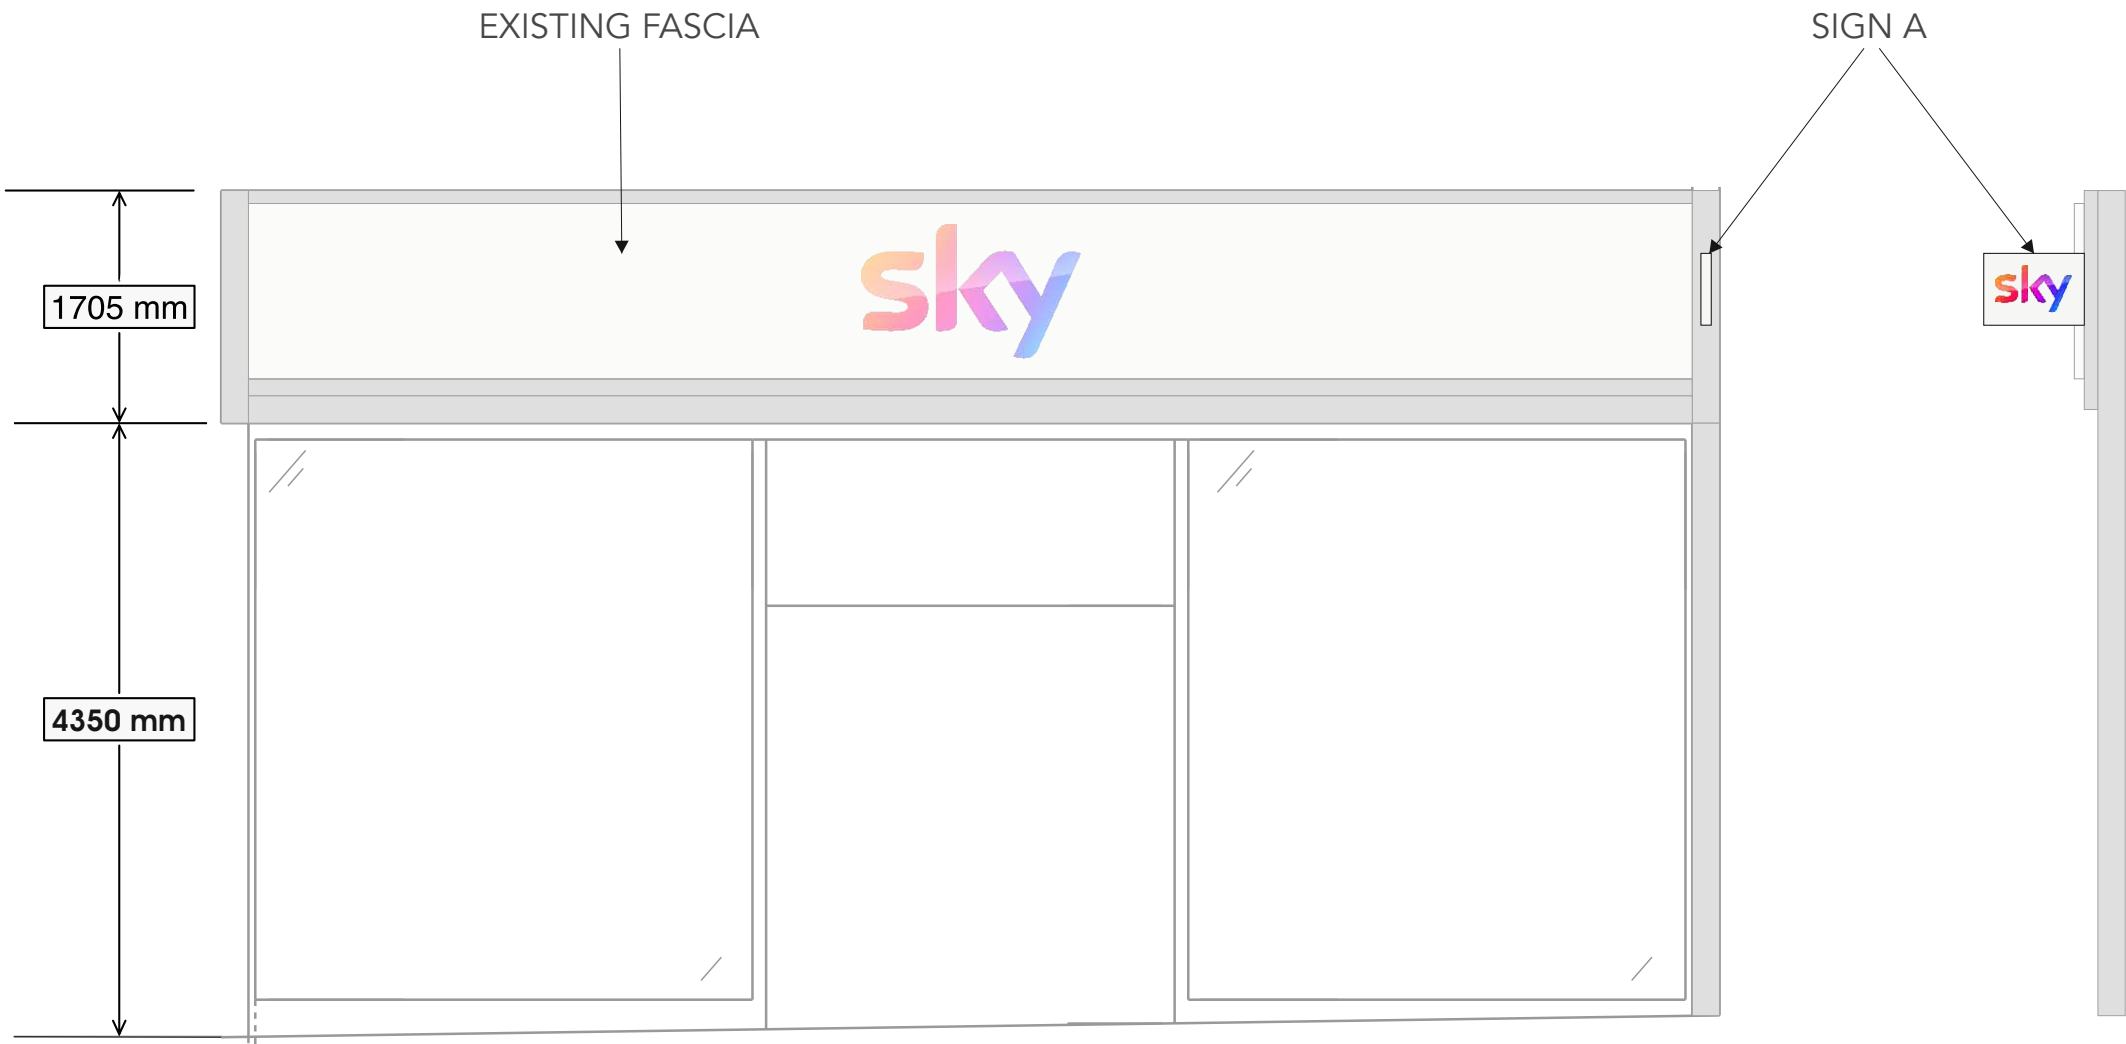

www.blaze-signs.com

blaze
BUSINESS SIGNAGE SOLUTIONS

5 PATRICIA WAY, PYSONS ROAD,
BROADSTAIRS, KENT, CT10 2XZ
TEL: +44 (0) 1843 601075
THE COPYRIGHT OF THIS DRAWING IS OWNED BY BLAZE SIGNS LIMITED
AND IS NOT TO BE DISCLOSED TO OTHER PERSONS OR TO BE USED FOR
MANUFACTURING PURPOSES WITHOUT PERMISSION



MANUFACTURING
ARTWORK:

SCALE:		NTS
COLOUR REF:	RAL	COLOUR REF: PANTONE
	☐	☐
	☐	☐
	☐	☐

DRAUGHTSMAN:	SAM JONES
DATE DRAWN:	20/07/2022
JOB NUMBER:	136259-13
CLIENT:	SKY
SITE:	MANCHESTER

VERSION:

1