



VISUAL SCALE 1:100 @ A3

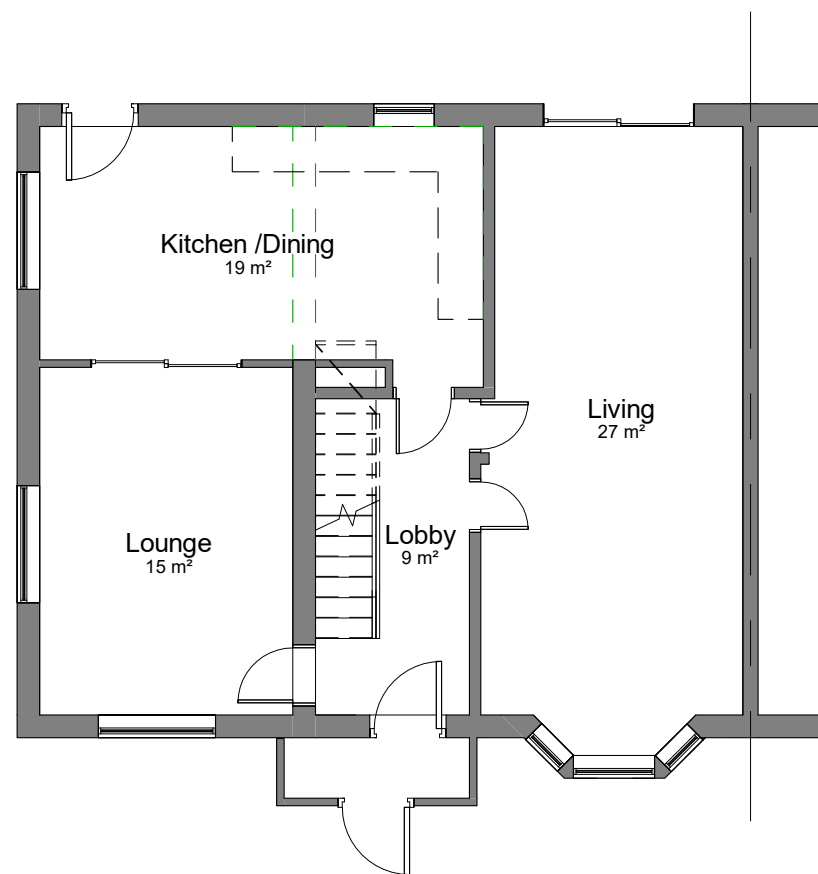

00-E-Ground Floor
1 : 100

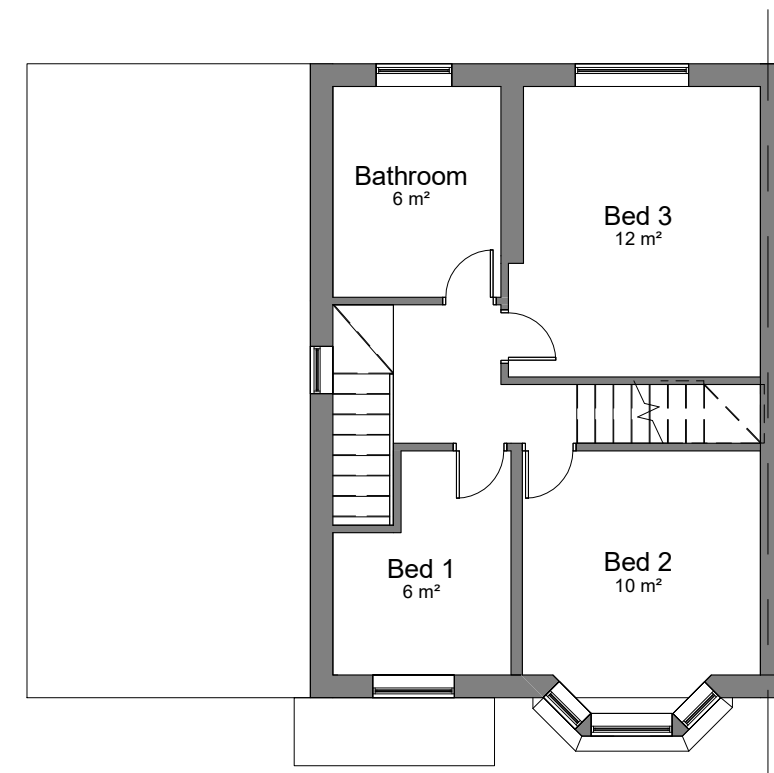

01-E-First Floor
1 : 100

COPYRIGHT © ALL RIGHTS RESERVED BY VIKAS ALYAS LTD. DO NOT SCALE FROM DRAWING. DRAWING INDICATES DESIGN INTENT ONLY. REPORT ANY DISCREPANCIES TO CLIENT / VA LTD. NOT TO BE USED FOR CONSTRUCTION UNLESS STATED SO. TO BE READ IN CONJUNCTION WITH OTHER DRAWINGS OR SPECIFICATION WHERE PROVIDED.



0161 511 8479
vikas@architek.uk
916 Stockport Road, Levenshulme, Manchester, M19 3AB

No.	Description	Date
P1	Issue to Planning	15.06.2022

PROJECT		ADDRESS		CLIENT		
Two storey side and rear extension and Loft Conversion Roof Dormer Extension		89 Greenhill Rd, Cheetham Hill M8 0NS		Mrs Shameem Akhtar		
		SHEET		Date 30.08.2021	Project number 2016	Scale (@ A3) 1 : 100
Manchester City Council		PURPOSE OF ISSUE PLANNING		Drawn by VA	DRAWING NUMBER	
				Checked by VA	A102	REV P1