


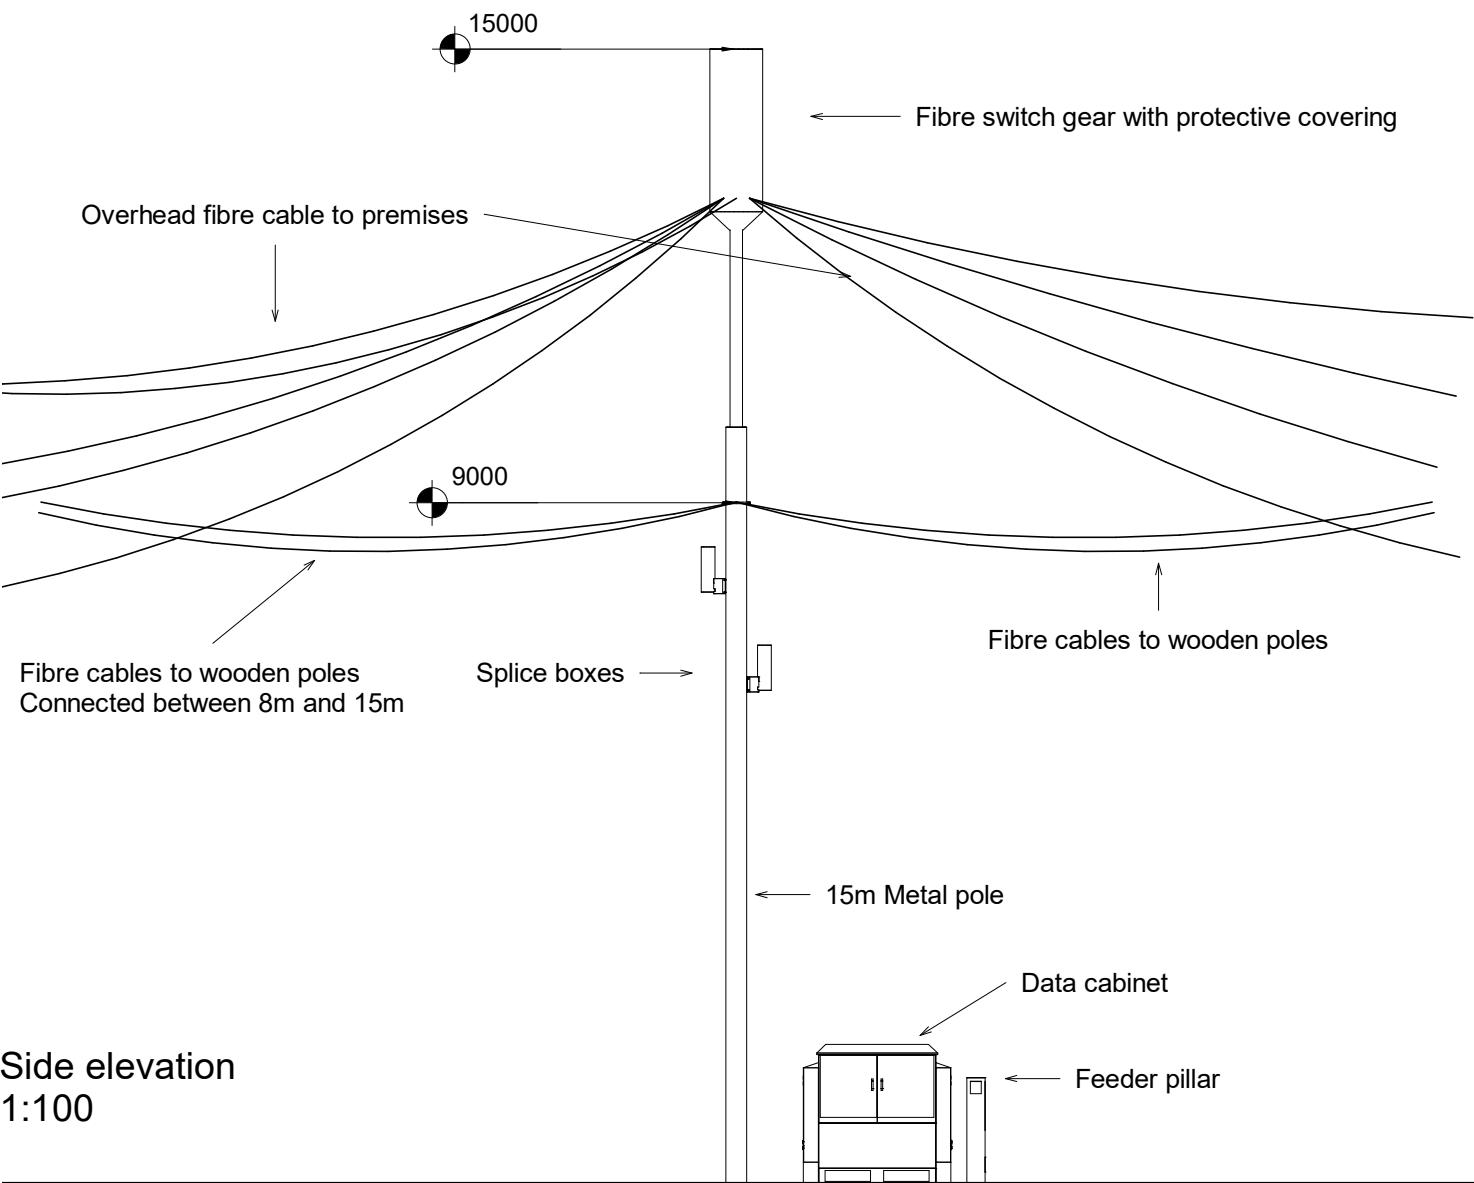


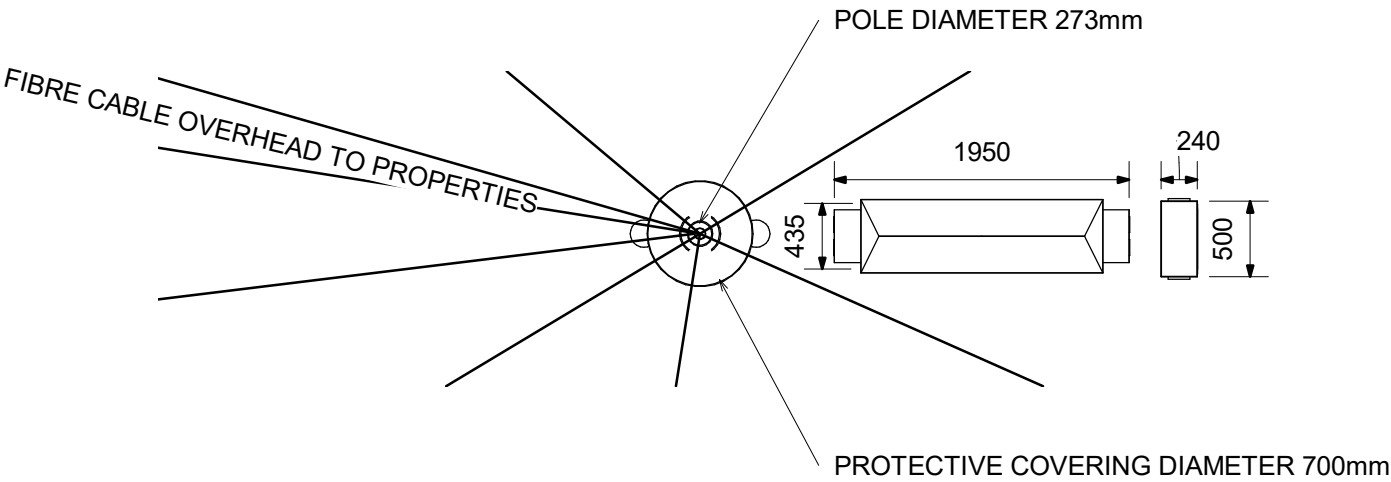

Side elevation
1:100

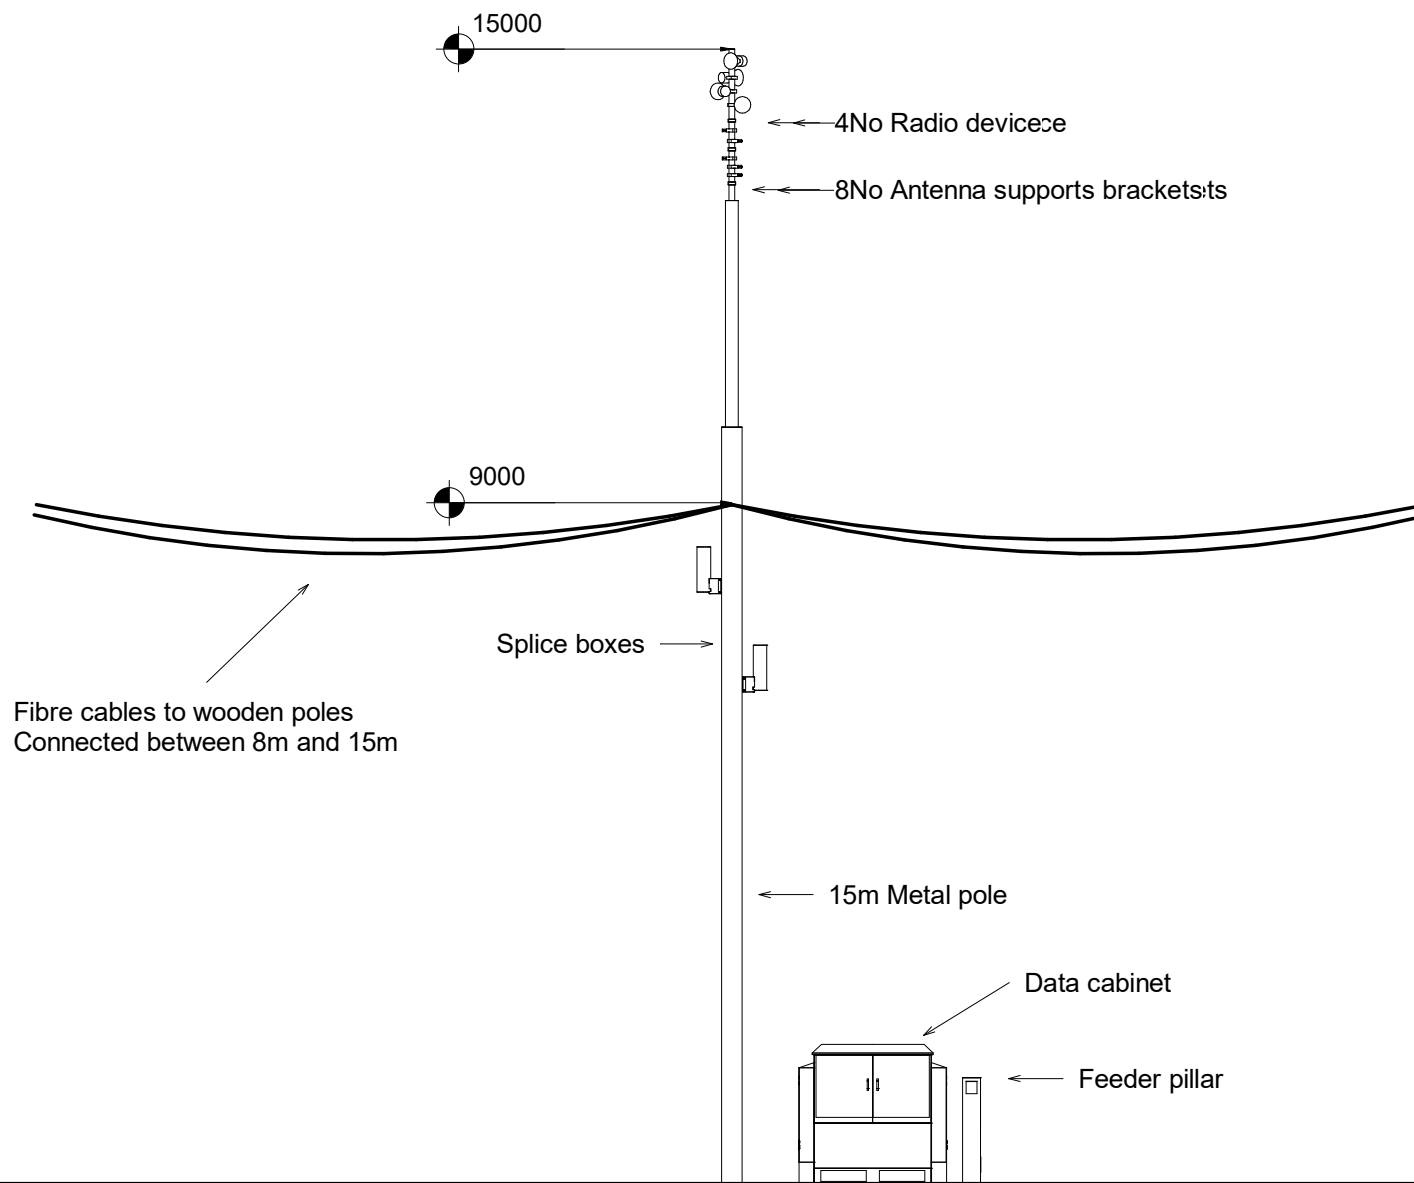

Plan view
1:50

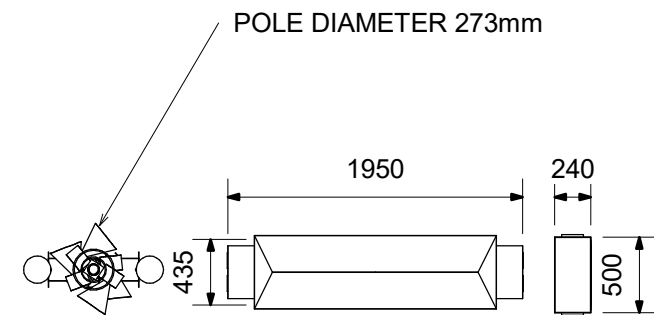

IX WIRELESS LTD	PROJECT 15m FIBRE POLE	SHEET 15m pole comparison	CLIENT IX WIRELESS LTD	Scale (@ A3) As indicated	DRAWING NUMBER IX-LDC-003	Date 02/02/22
-----------------	---------------------------	------------------------------	---------------------------	------------------------------	------------------------------	------------------