



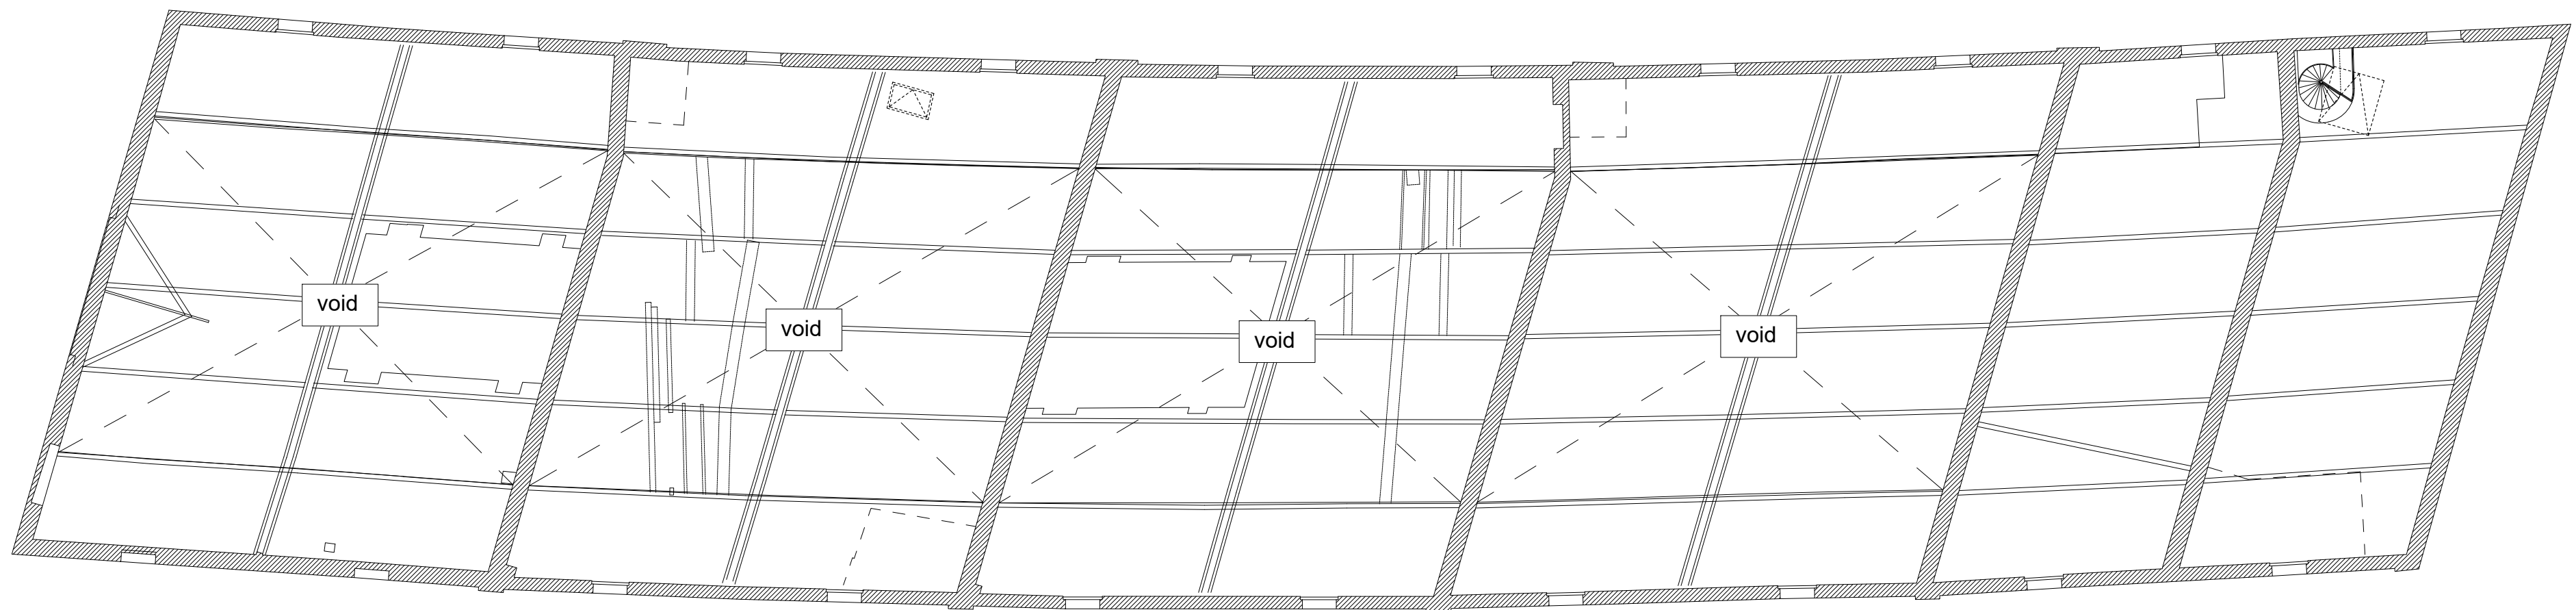

BAY #1 BAY #2 BAY #3 BAY #4 BAY #5

SECOND FLOOR MEZZANINE

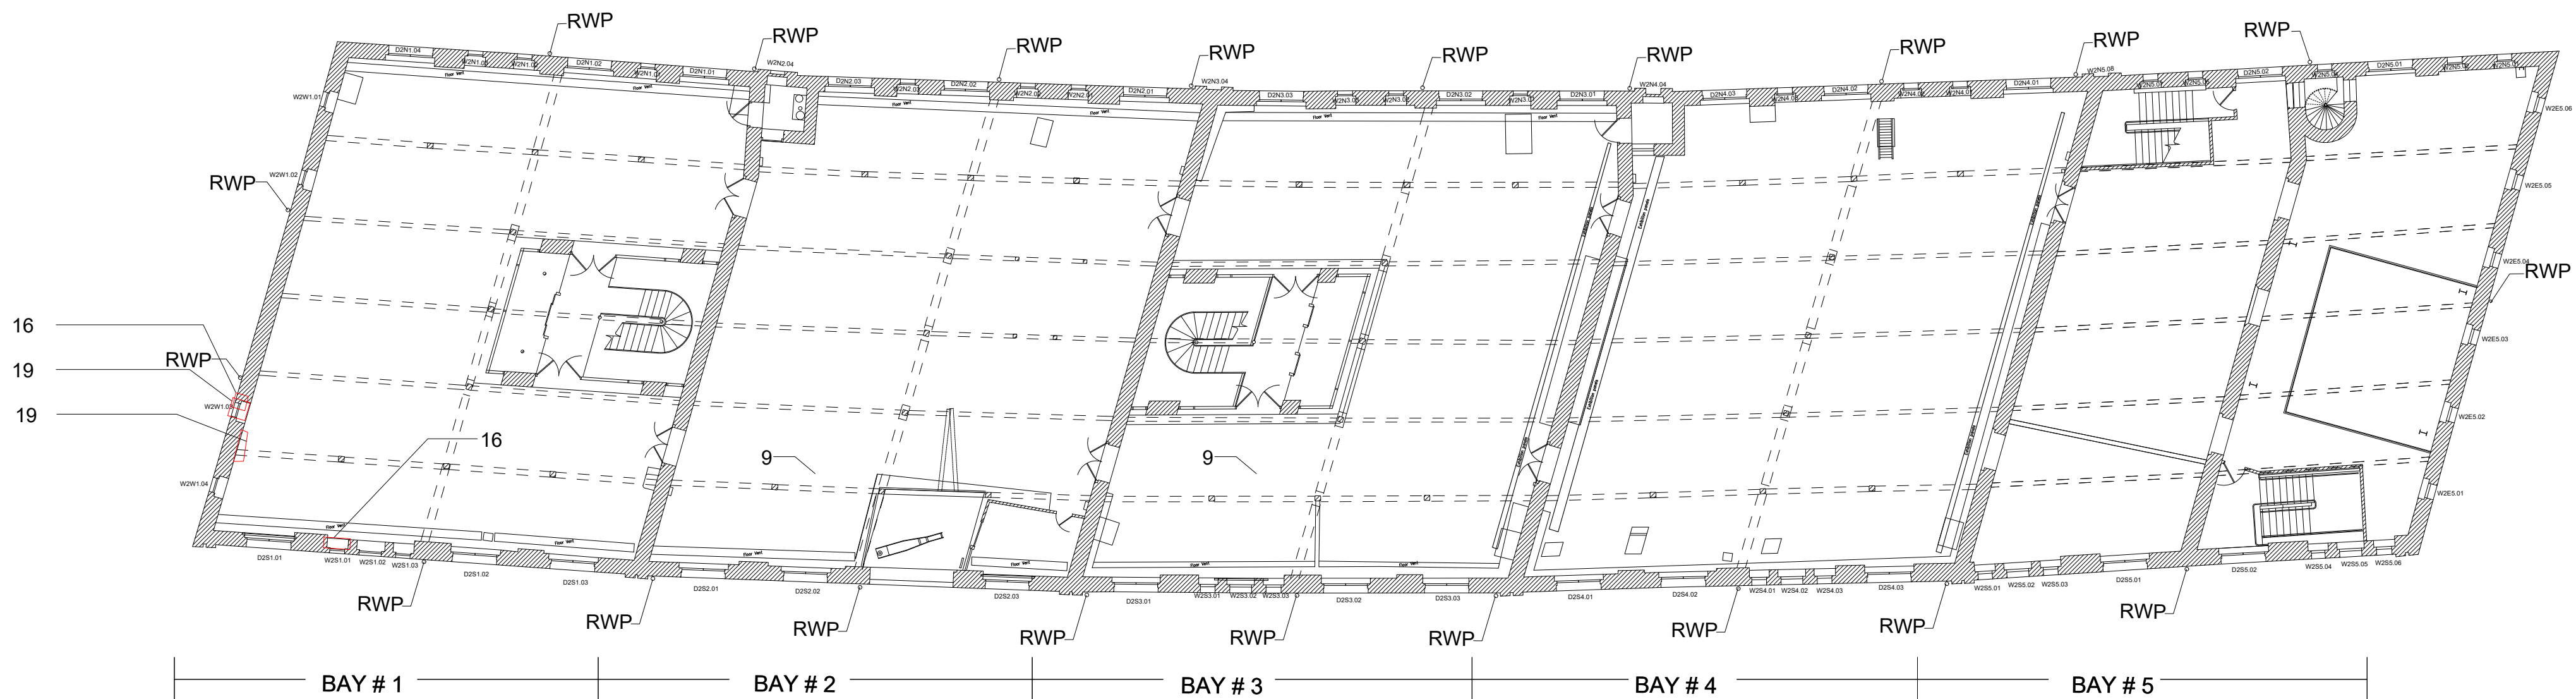

SECOND FLOOR

PROPOSED WORKS TO EXISTING BUILDING: SECOND FLOOR & SECOND FLOOR MEZZANINE 1:400 @ A3 1:200 @ A1

SCHEDULE OF WORKS			
INTERNAL TIMBER REPAIRS:			
8. Timber repair (ref SE).			
9. New strengthening details (ref SE).			
EXTERNAL STONE REPAIRS:			
16. Crack repair to stone sills/lintels & repoint with lime where repairs undertaken (ref SE).			
INTERNAL BRICK REPAIRS			
19. Brick repair or replacement & repoint with lime mortar where repairs undertaken (ref SE).			

INDICATIVE NORTH			
BASED ON MEASURED SURVEY BY GREEN HATCH, 2018			
JOB TITLE	JOB NO.	DRWG. TITLE	STATUS
Essential Repairs 1830 Warehouse.	275	Proposed works to existing building: second floor & second floor mezzanine	Planning
Science & Industry Museum			
MS 4FP			
		DRWG. NO.	REV:
		275/ PD / 713	SCALE:
		(A1 ORIGINAL FORMAT)	1:400@A3
			1:200@A1
Studiodownie	TEL: +44 (0) 20 7299 7766	All dimensions to be checked on site by the Contractor and confirmed with the Architect prior to construction. Do not scale off this drawing.	Drawn by: DATE:
ARCHITECTS LLP	info@studiodownie.com		JP 03/02/23