


title

## LOCATION PLAN

drwg no.

5194 / 01

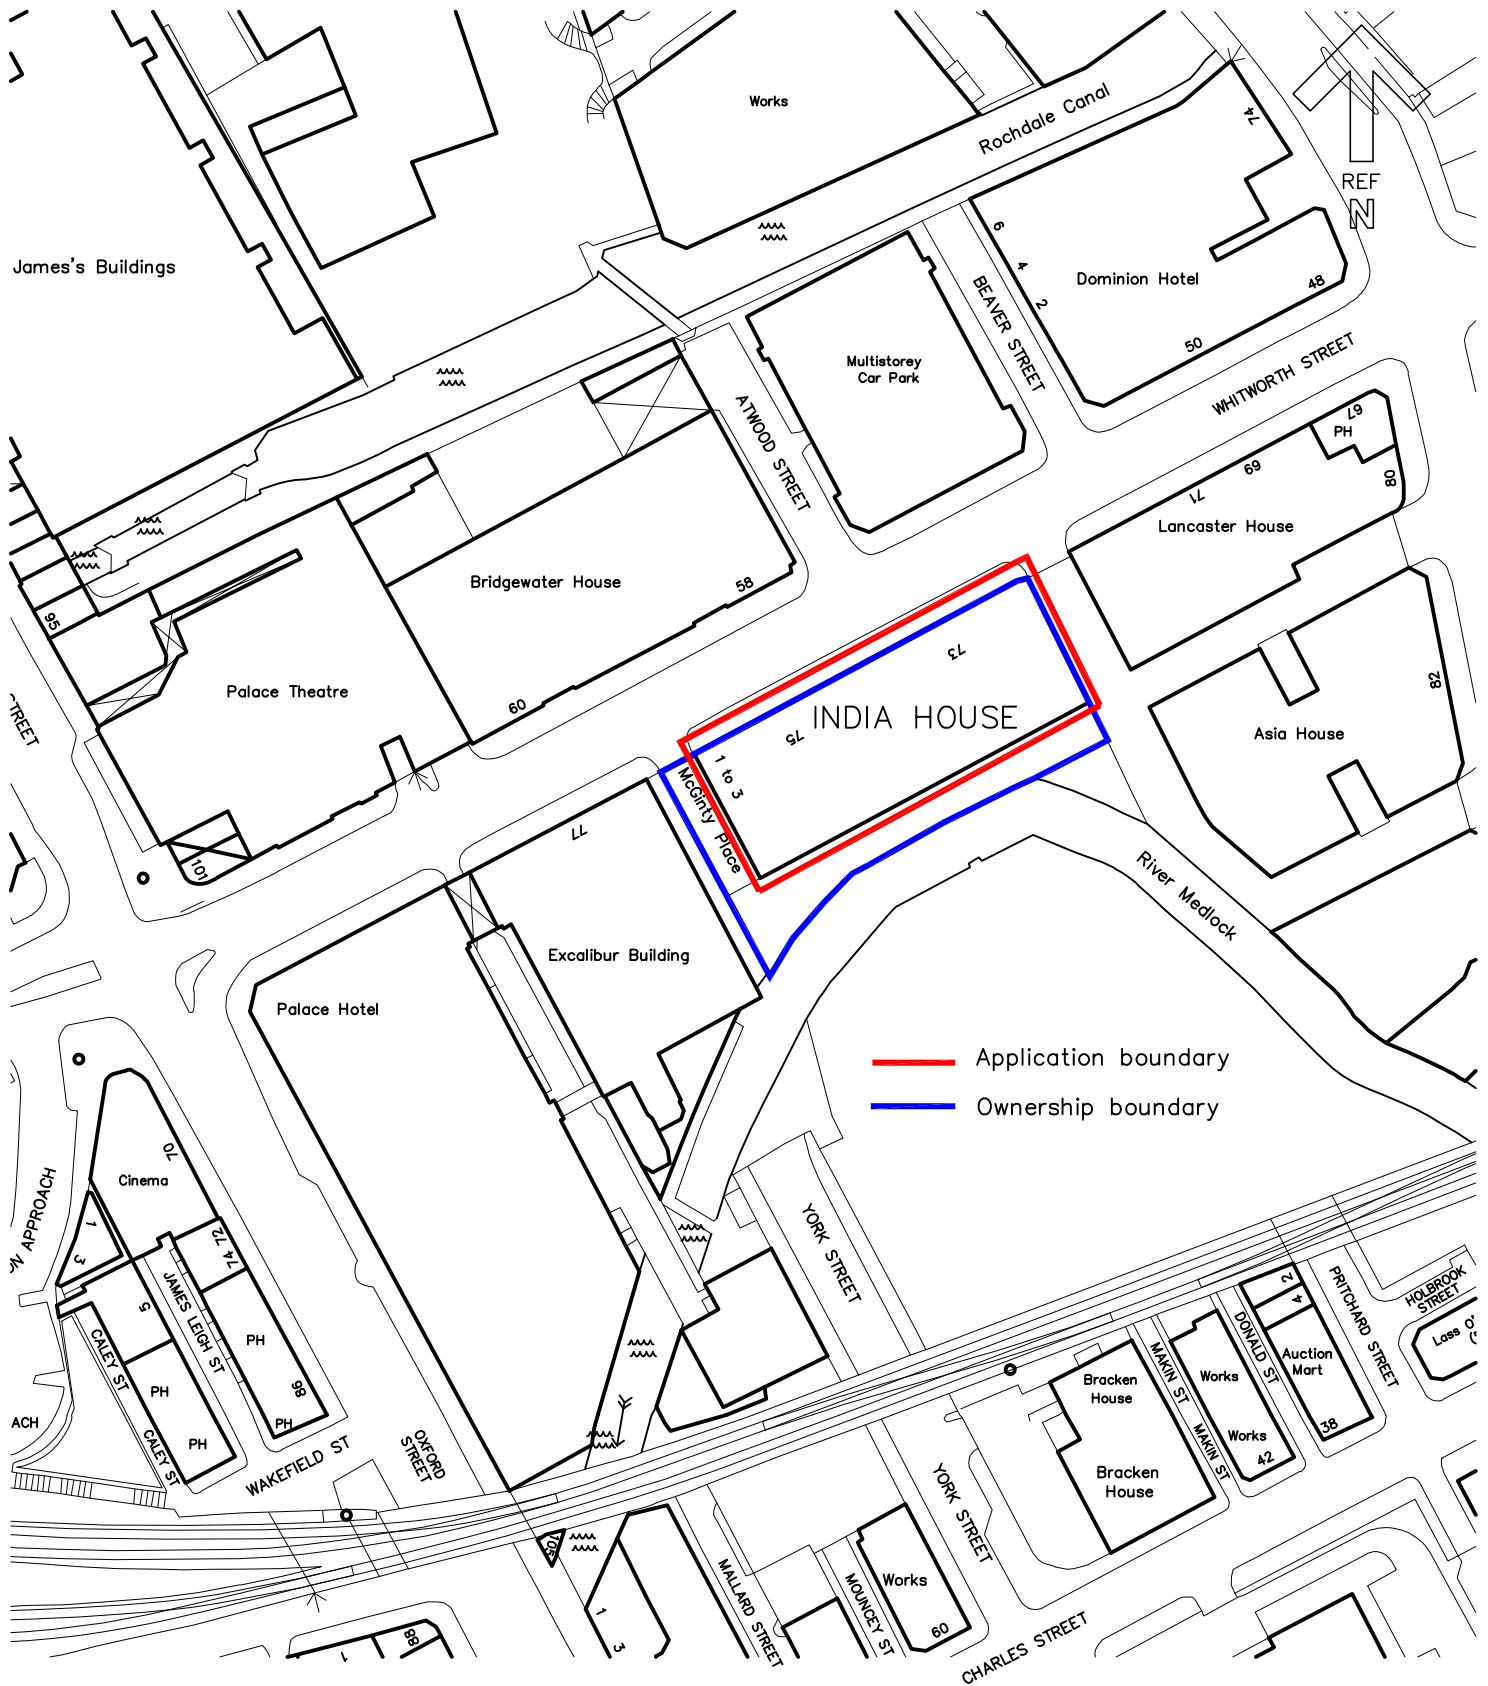

contract

INDIA HOUSE  
73 - 75 WHITWORTH ST  
MANCHESTER

scale

1/1250@A4

date

Dec 2019

client

GUINNESS PARTNERSHIP

ref

**Warburton**   
a s s o c i a t e s  
Chartered Architects

The Old Police Station, 62 Chapel Street, MANCHESTER M3 7AA  
Tel: 0161 833 9345 Fax: 0161 831 7584 mail@warburtonassociates.com