


© Bowker Sadler Partnership Limited

This drawing is the subject of copyright which vests in Bowker Sadler Partnership Limited. It is an infringement of copyright to reproduce this drawing, by whatever means, including electronic, without the express written consent of Bowker Sadler Partnership Limited which reserves all its rights. Bowker Sadler Partnership Limited asserts its rights to be identified as the author of this design

- Drawing not to be scaled
- Report Errors and Omissions to the Architect.
- Check all dimensions on site
- Drawing to be read in conjunction with the Health and Safety Plan and all relevant Risk Assessments

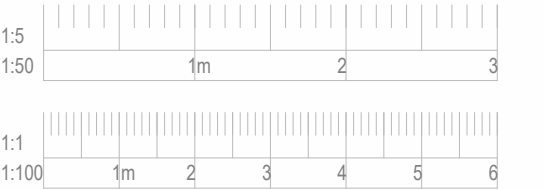

Rev.	Date	Drn.	Chkd.
------	------	------	-------

BOWKER SADLER ARCHITECTURE

Hatherlow House | Hatherlow | Romiley | Stockport | SK6 3DY
0161 4067333 office@bowker-sadler.co.uk www.bowker-sadler.co.uk

Project
Princess House, 105-107
Princess Street Manchester

Client

LAPWINE
LIMITED


Drawing
**PHASE THREE
APPLICATION Proposed
Lower Ground Floor Ceiling
Plan**

Scale	Sheet Size	Drawn	Checked	Date
1 : 100	@ A3	AW	DL	Jun '22

Project No.	Originator	Zone	Level	Form Discipline Number	Revision
21-048 -					1025

Status

Planning

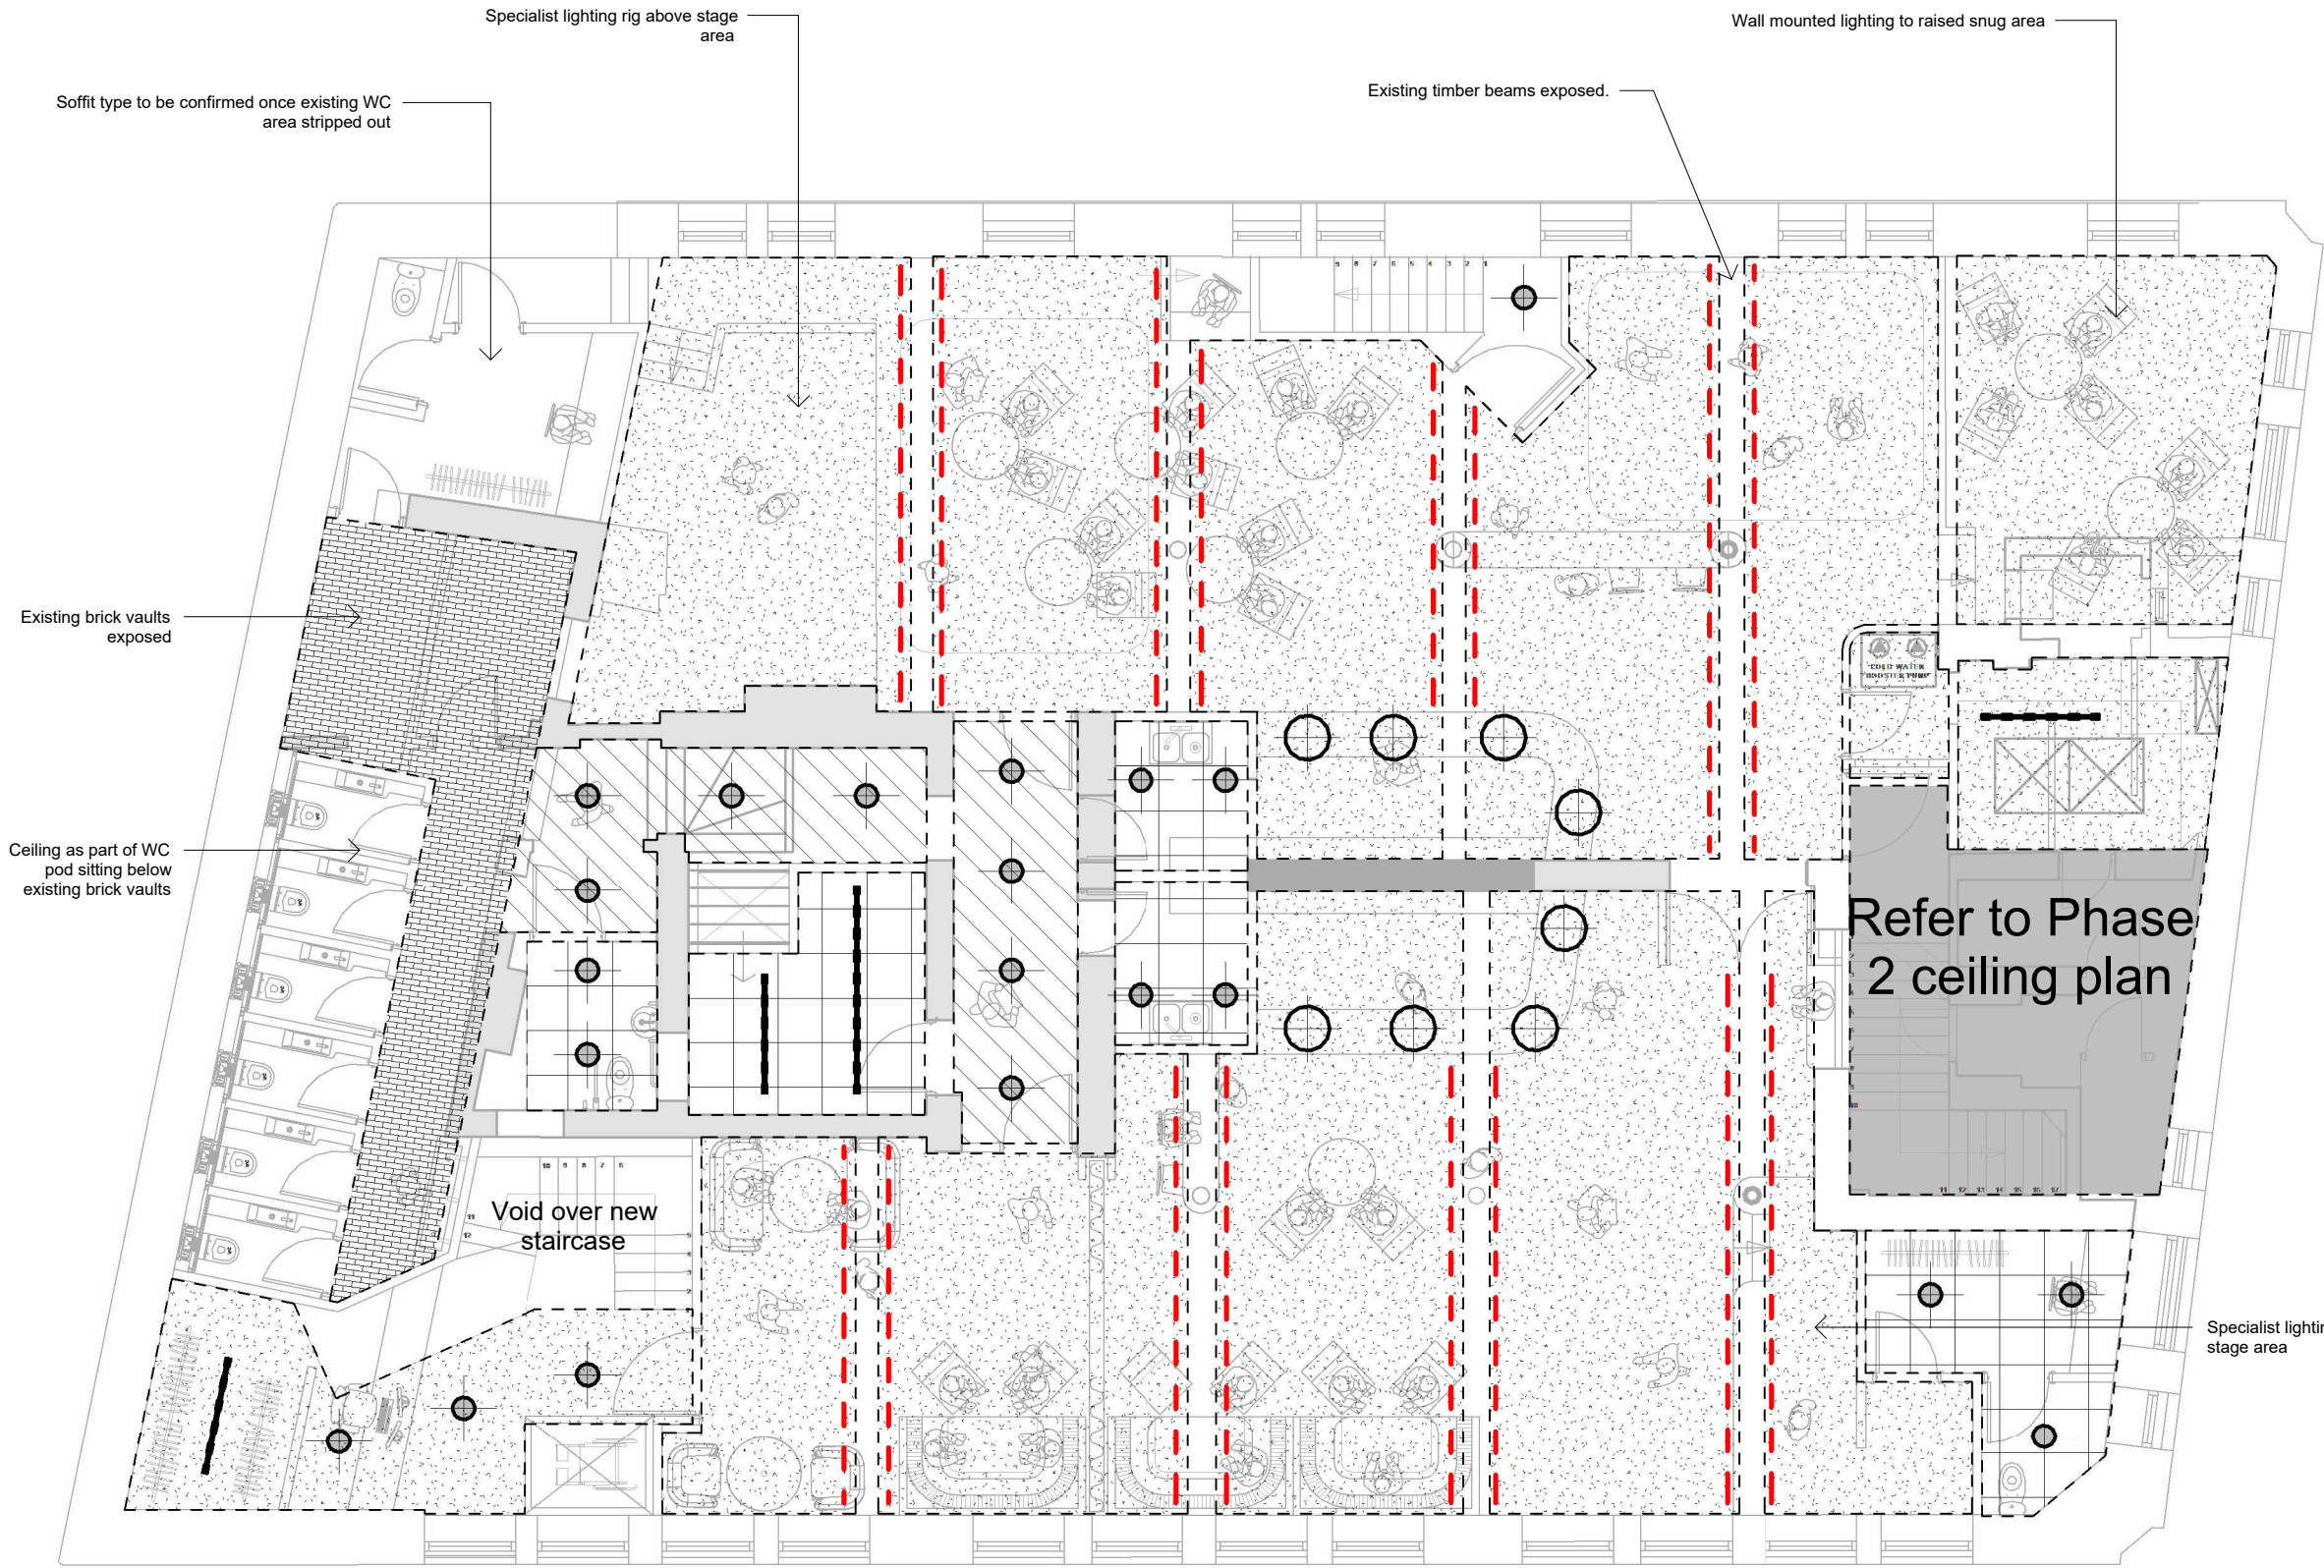

- Ceiling Type 1**
Fire line plasterboard to underside of existing floor joists to provide minimum 60minutes fire resistance to floor above.
- Ceiling Type 2**
Lower plasterboard ceiling suspended below type 1 ceiling

- Ceiling Type 3**
Suspended ceiling system below type 1 ceiling
- Ceiling Type 4**
Existing brick vaults exposed

- Pendant light
- Track lighting with adjustable lighting- soffit mounted
- Suspended light strip
- LED strip light
- Recessed downlight