



GENERAL NOTES

1. ALL DIMENSIONS ARE IN MILLIMETRES UNLESS OTHERWISE STATED
2. ALL LEVELS ARE IN METRES UNLESS OTHERWISE STATED
3. DIMENSIONS ARE NOT TO BE SCALED FROM THE DRAWING
4. ALL WORK TO BE CARRIED OUT IN ACCORDANCE WITH THE CURRENT EDITION OF THE BUILDING REGULATIONS 1985 (INCLUDING AMENDMENTS) AND ALL RELEVANT BRITISH STANDARDS/CODES OF PRACTICE
5. CONTRACTOR IS RESPONSIBLE FOR THE CORRECT SETTING OUT OF THE WORKS ON SITE. ALL DIMENSIONS TO BE CHECKED PRIOR TO FABRICATION OF MATERIALS
6. THIS DRAWING IS TO BE READ IN CONJUNCTION WITH ALL RELEVANT DRAWINGS AND SPECIFICATIONS
7. THIS DRAWING SHALL NOT BE DUPLICATED WITHOUT THE EXPRESS WRITTEN PERMISSION OF BEECH DESIGN AND BUILD LIMITED

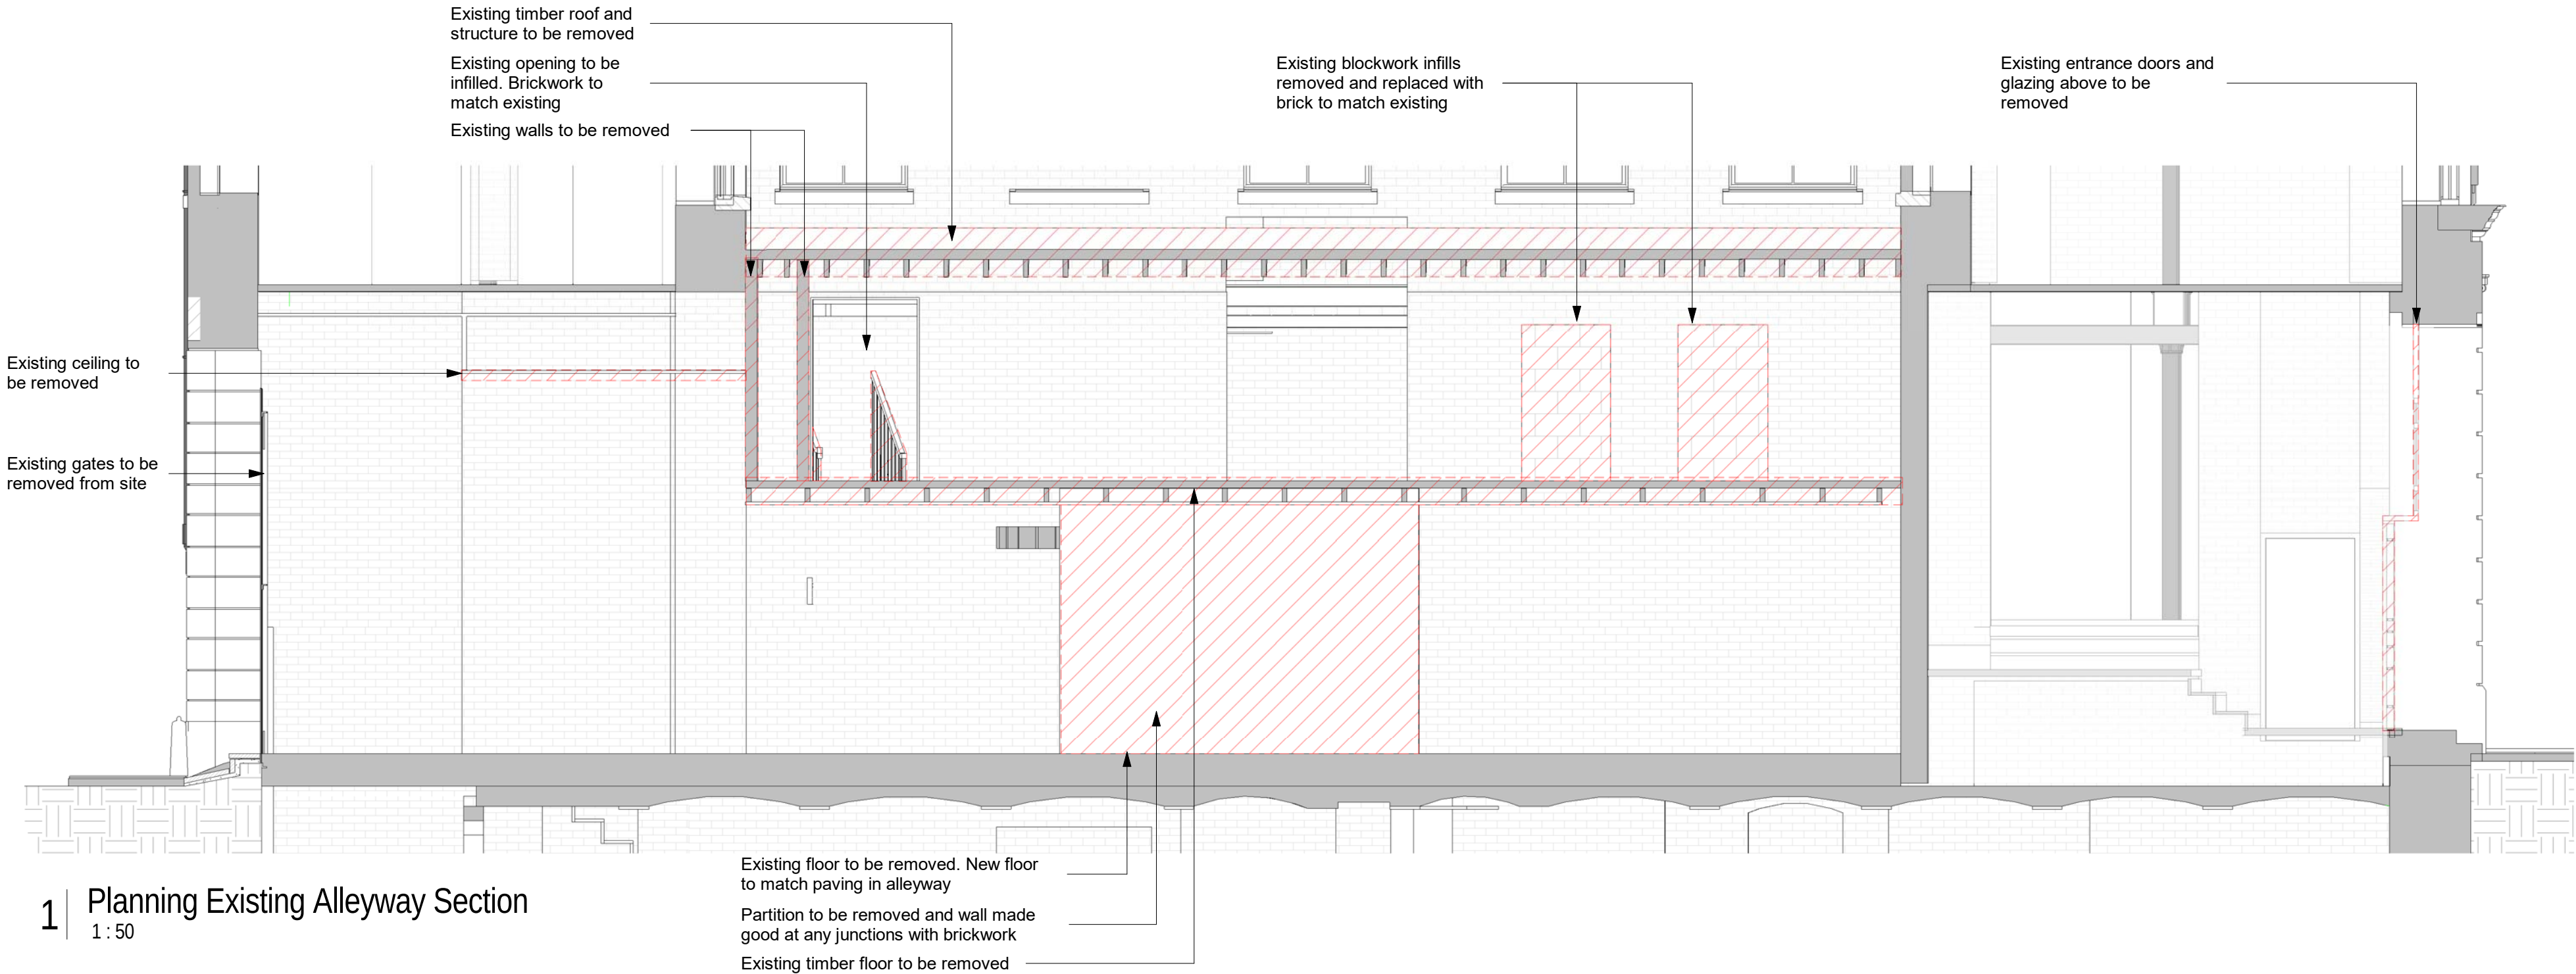


1 Planning Existing Alleyway Section

1:50

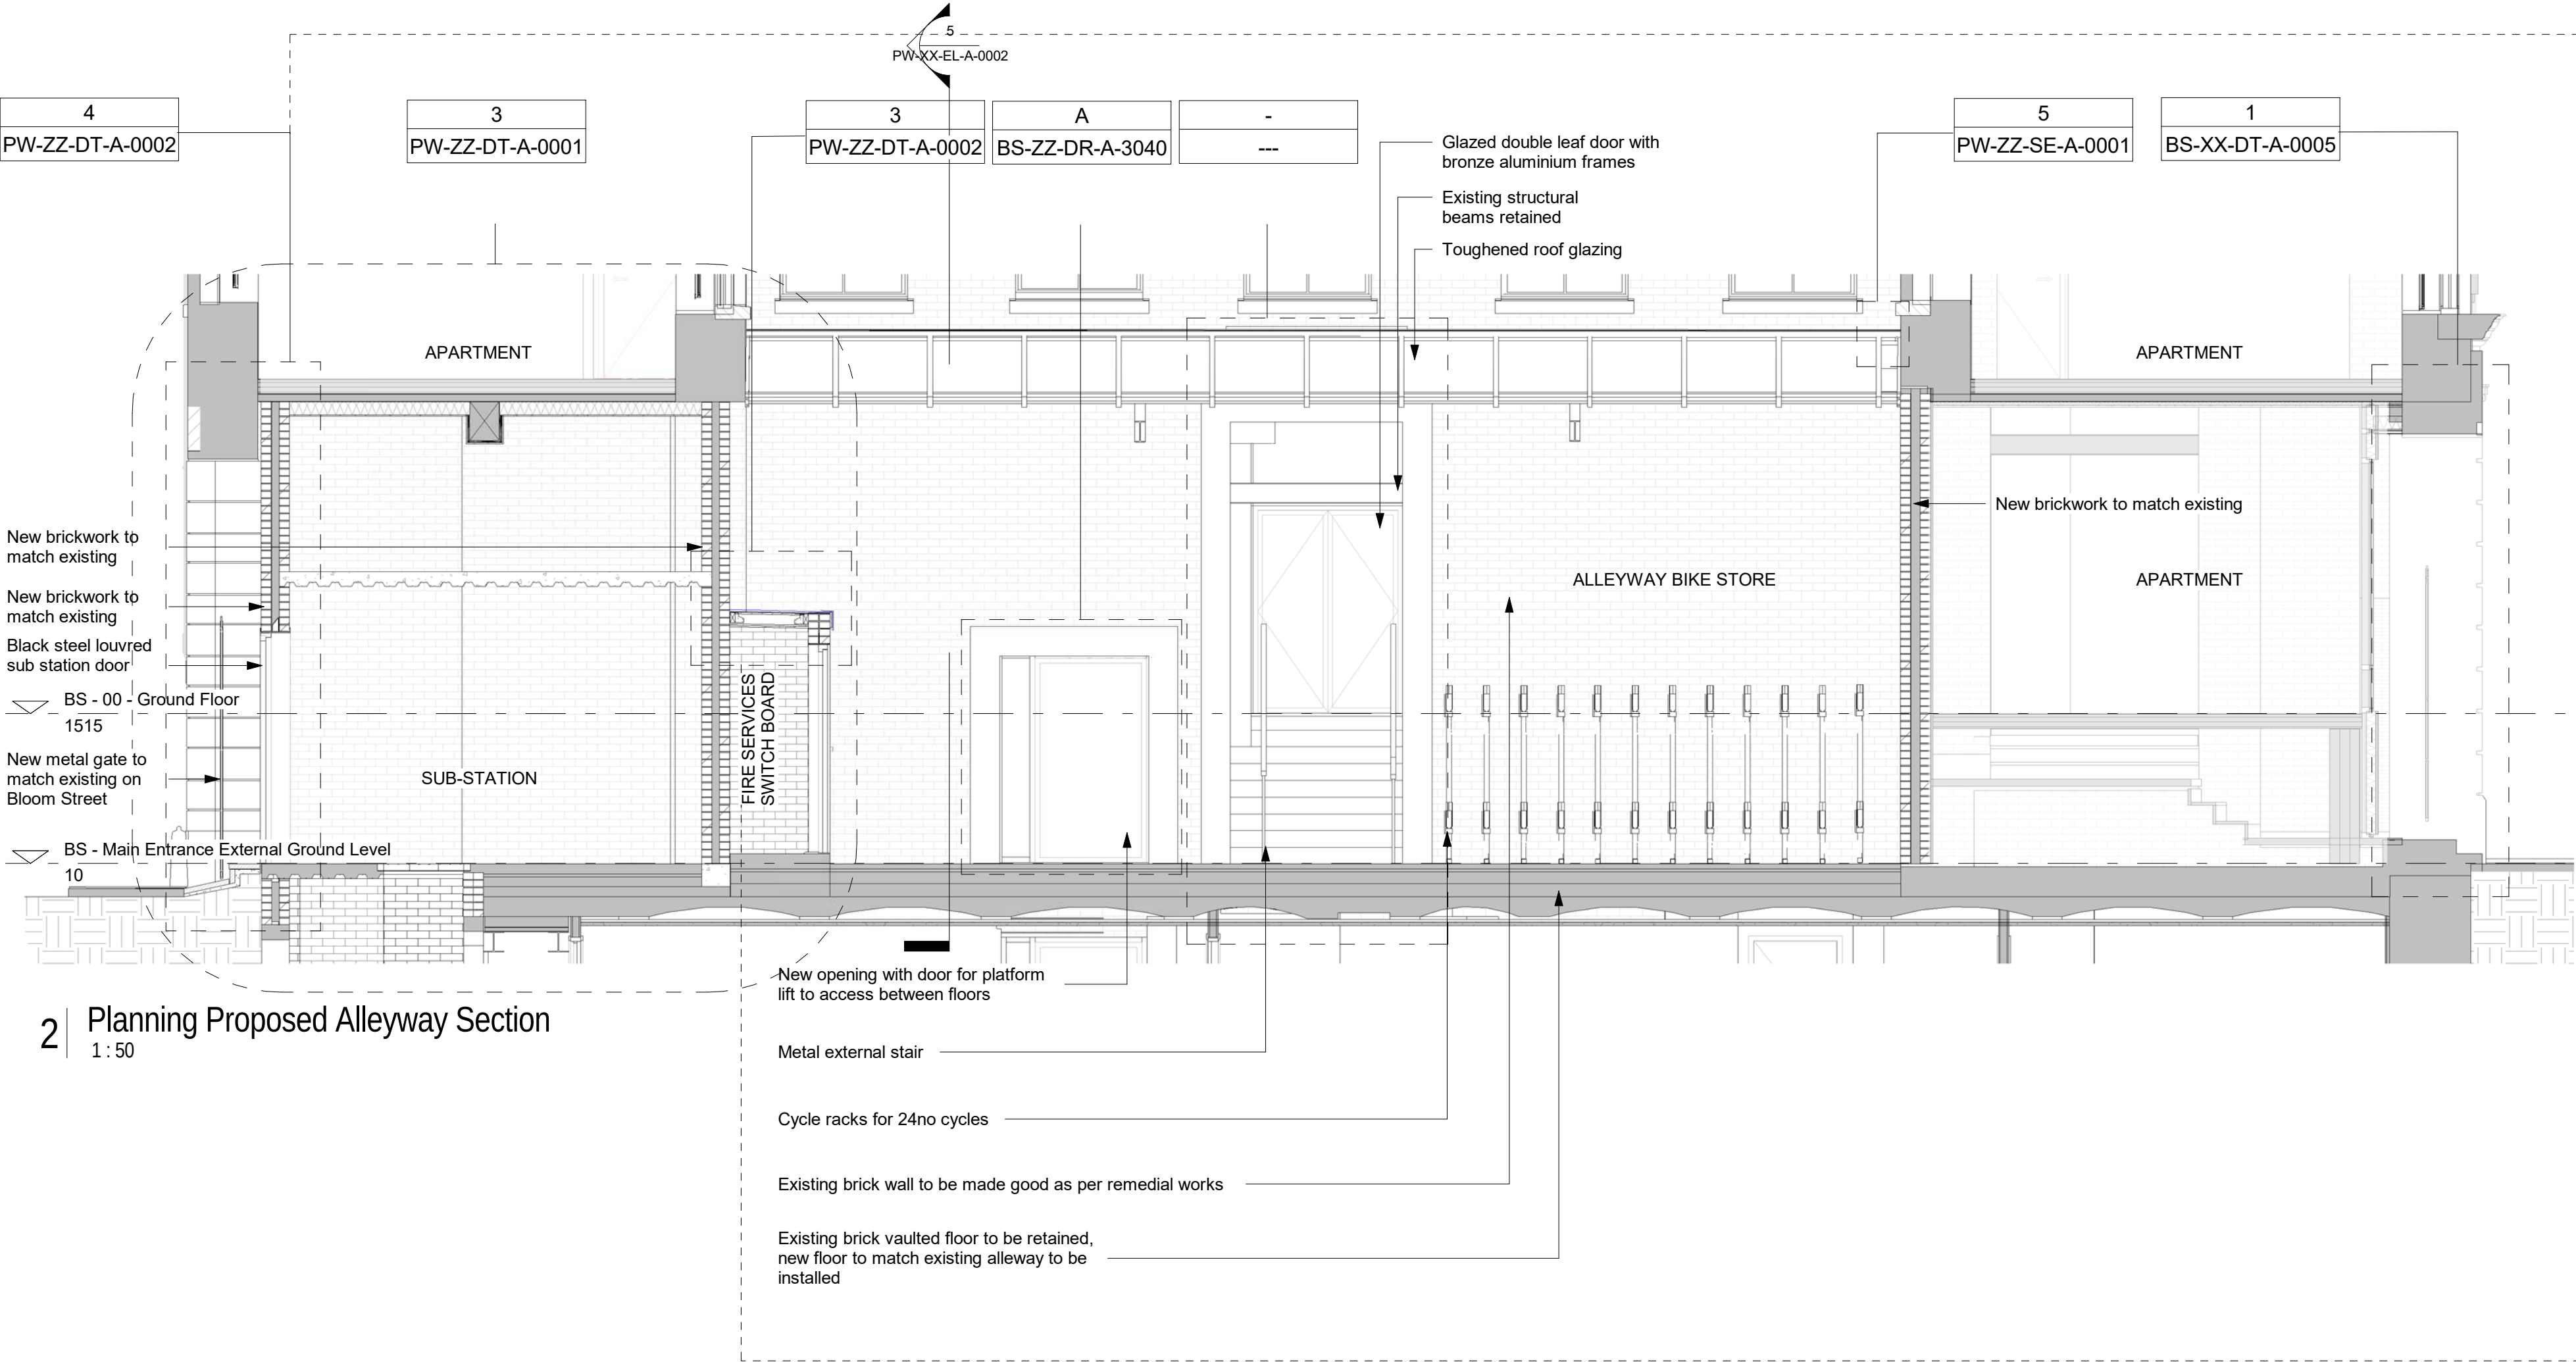


2 Planning Proposed Alleyway Section

1:50

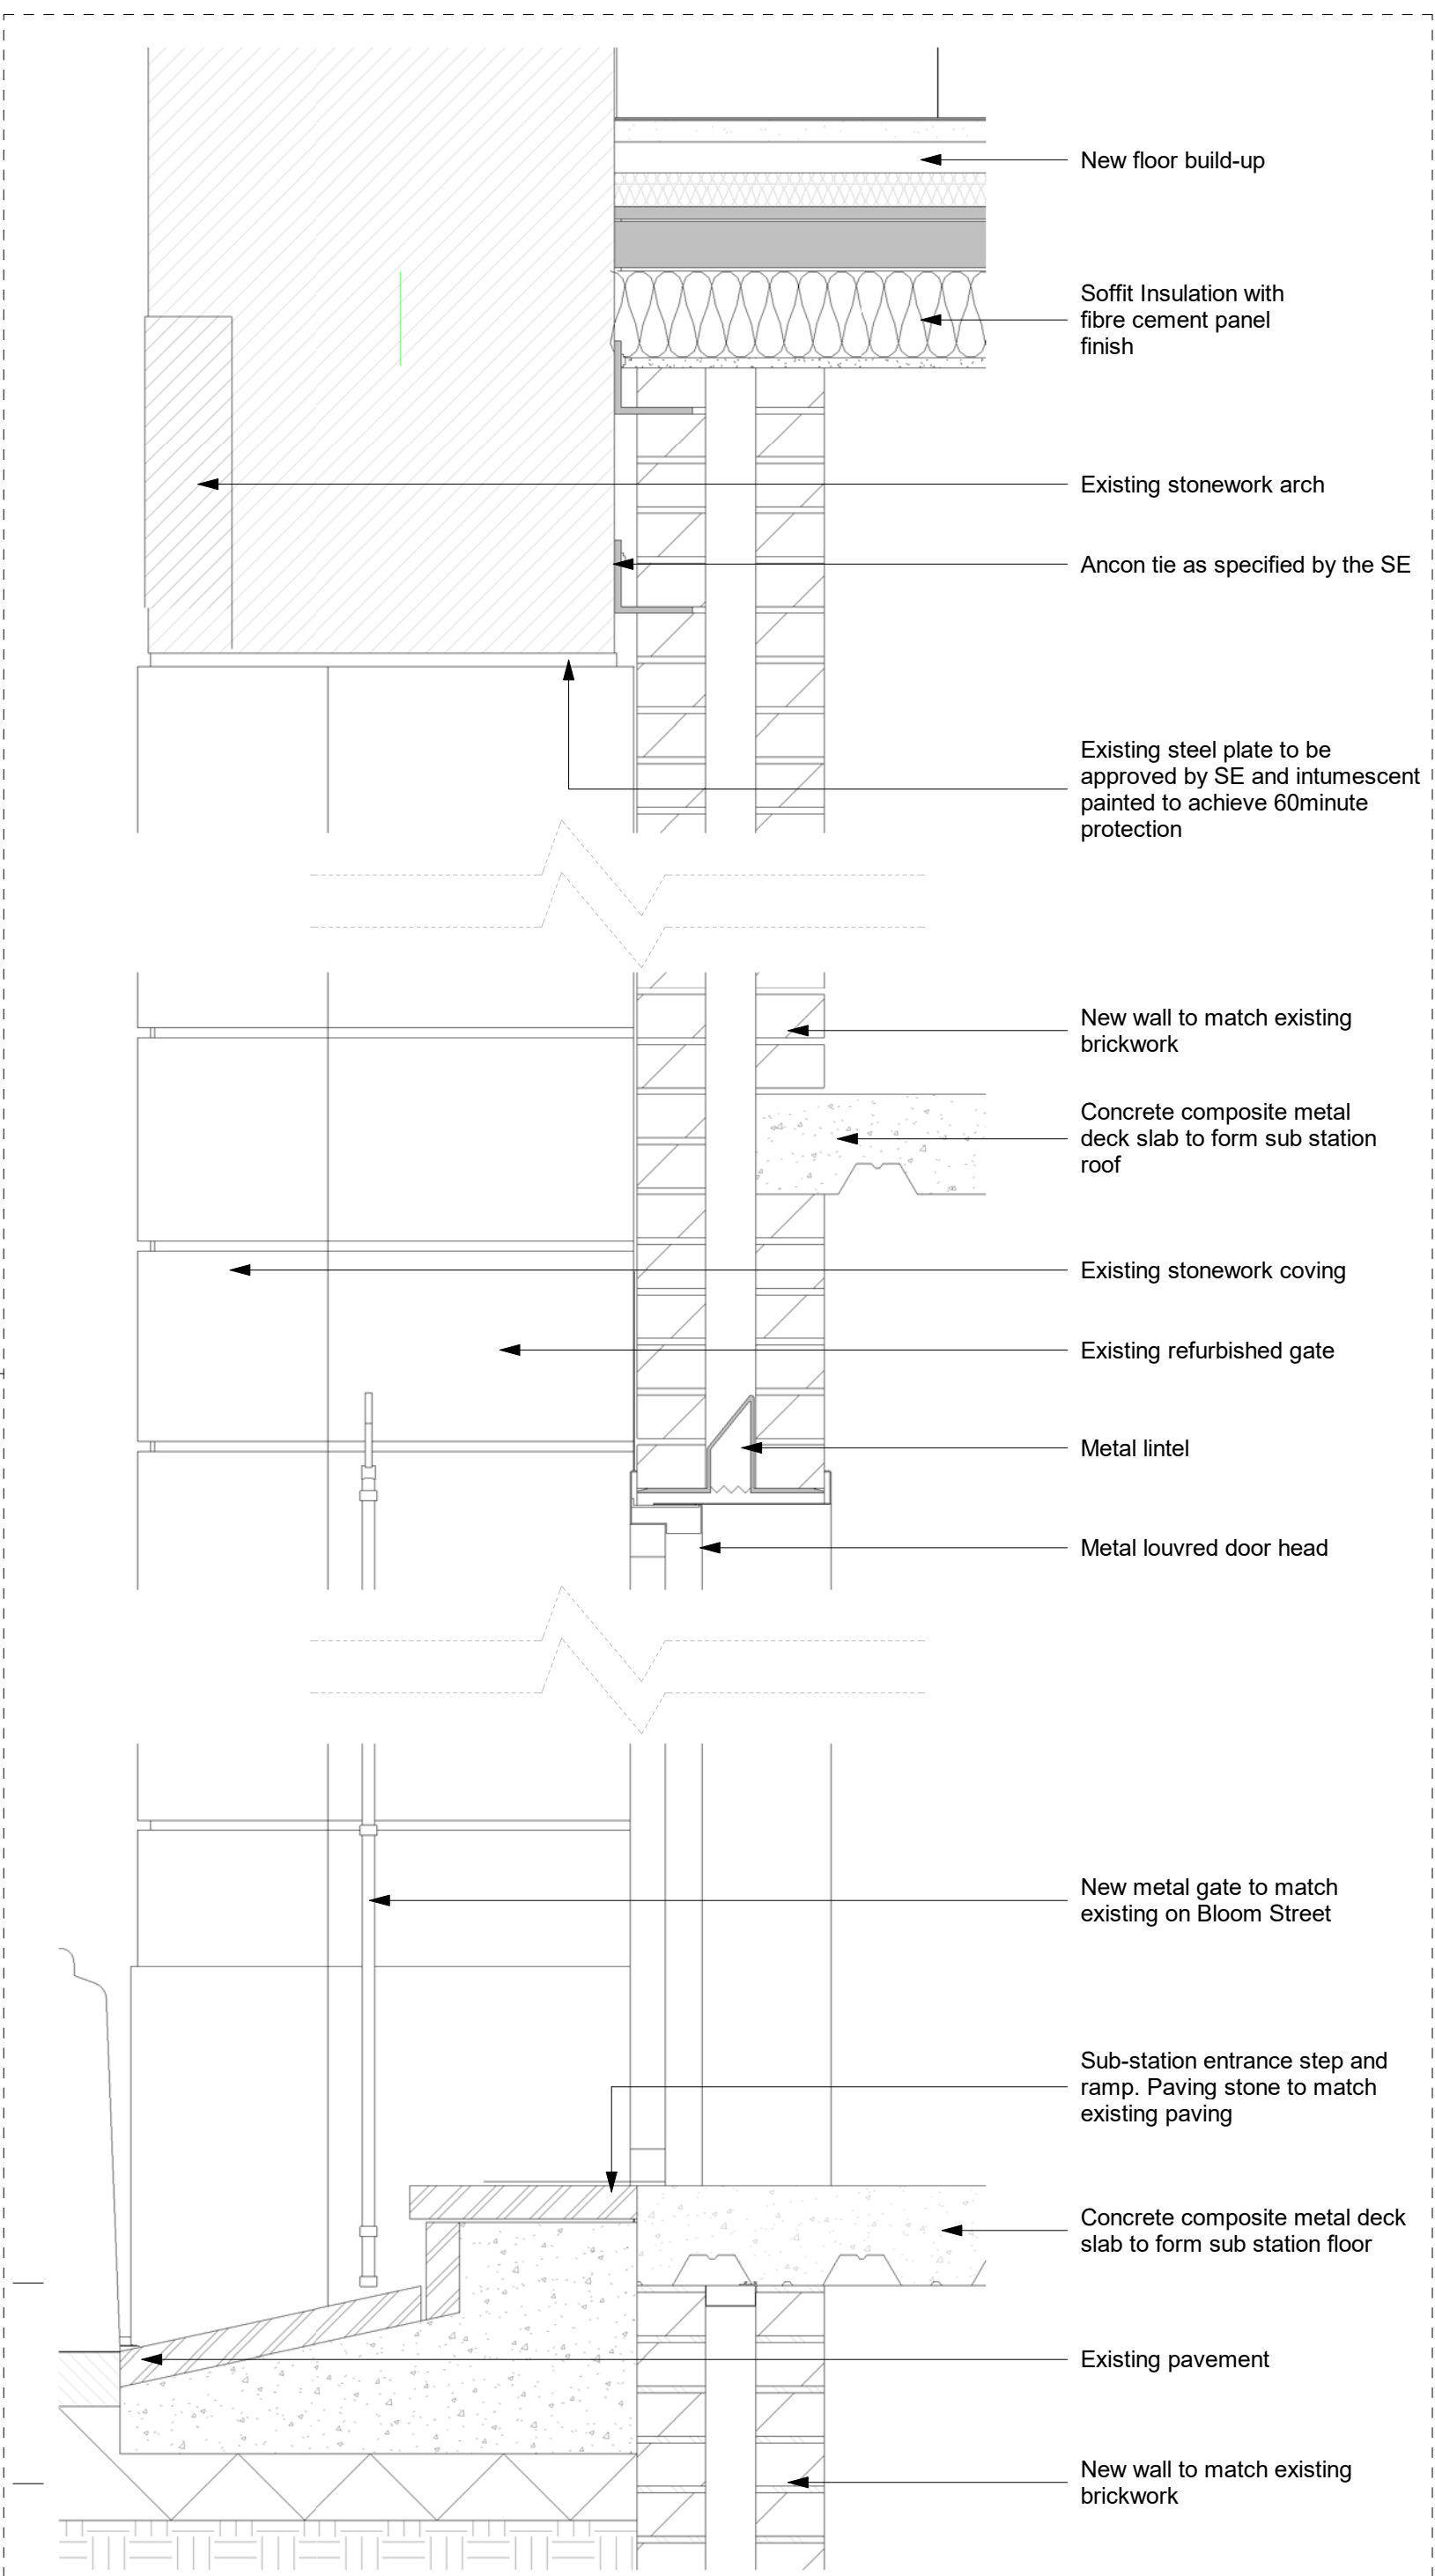

4 Bloom Proposed Sub-Station Detail

1:10

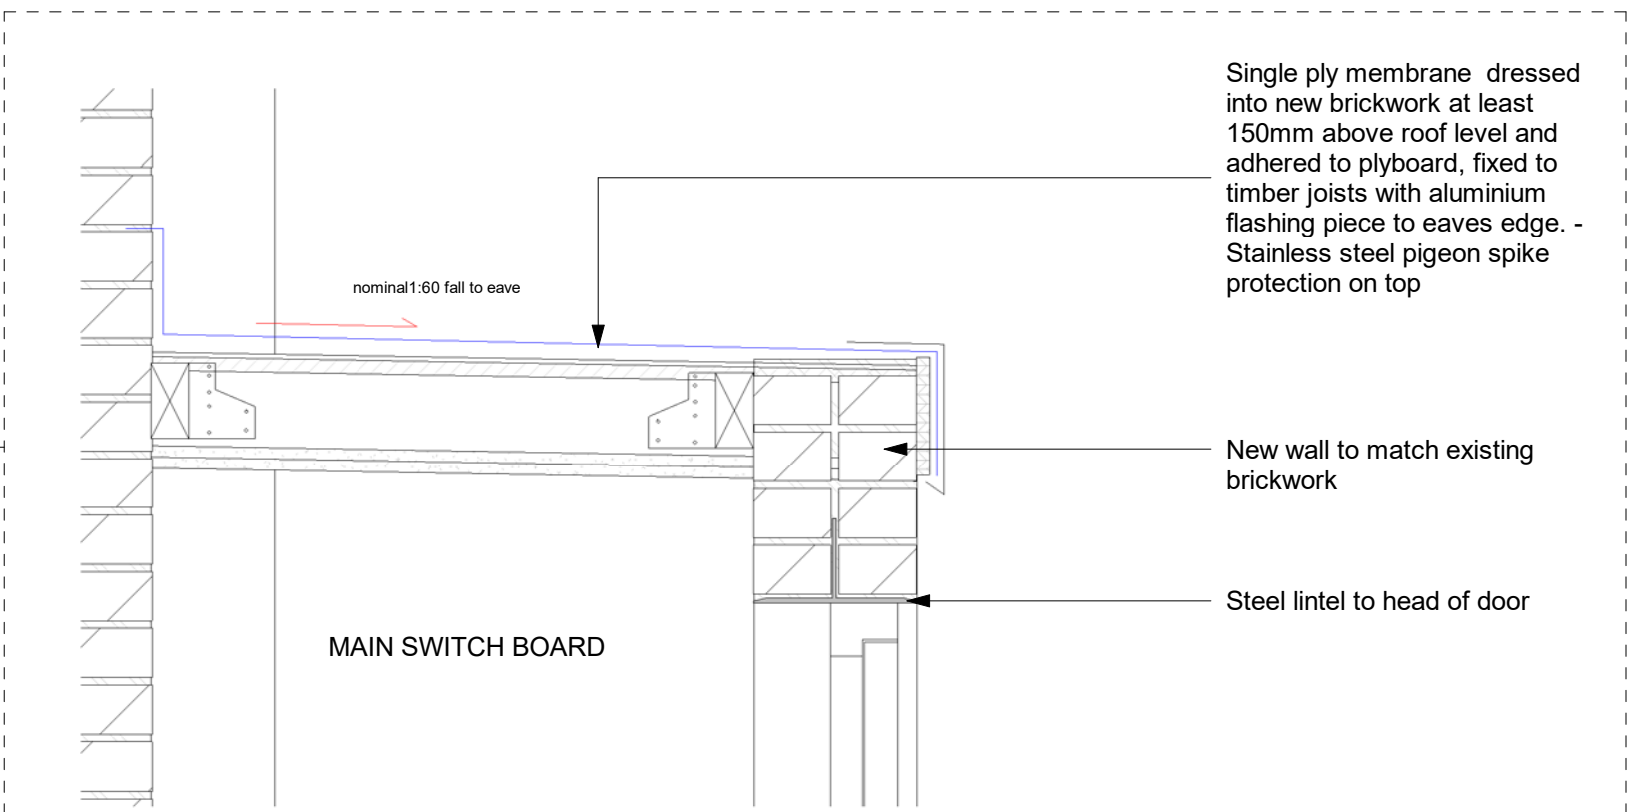

3 Proposed Bloom Fire Service Switch Board Roof Detail

1:10

A ISSUED FOR APPROVAL NP 10.06.22

Rev Description By Date



PICCADILLY WAREHOUSE

PROJECT:

ALLEYWAY BIKE STORE
DETAILS
PICCADILLY WAREHOUSE

DRAWING TITLE:

APPROVAL

DRAWING STATUS: JS | CHECKED NP

SCALE @ AL: As indicated | DATE: OCT 21

061_PW-ZZ-DT-A-0002

DRAWING NUMBER:

A

REV

(A1)