


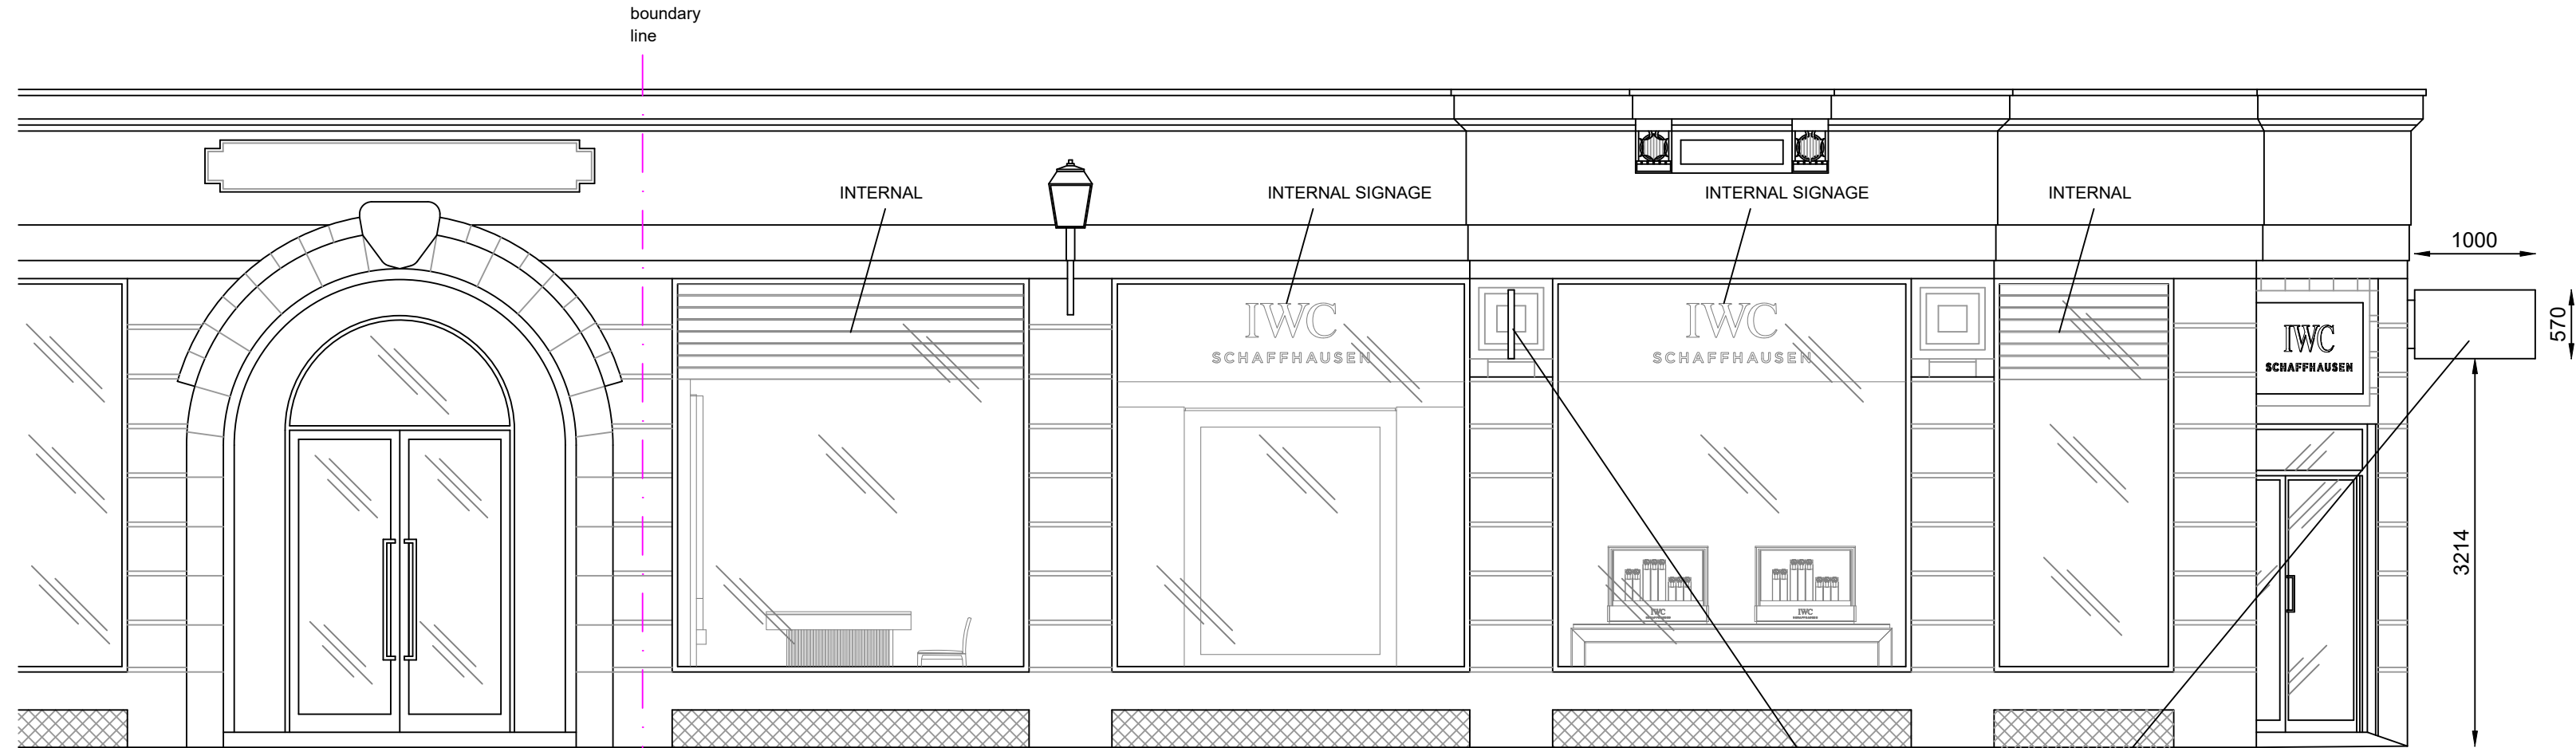


OLD BANK STREET ELEVATION AS PROPOSED


replace existing 650x650mm with new 1000x570mm projecting sign with new signs internally illuminated with LED lighting (4000k) with opal push through acrylic letters (5mm) with black powder coated metal backpanel (see dwg no. LP-C1)

replace existing 650x650mm with new 1000x570mm projecting sign with new signs internally illuminated with LED lighting (4000k) with opal push through acrylic letters (5mm) with black powder coated metal backpanel (see dwg no. LP-C1)


replace existing 650x650mm with new 1000x570mm projecting sign with new signs internally illuminated with LED lighting (4000k) with opal push through acrylic letters (5mm) with black powder coated metal backpanel (see dwg no. LP-C1)

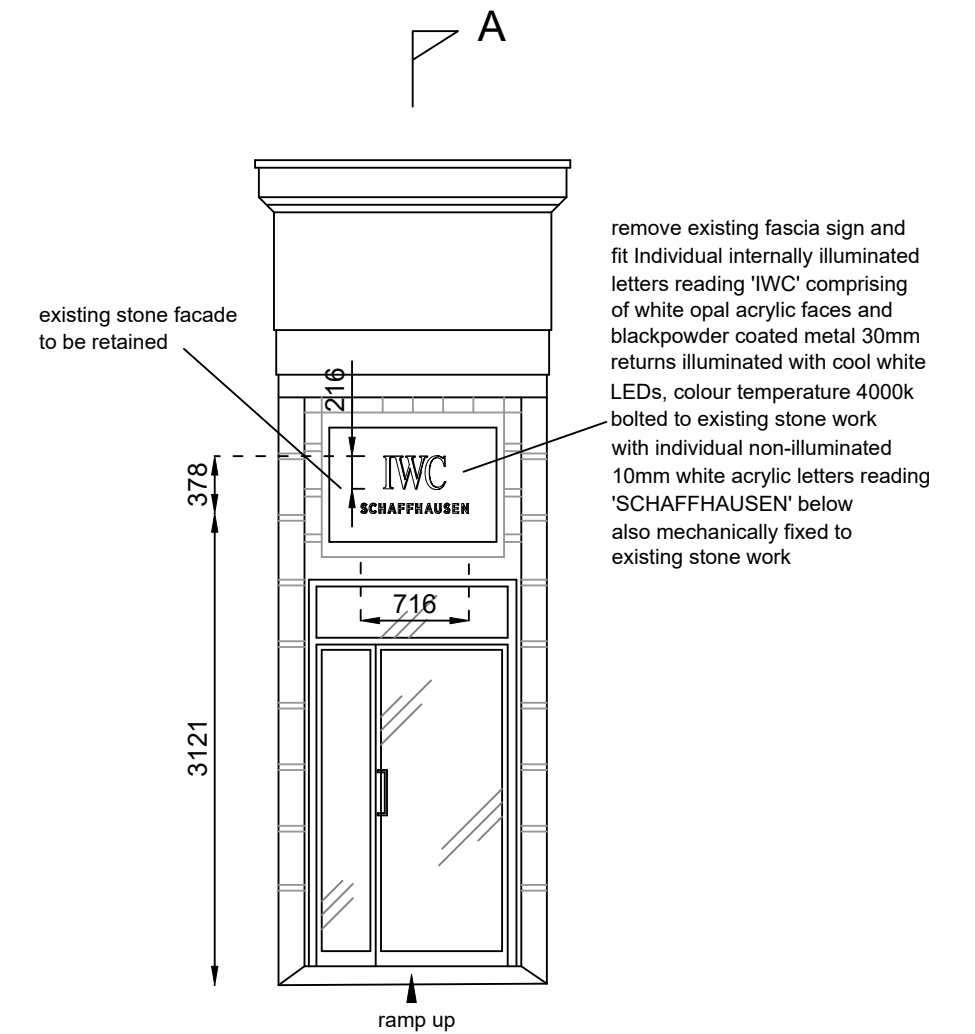

ENTRANCE ELEVATION AS PROPOSED

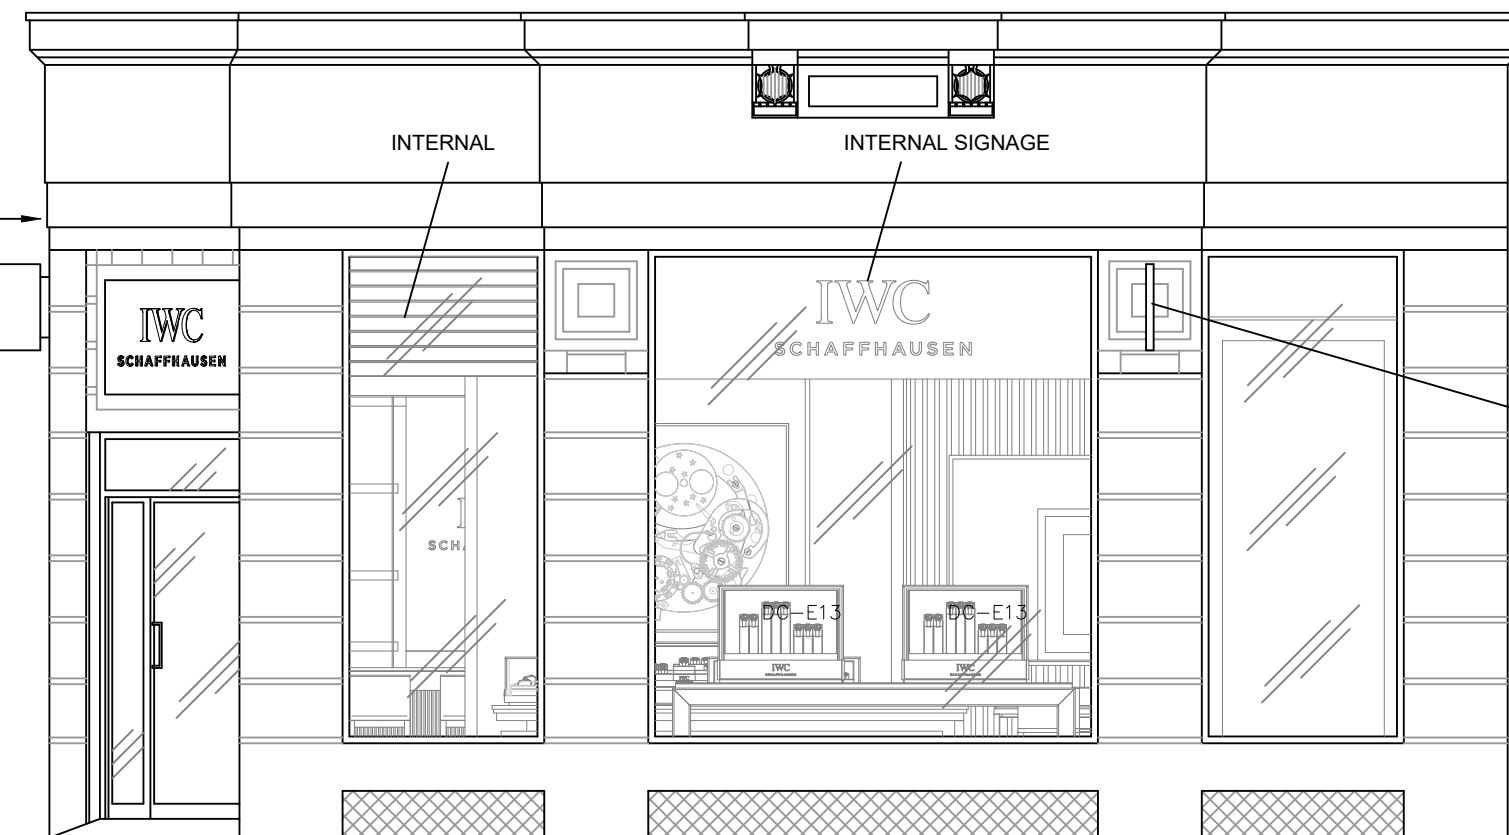

ST ANN'S SQUARE ELEVATION AS PROPOSED

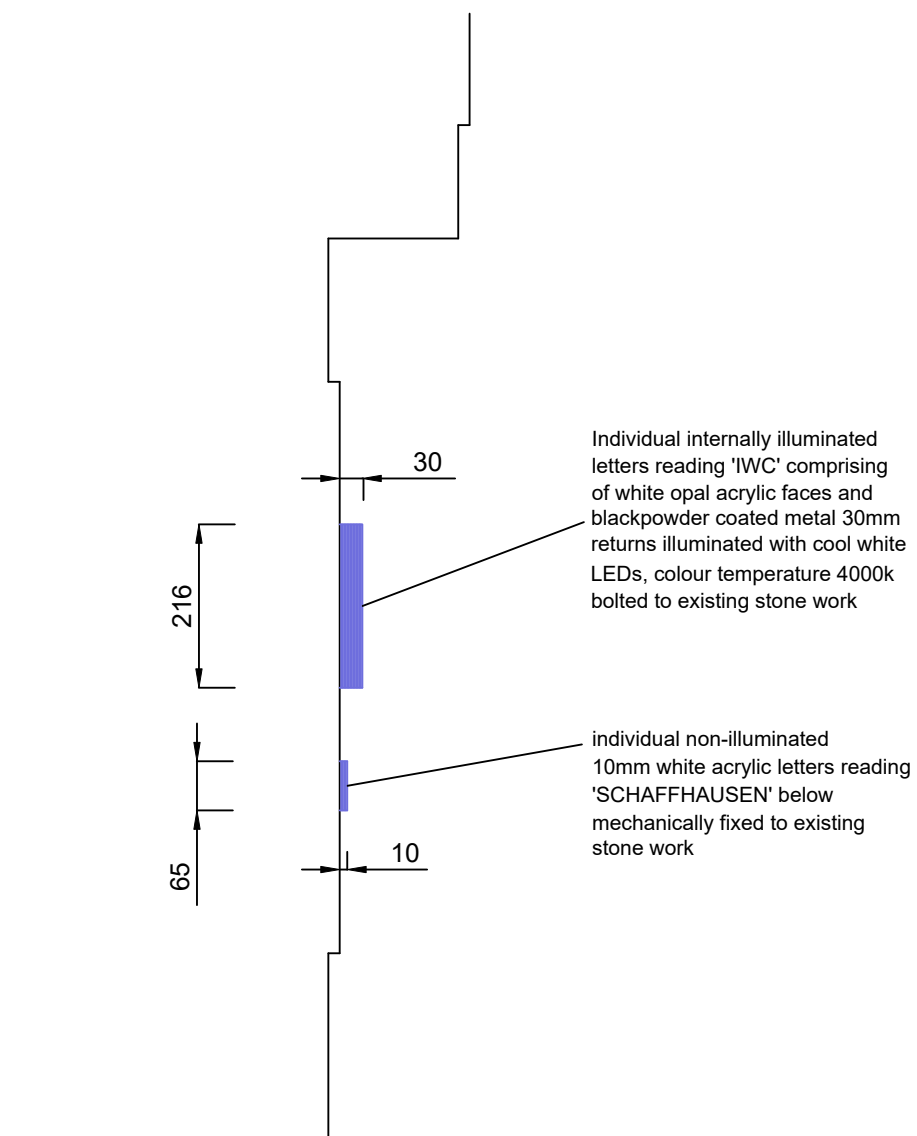

SECTION THRO' EXTERNAL ENTRANCE SIGN scale 1:10



Project	
Ex-Barclays Bank	
13-15 St Ann's Square	
MANCHESTER	
M2 7PW	
DrawingTitle	
Elevations As Proposed	
Drawn by D. Hollywood	
Scale 1:50 & 1:10 @A2	
Date June'22	
Drawing No.	Rev
ADVM/22/2	A