



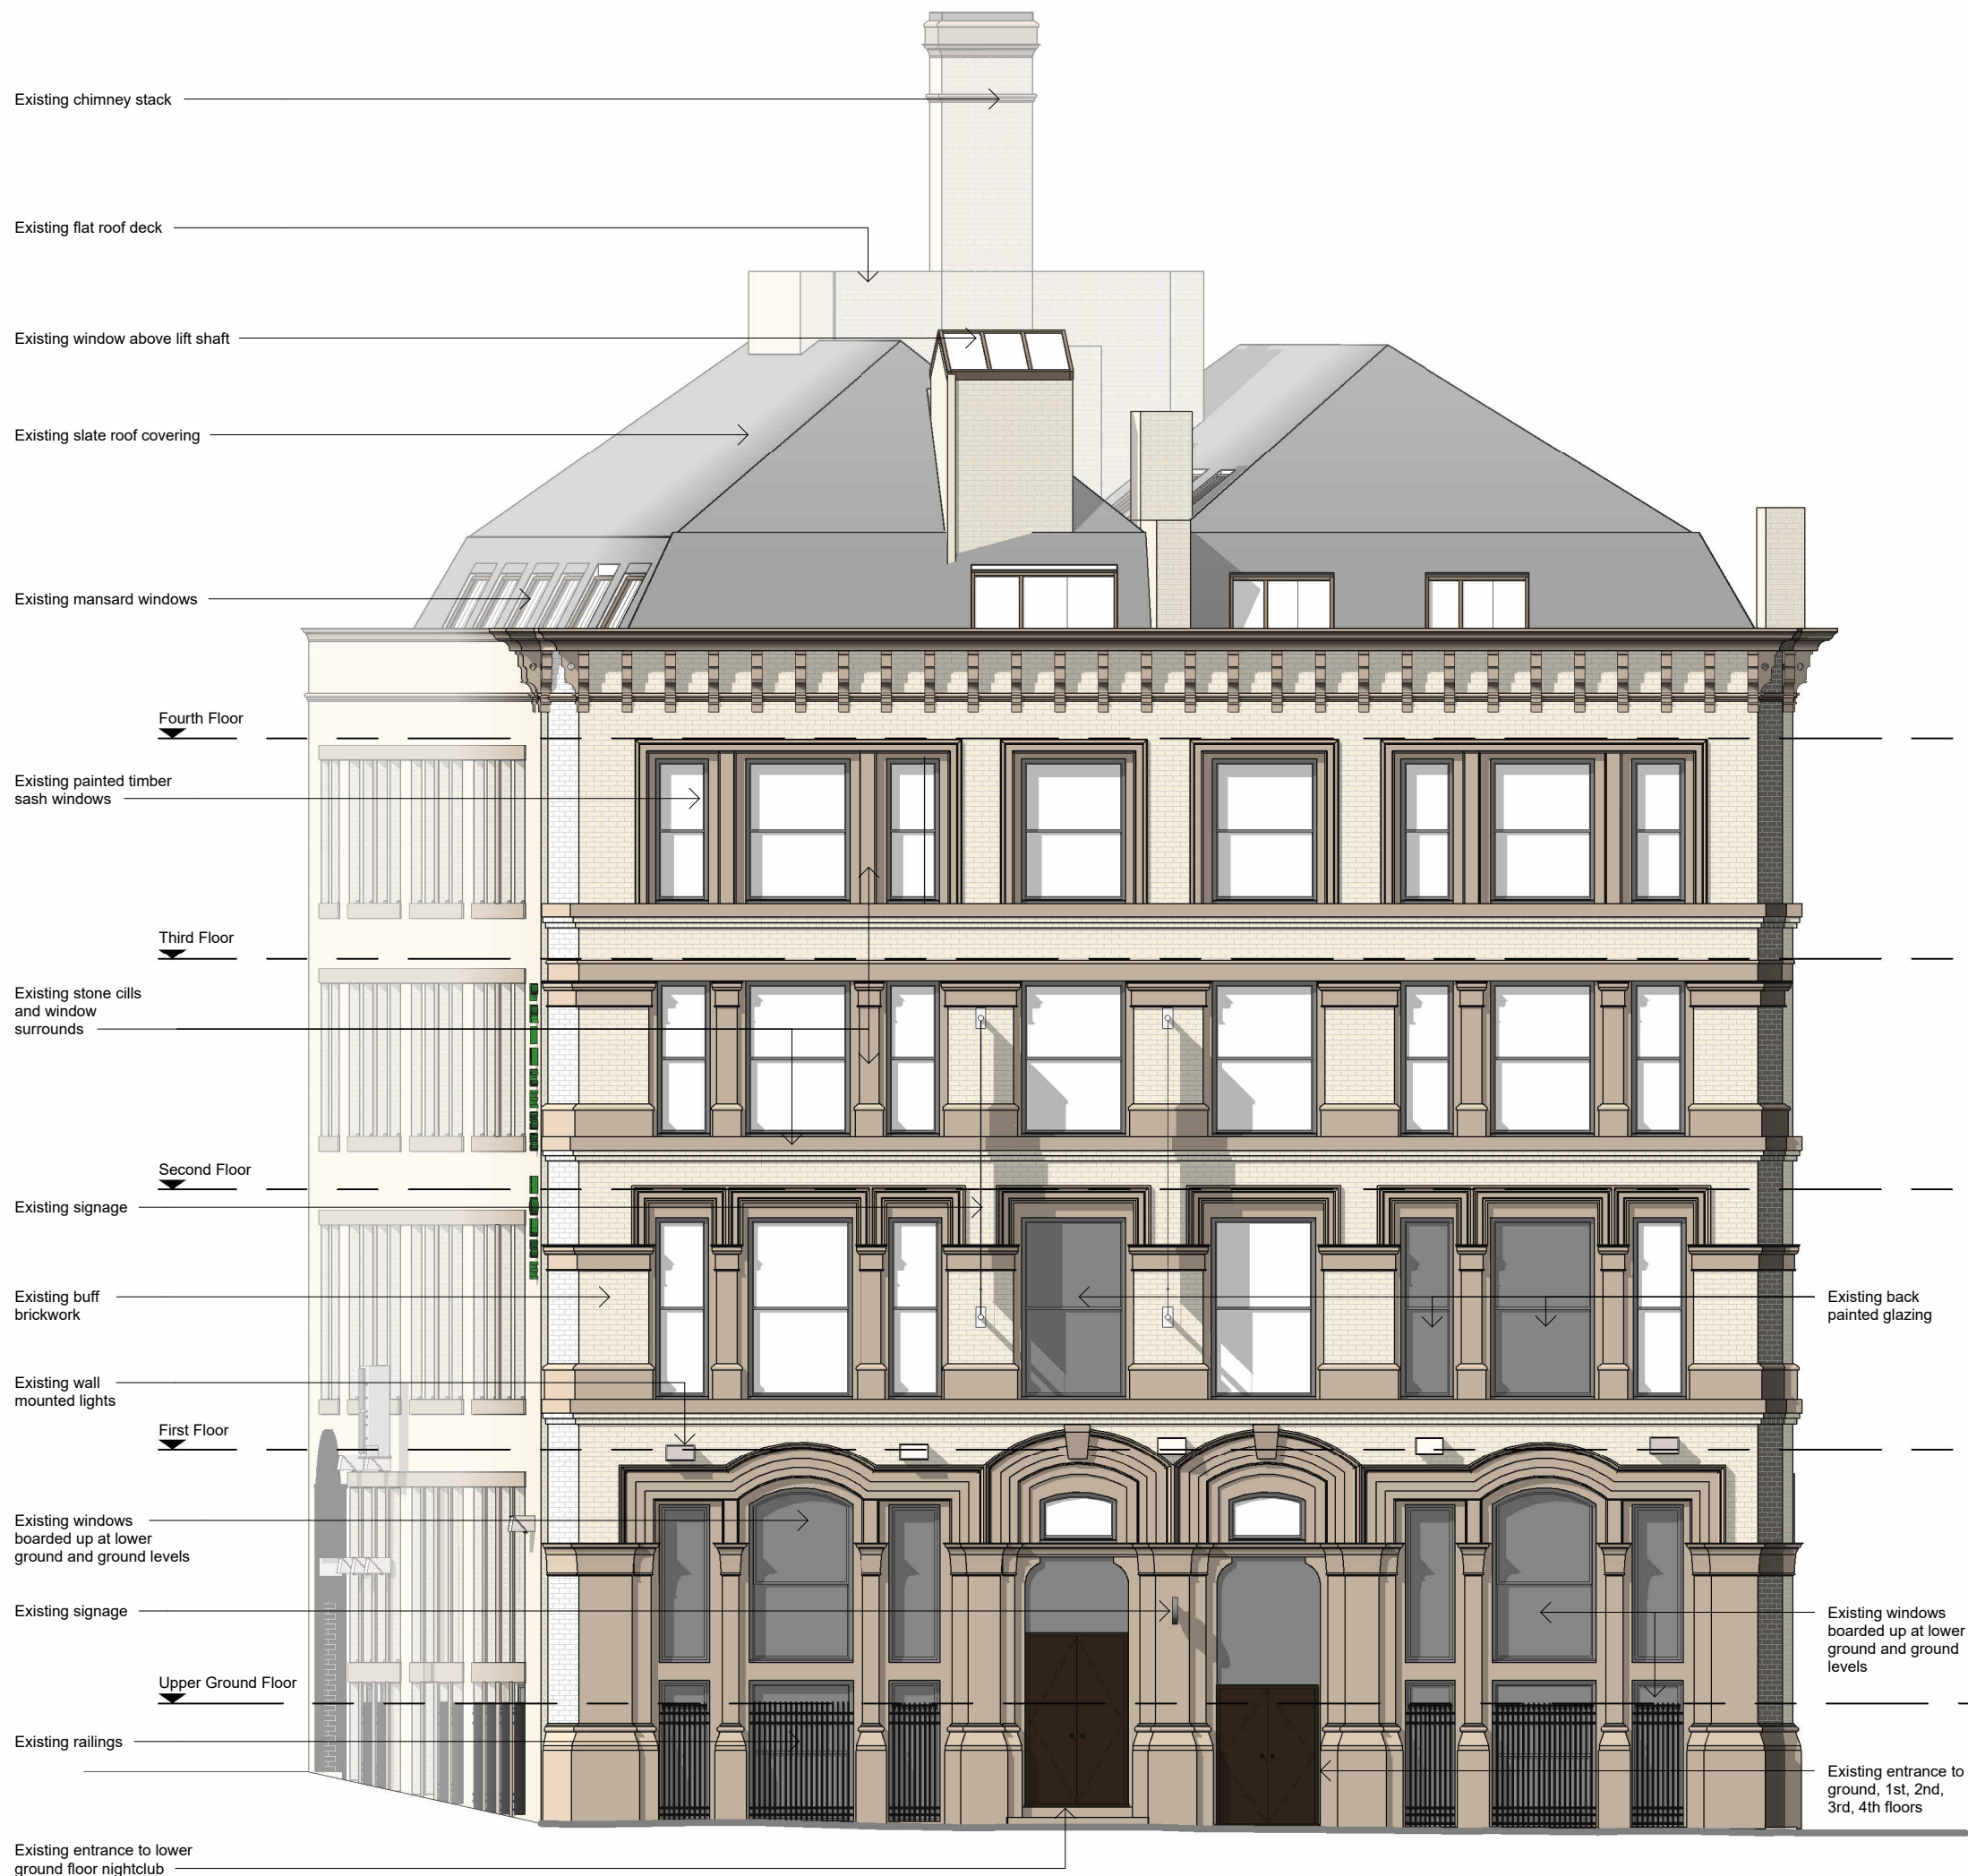

© Bowker Sadler Partnership Limited

■ This drawing is the subject of copyright which vests in Bowker Sadler Partnership Limited. It is an infringement of copyright to reproduce this drawing, by whatever means, including electronic, without the express written consent of Bowker Sadler Partnership Limited which reserves all its rights. Bowker Sadler Partnership Limited asserts its rights to be identified as the author of this design

- Drawing not to be scaled
- Report Errors and Omissions to the Architect.
- Check all dimensions on site
- Drawing to be read in conjunction with the Health and Safety Plan and all relevant Risk Assessments

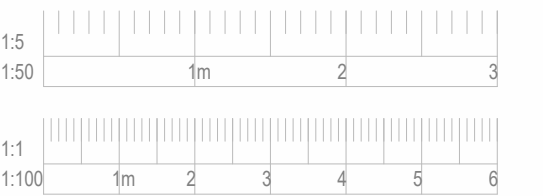

BASED UPON OCCUPEYE LTD MEASURED SURVEY
RECEIVED 25.03.2019 VIA LAMBERT SMITH HAMPTON

Rev.	Date	Drn.	Chkd.
------	------	------	-------

BOWKER SADLER ARCHITECTURE

Hatherlow House | Hatherlow | Romiley | Stockport | SK6 3DY
0161 4067333 office@bowker-sadler.co.uk www.bowker-sadler.co.uk

Project
**Princess House, 105-107
Princess Street Manchester**

Client
LAPWINE
LIMITED

Drawing
**Existing Elevation Princess
Street**

Scale	Sheet Size	Drawn	Checked	Date
1 : 100	@ A3	AW	DL	Jun '22

Project No.	Originator	Zone	Level	Form Discipline Number	Revision
21-048 -					1044

Status

Planning