

Do not scale this drawing. All Dimensions must be checked on site. This drawing and all details contained hereon are copyright and must not be reproduced without written permission from Extend Your Home.

Planning

	/	/		/	/
REV	DESCRIPTION		AUTH	DATE	

EXTEND

YOUR HOME




Email: extendyourhome@outlook.com

Address
147 Old Moot Lane
Withington
Manchester
M20 1DF

DESCRIPTION
Front Porch

DRAWING TITLE
Proposed Side Elevation

DATE	27/06/2022	DRAWN	TC
SCALE	1:50	CLIENT	KL
DRAWING NUMBER	06	REVISION	/

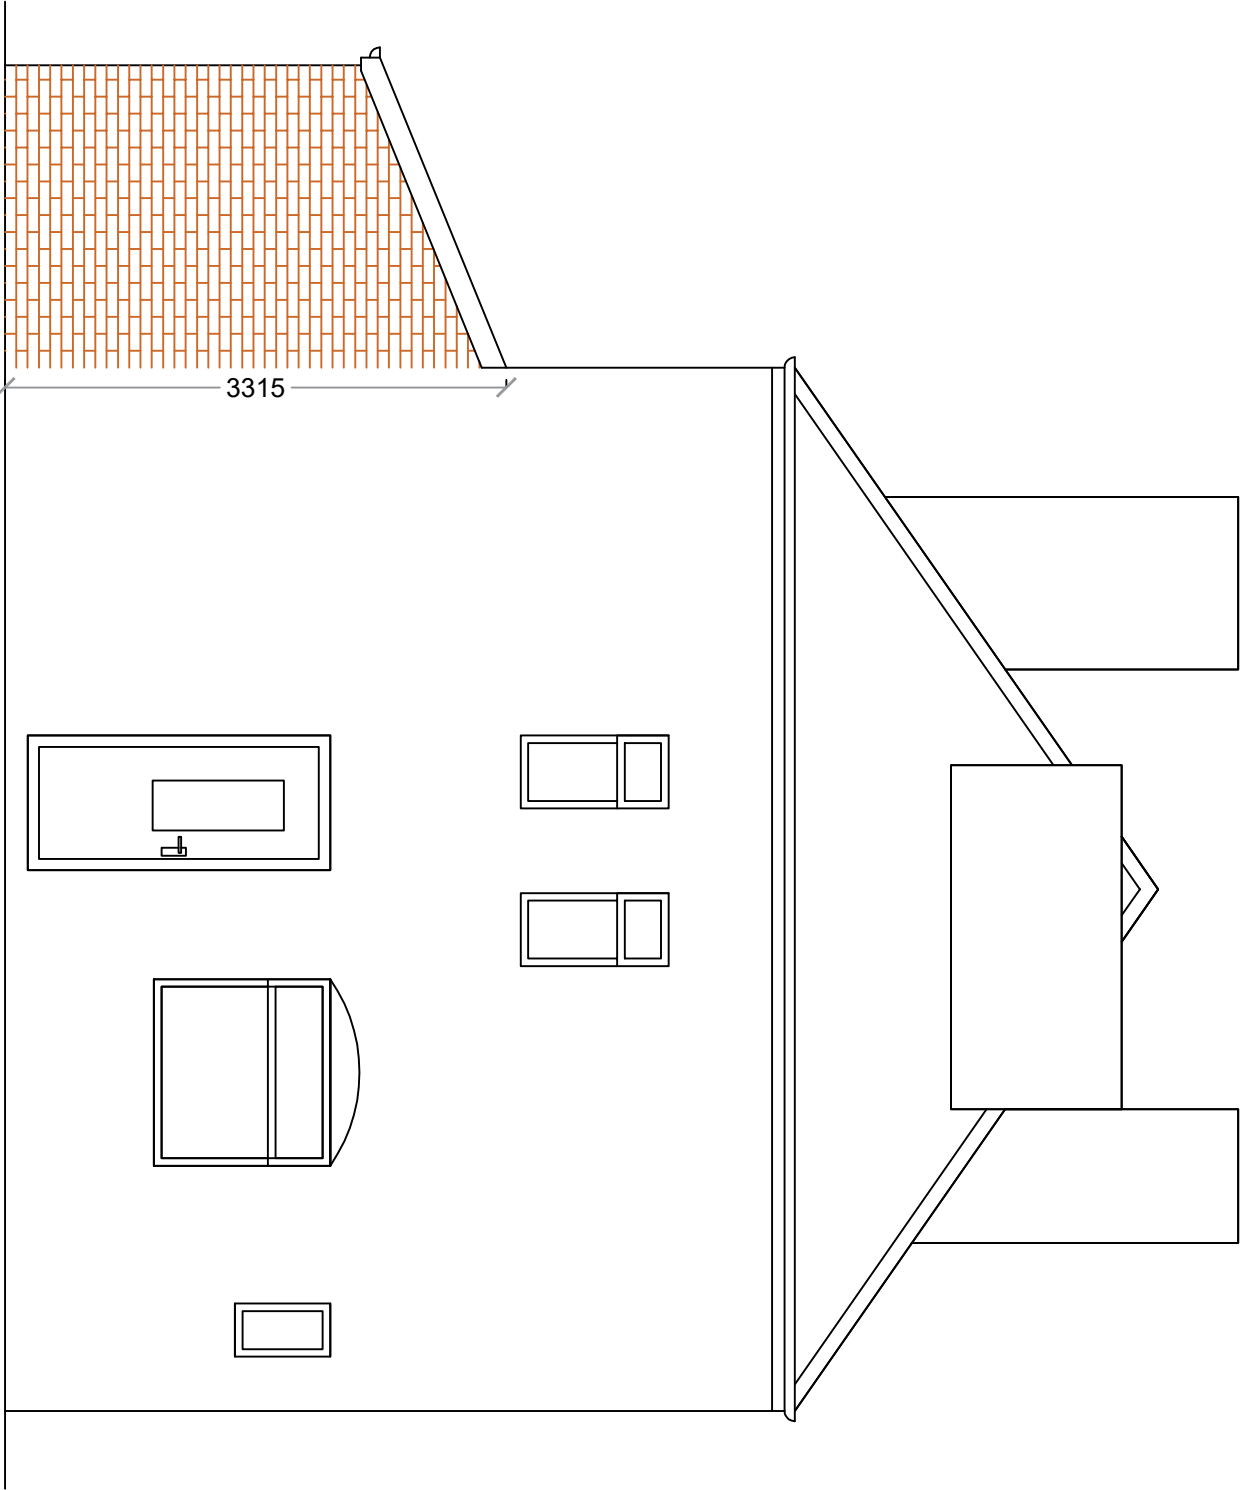

East