



40 CORIKLAND ROAD

EXISTING PLAN - SIDE VIEW

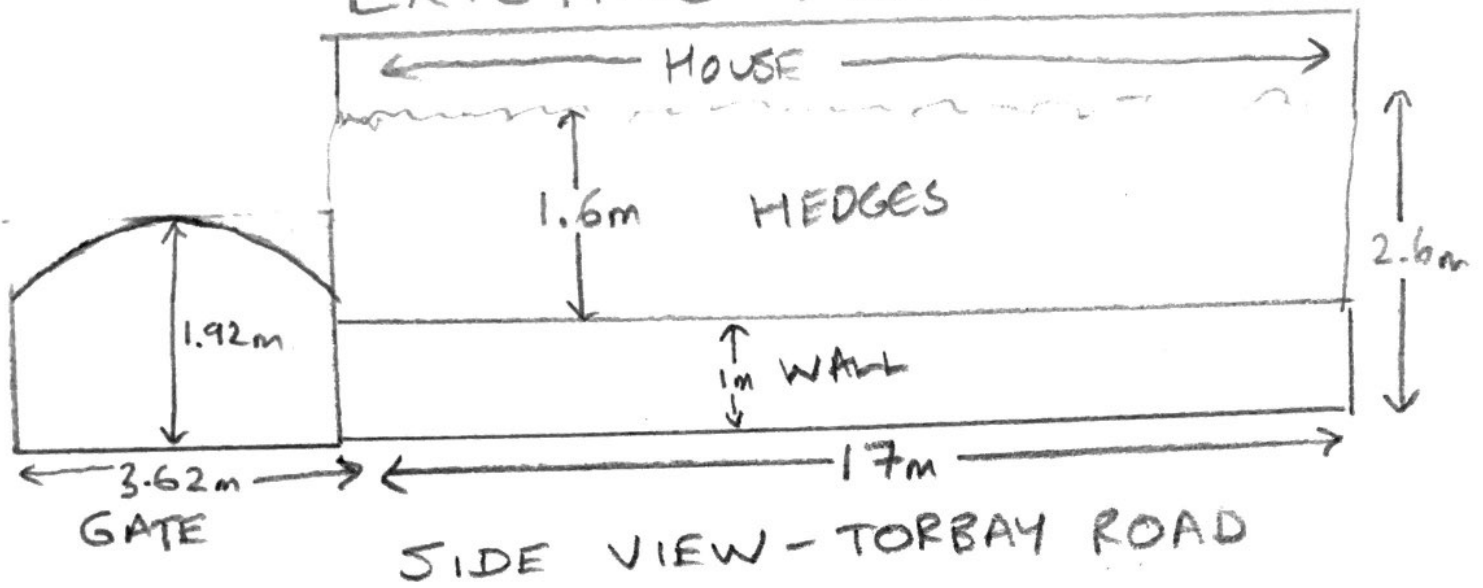


PROPOSED ALTERATIONS - SIDE VIEW

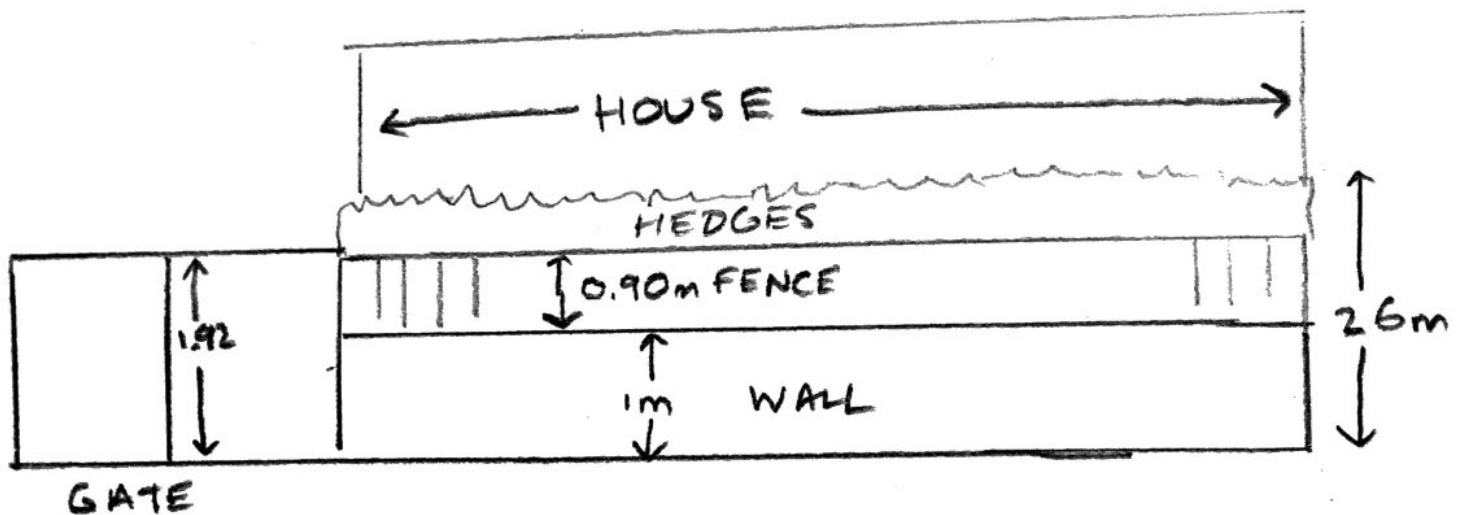


- TO PROVIDE ADDITIONAL SECURITY
AND PRIVACY.


TOP VIEW

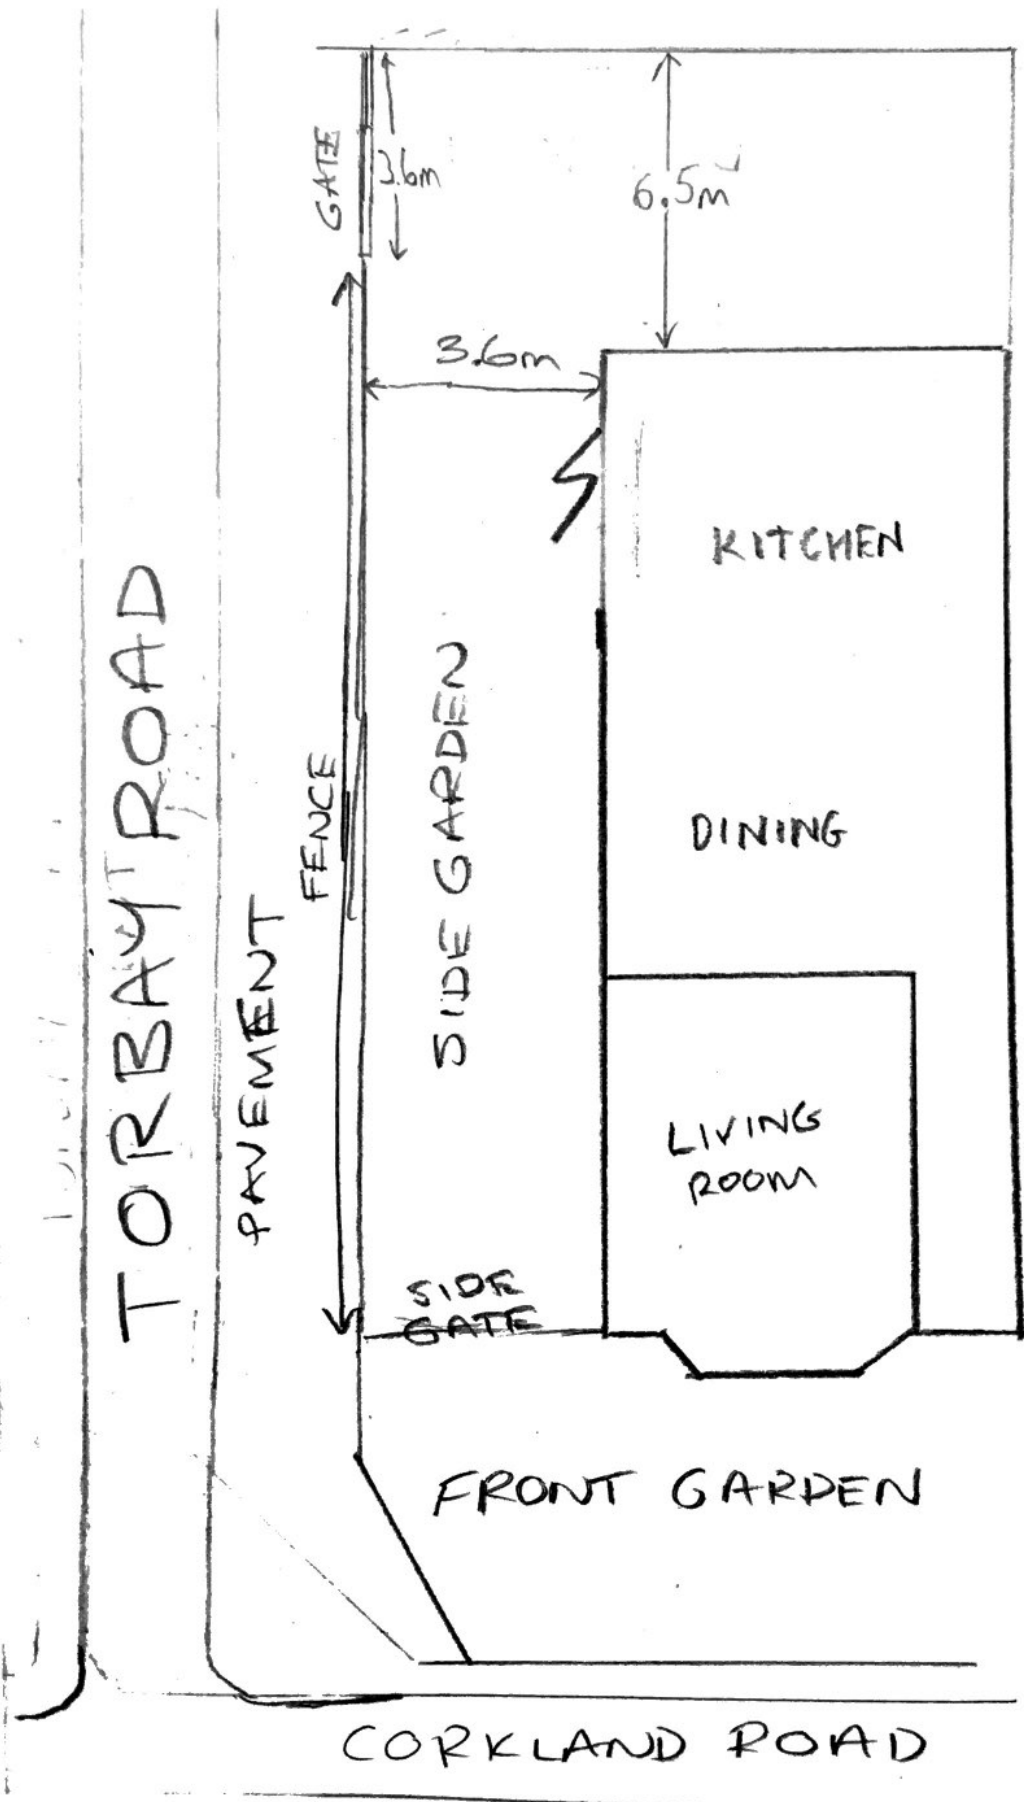

EXISTING - NEIGHBOURING BOUNDARY

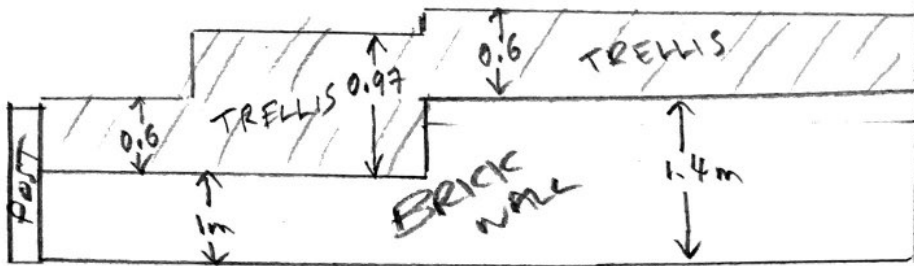

PROPOSED PLAN - NEIGHBOURING BOUNDARY

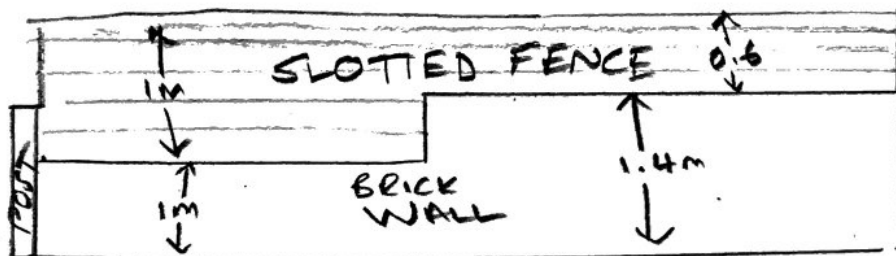

TORBAY ROAD

PAVEMENT

TOP VIEW

DRIVE/
FRONT
GARDEN

2 TORBAY
HOUSE

SIDE ALLEY

← FENCE
WALL
BOUNDARY

40 CORKLAND
GARDEN

HOUSE