




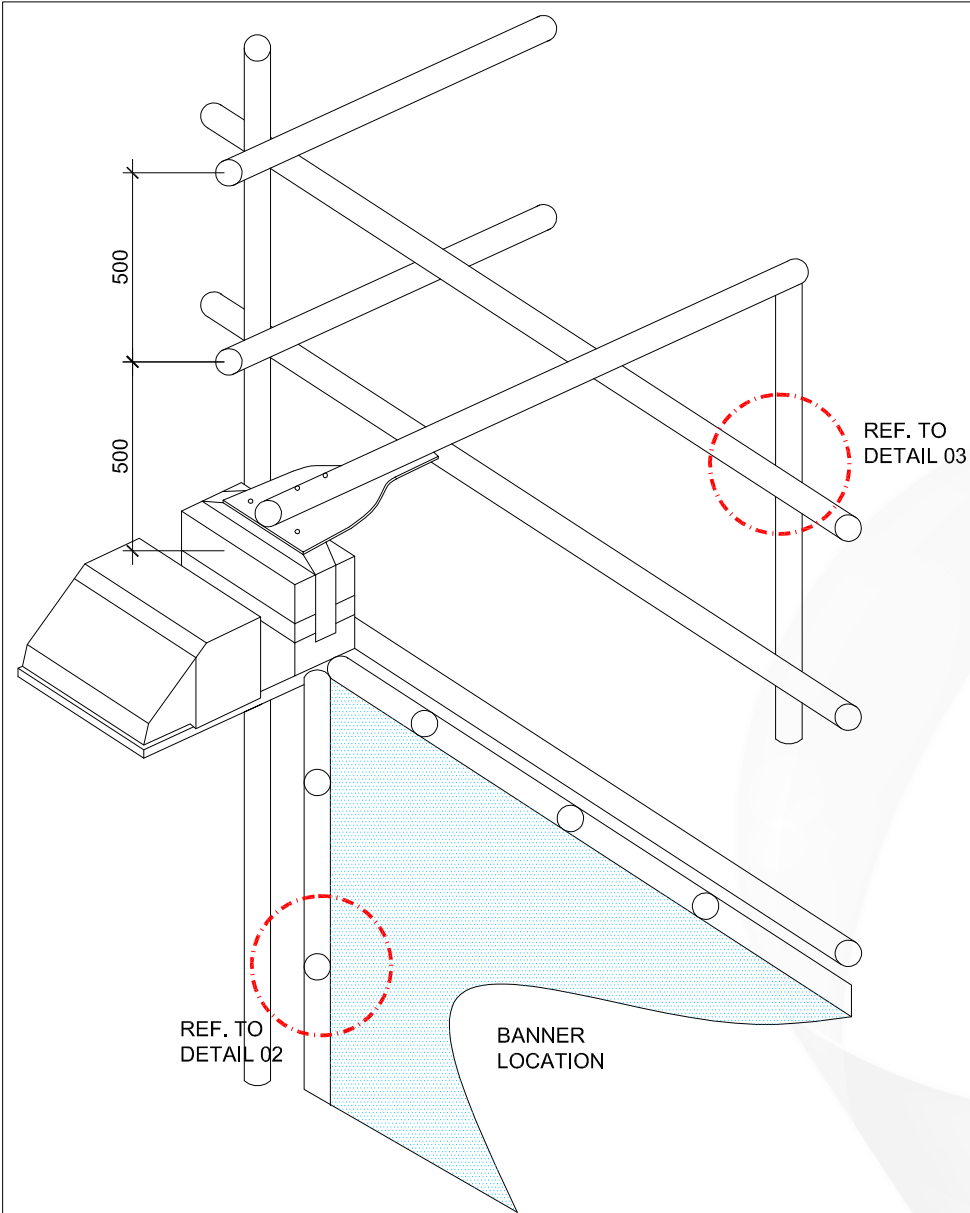


DETAIL 01 - LIGHT MOUNTING
SCALE 1:20

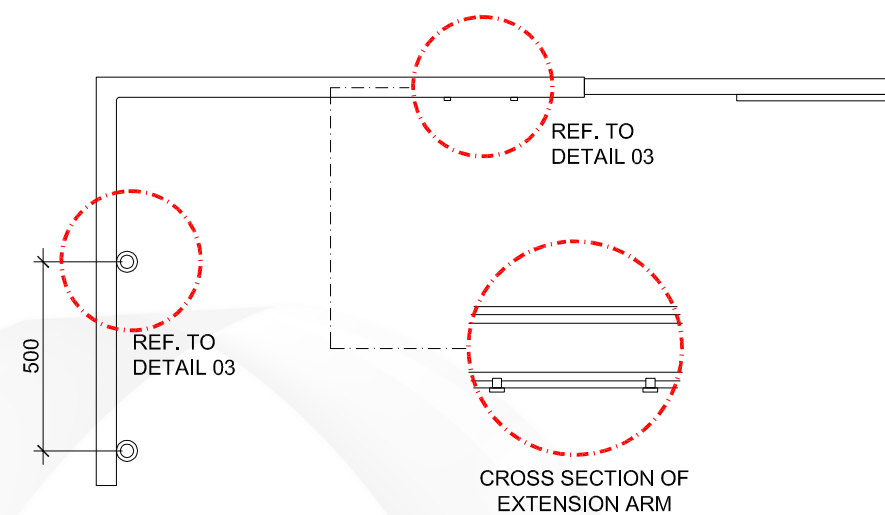


DETAIL 02 - FIXING BANNER TO SCAFFOLDING
SCALE 1:20

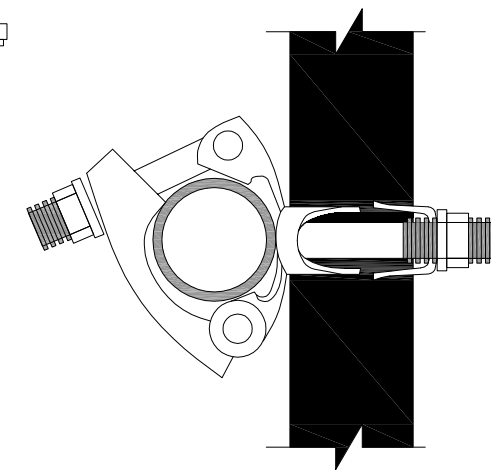


**DETAIL 03 - LIGHT BRACKET
FIXING METHOD**

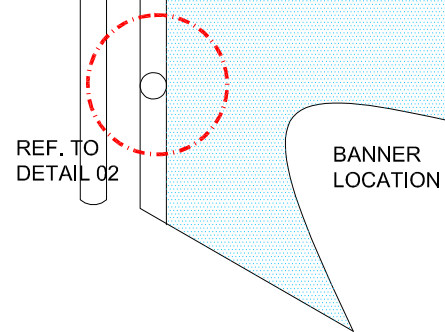


DETAIL 04 - FIXING BANNER TO SCAFFOLDING

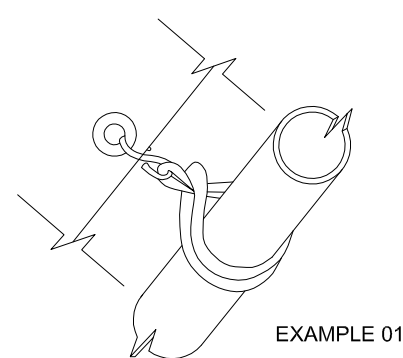

EXAMPLE 01

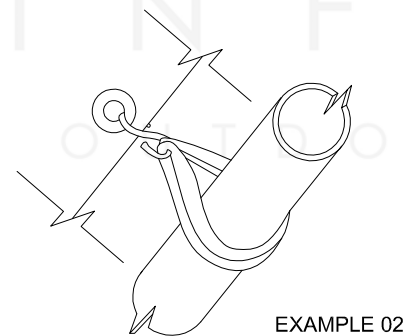

EXAMPLE 02

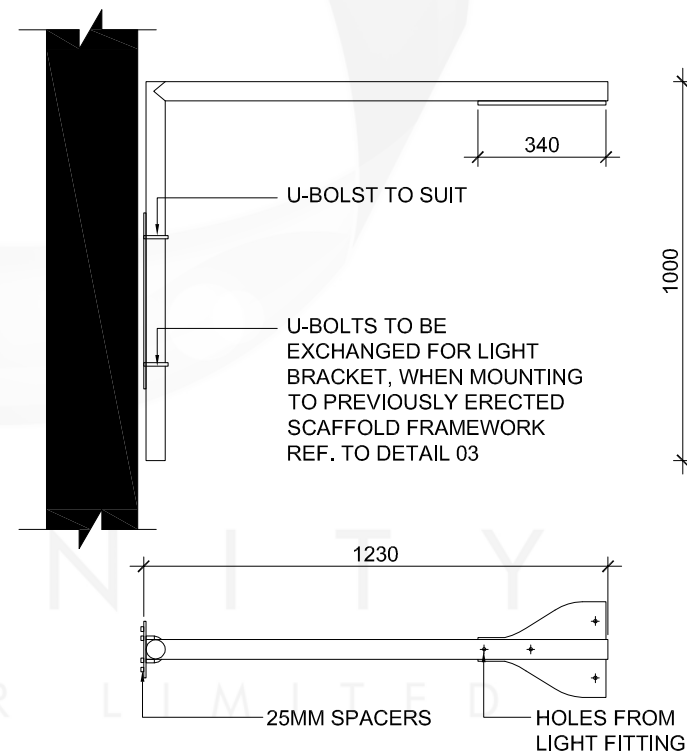

DETAIL 05
SCALE 1:20



PROJECT	
TEMPORARY ADVERTISING HOARDING & SITE BOUNDARY IMPROVEMENTS	
DATE	SCALE
13th MAY 2014	1:20 @A3
DRAWING TITLE	PROJECT
BANNER FIXING DETAILS	