




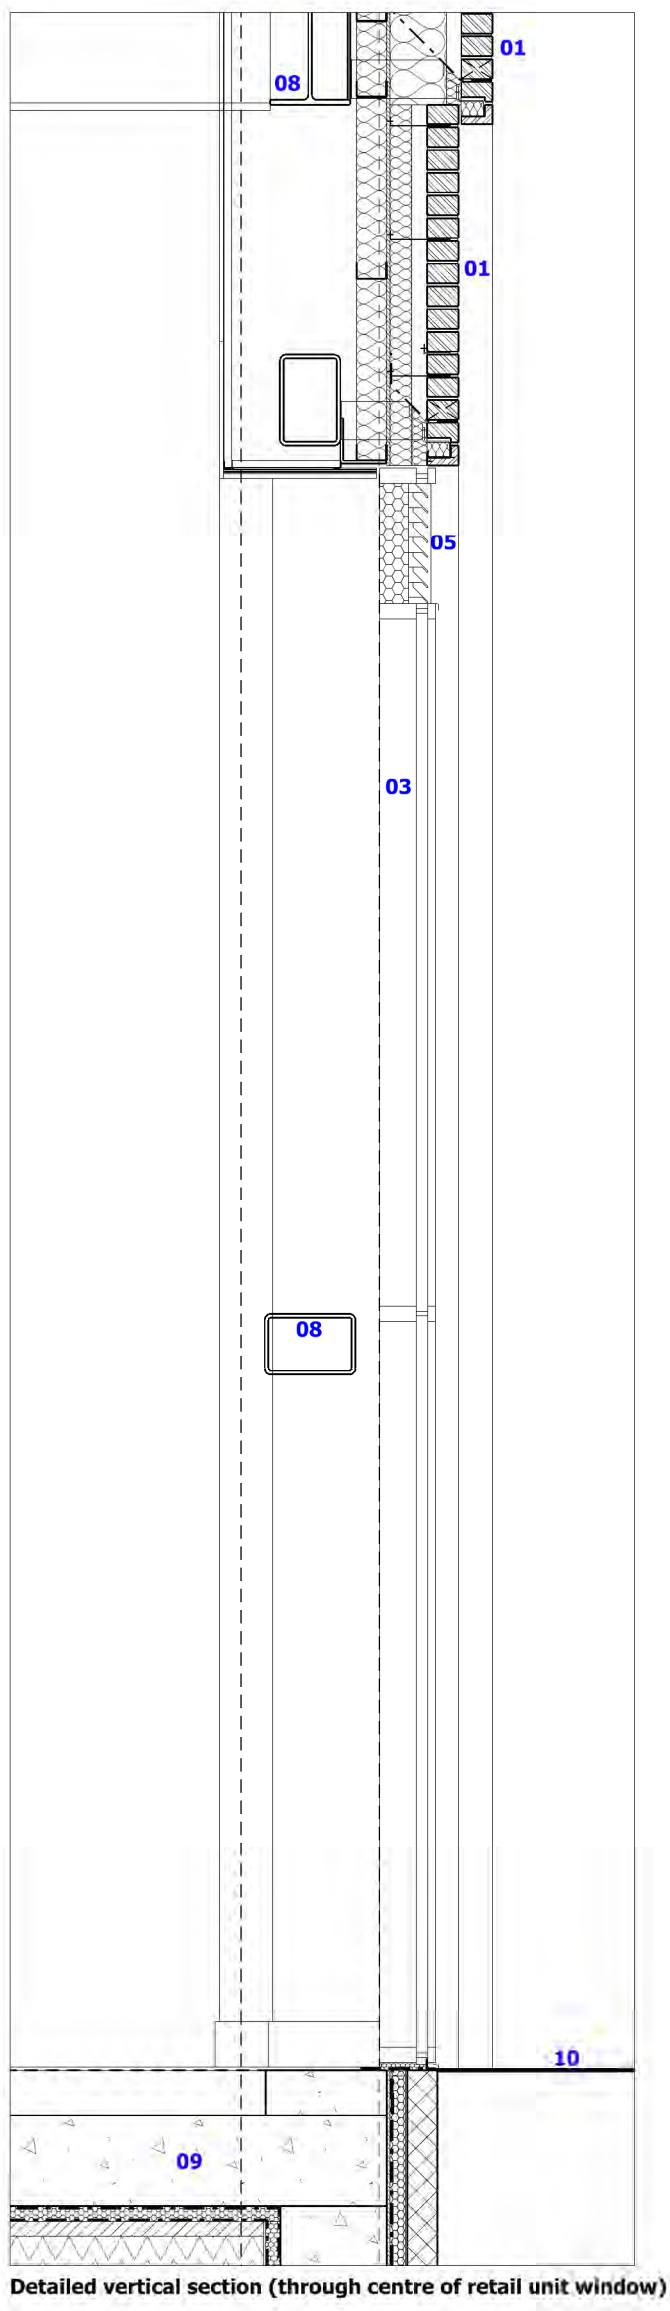


Detailed vertical section (through centre of retail unit window)

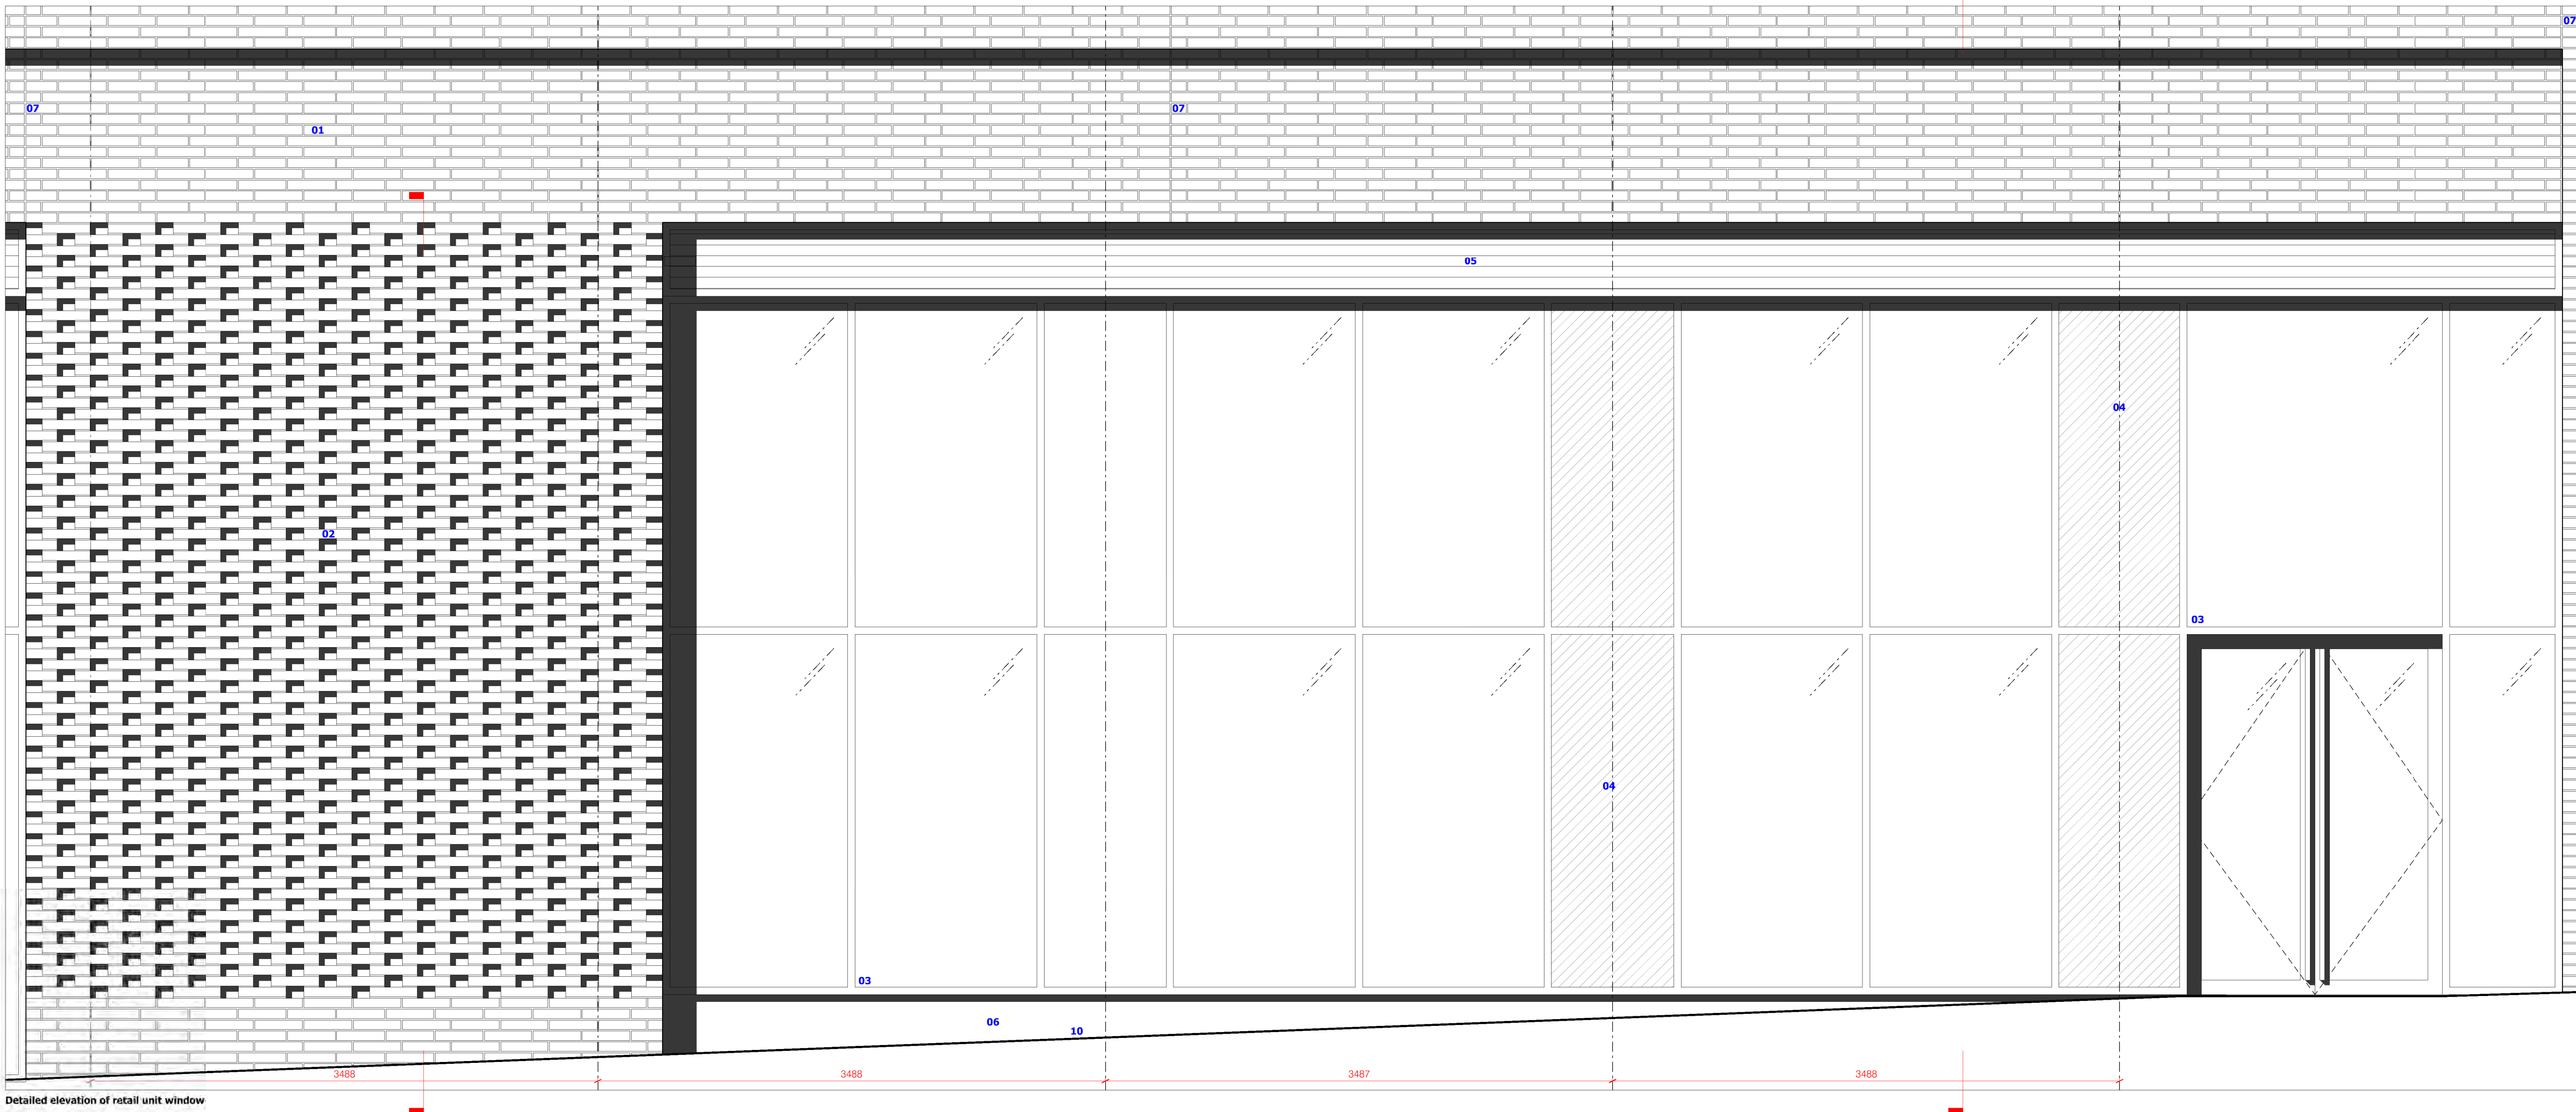

Detailed elevation of retail unit window

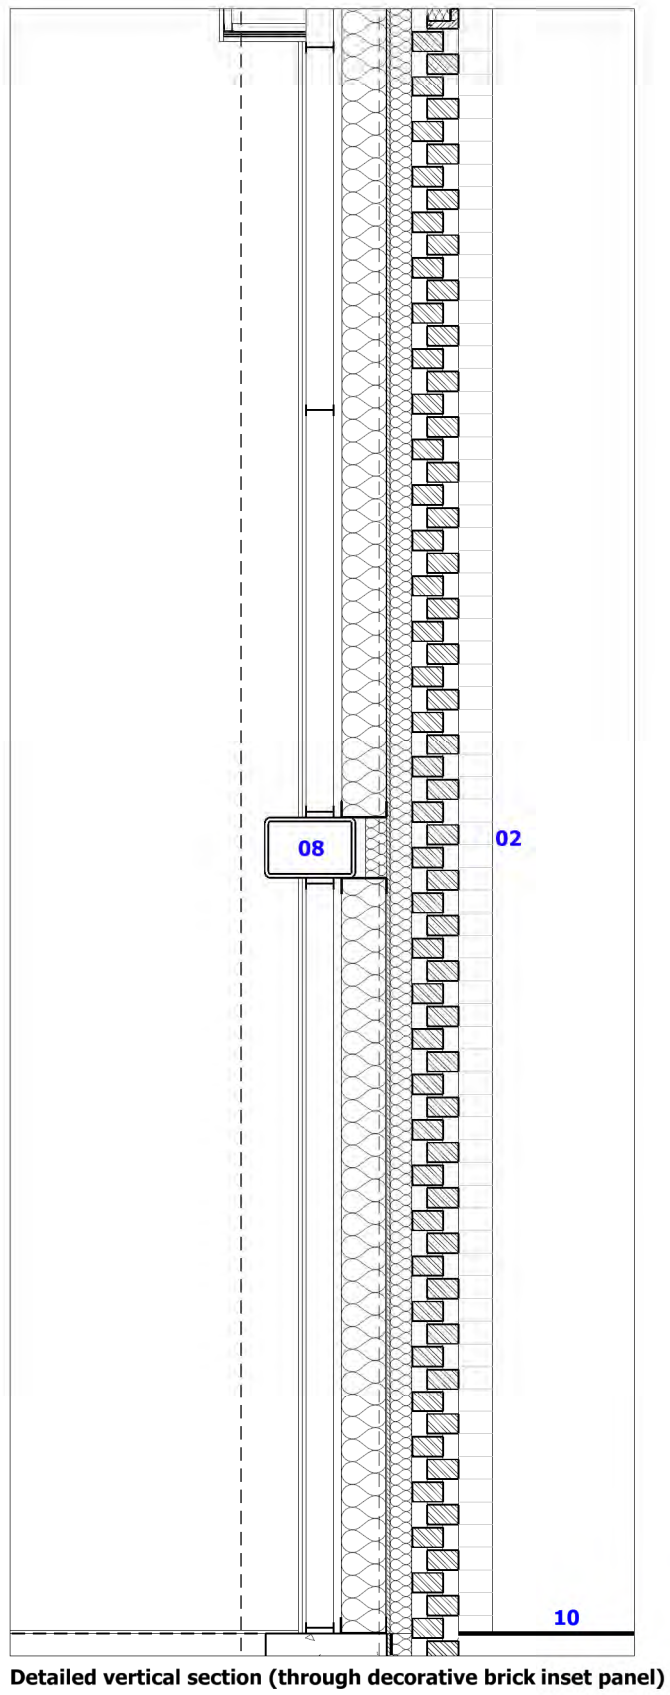

Detailed vertical section (through decorative brick inset panel)

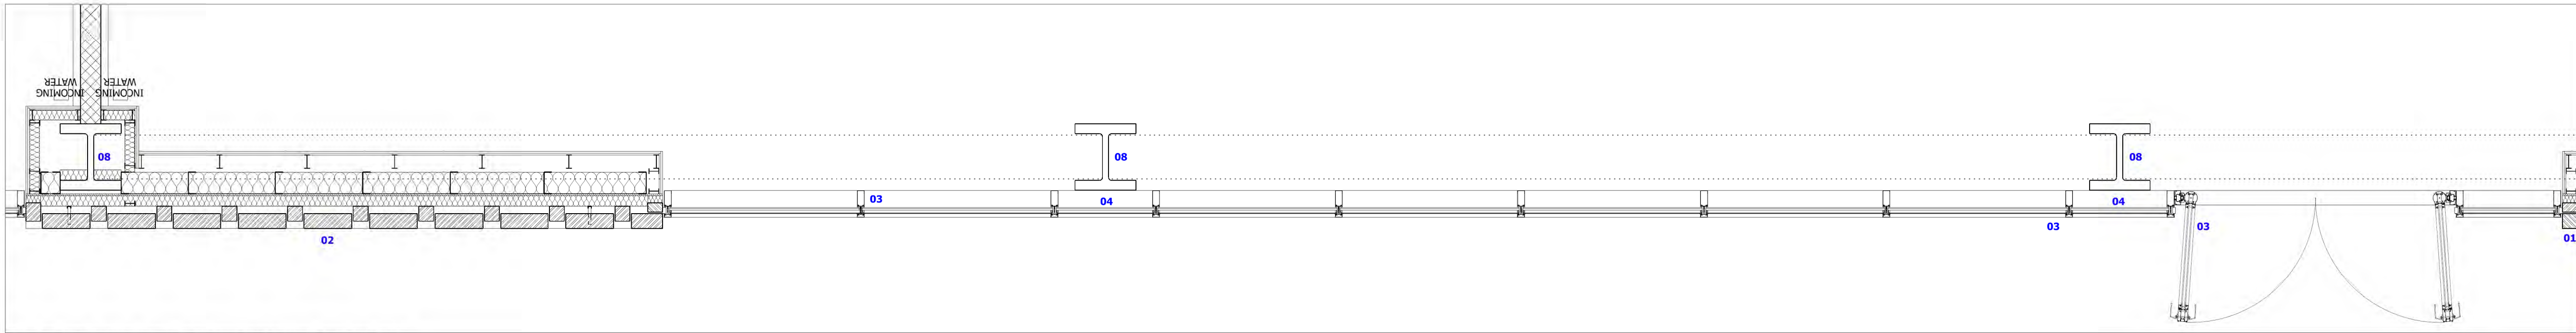

Detail plan section (through retail unit window and decorative brick inset panel)



CGI showing retail unit windows



Precedent image for decorative brick panel

- MATERIALS KEY:**
- 01 Red multi long format brickwork
 - 02 Red multi long format brickwork with recessed headers forming decorative brick panel
 - 03 Bronze coloured curtain walling glazing system
 - 04 Spandrel panel to curtain walling system
 - 05 Bronze coloured louvers for ventilation to retail unit
 - 06 Ultra compact proprietary composite stone stailriser
 - 07 10mm vertical movement joint (mastic to match mortar colour)
 - 08 Primary steel frame
 - 09 Concrete slab
 - 10 Pavement level