


OS MasterMap 1250/2500/10000 scale
Monday, June 13, 2022, ID: BW1-01043836
www.blackwellmapping.co.uk

1:1250 scale print at A4, Centre: 386300 E, 400037 N

©Crown Copyright Ordnance Survey. Licence no. 100041041

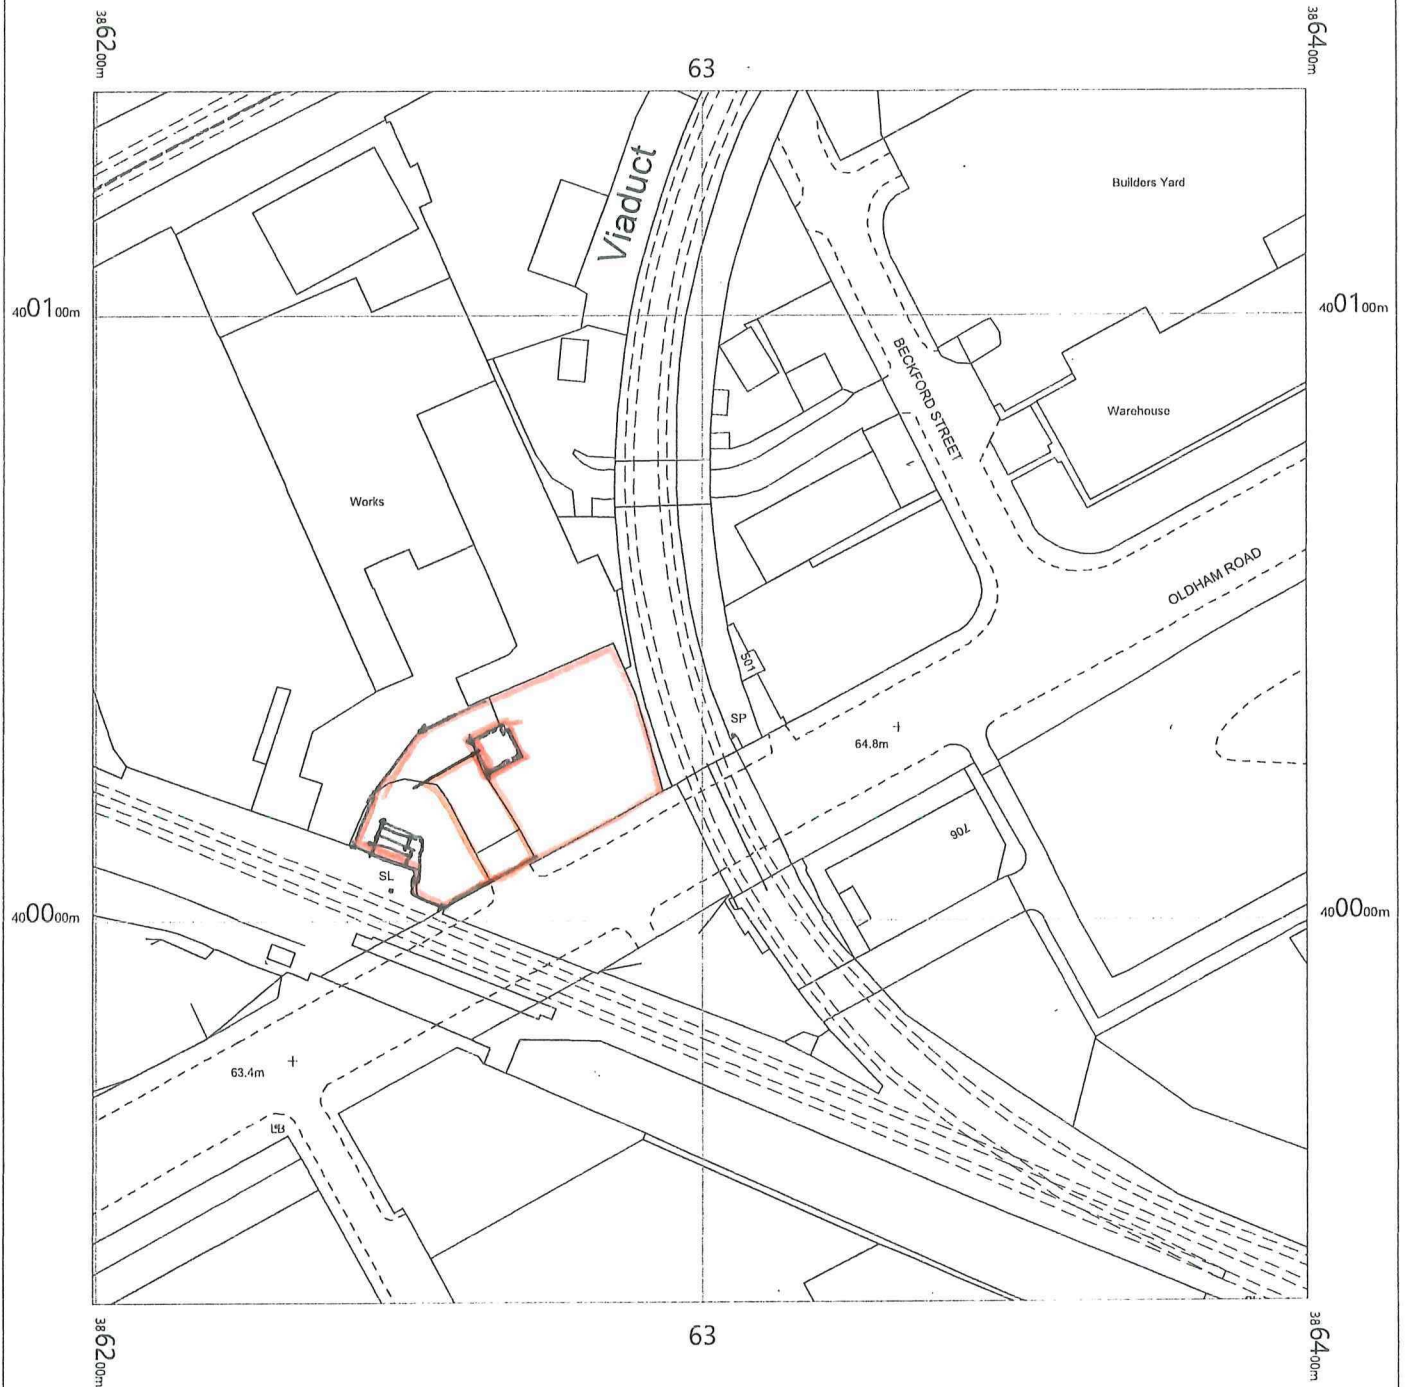

BLACKWELL'S
www.blackwellmapping.co.uk

TEL: 0114 268 7658
maps.sheffield@blackwell.co.uk