

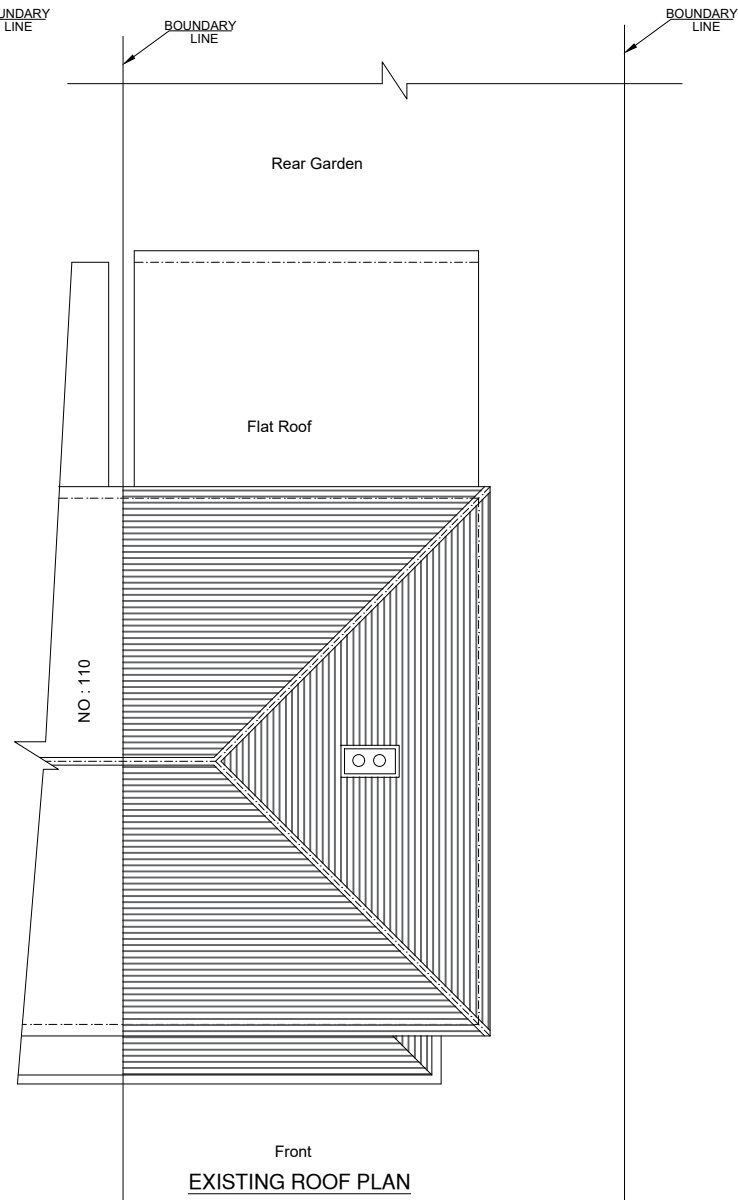


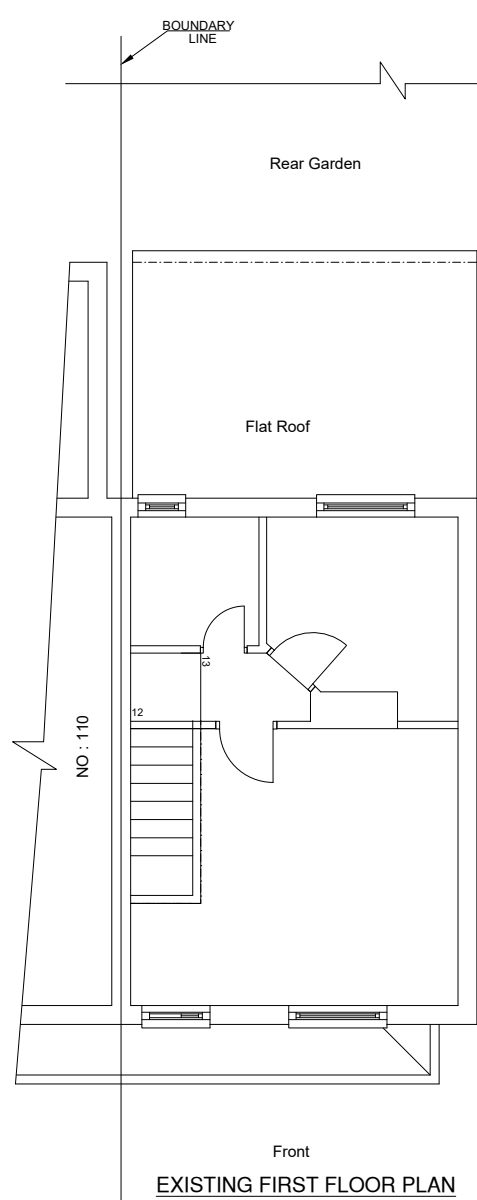

NOTES

This drawing is subject to a detailed building and site survey, therefore no guarantee of its accuracy can be given.
This drawing has been draughted in accordance with the clients design requirements.
All areas are approximate and are subject to a detailed building and site survey and further design development.
All dimensions should be checked prior to commencement of construction on site. Measurements should not be taken off the drawing.

MapServe

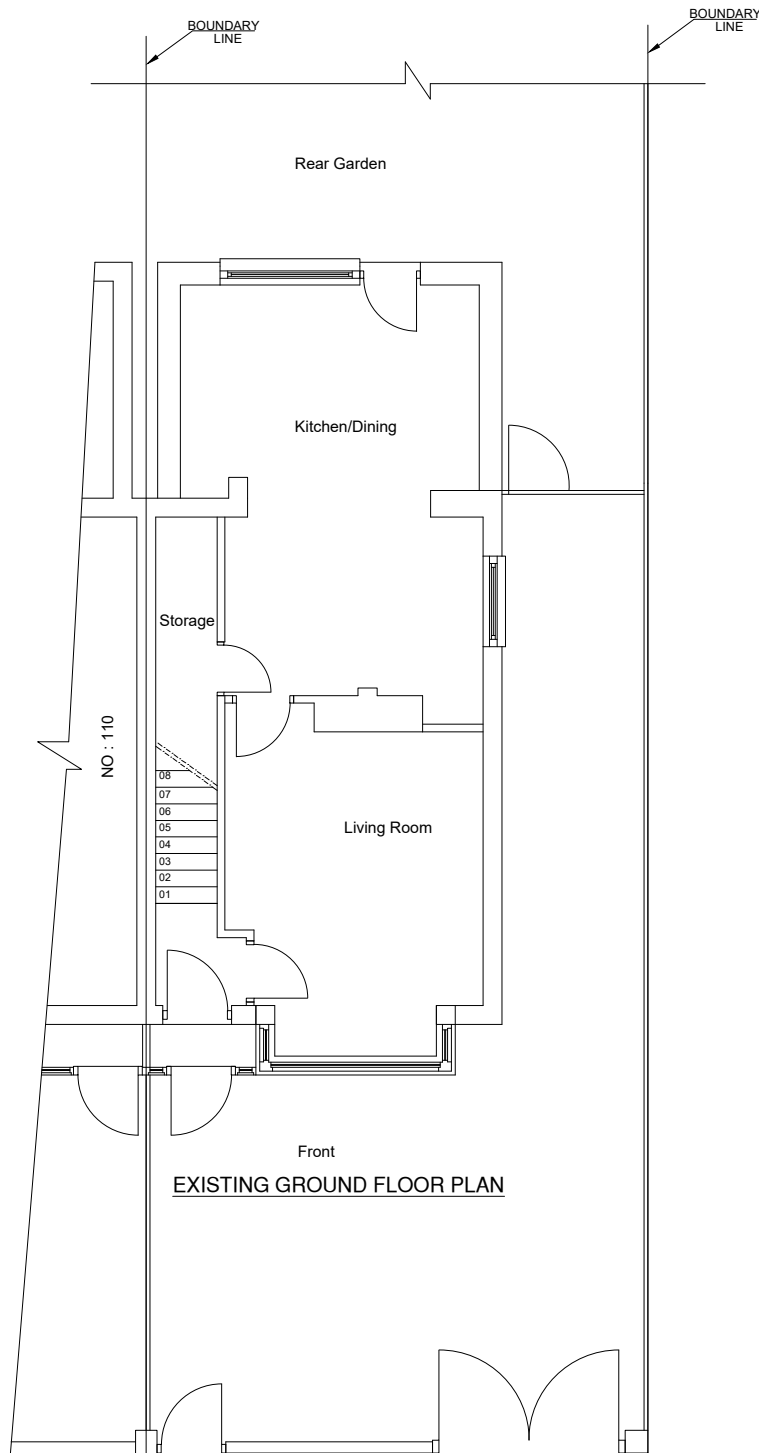

LOCATION PLAN
SCALE 1:1250

Rev	Revision	Date

JOB
PROPOSED FIRST FLOOR REAR EXTENSION

ADDRESS

108 KEARSLEY RFOAD
MANCHESTER
M8 4GJ

MISS TAIBA TARIQ

DATE	SCALE	SHEET	JOB NO
21.06.22	1:100/ 1:1250	1@A3	22-5034