


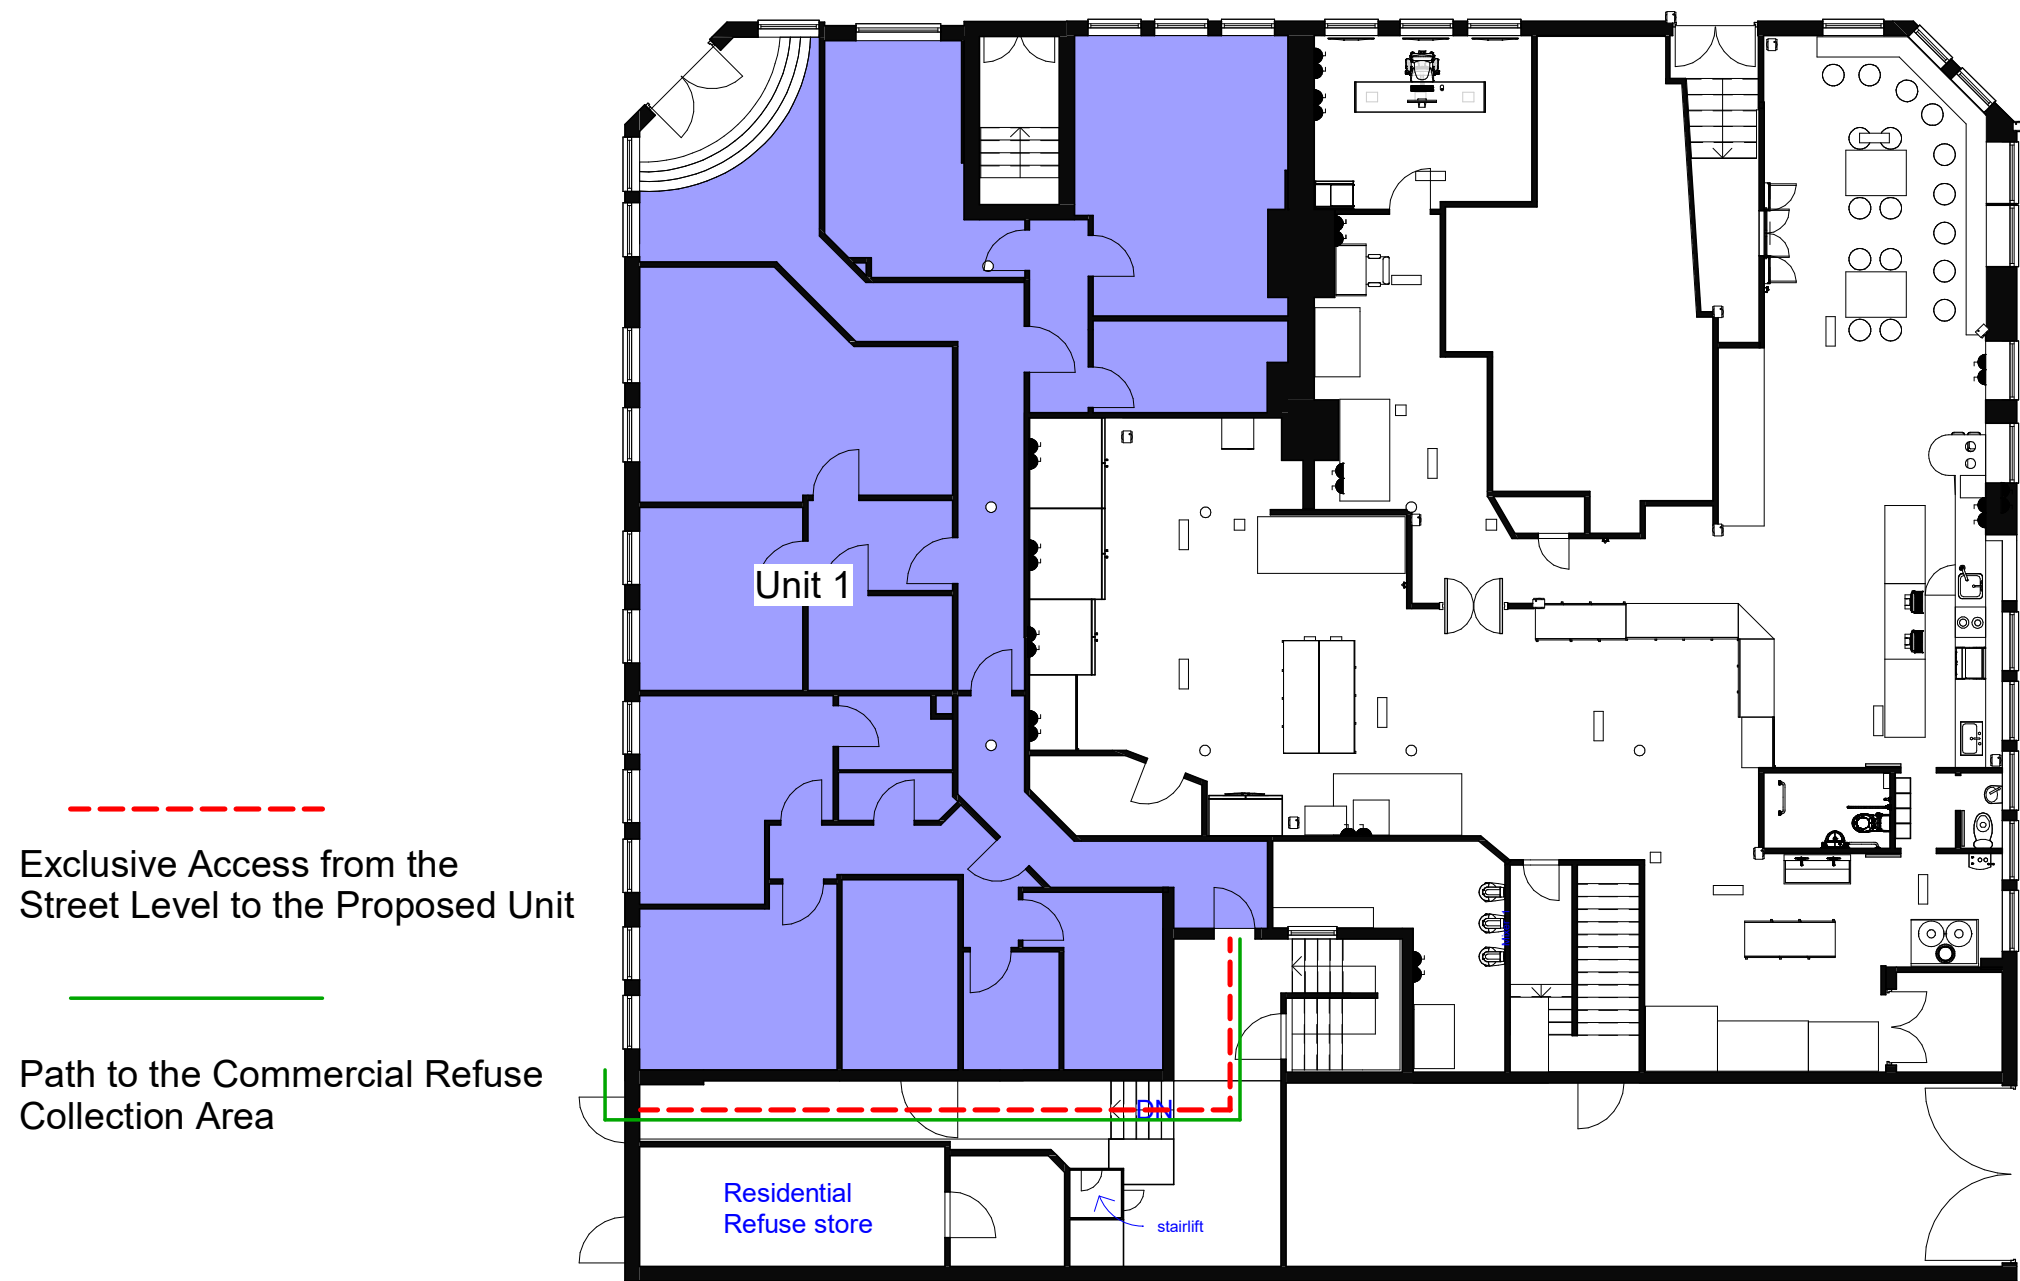

1 Apt 1 Ground Floor Proposed Layout
1 : 150



LDM Design

PROJECT Apt 1, 26 - 32 Princess Street, Manchester, M1 4LB		CLIENT Miss Lisha Li	
SHEET Apt 1 Proposed Layout		Scale (@ A3) 1 : 150	DRAWING NUMBER PS108
		Drawn by JG	REV D
		Checked by ST	