


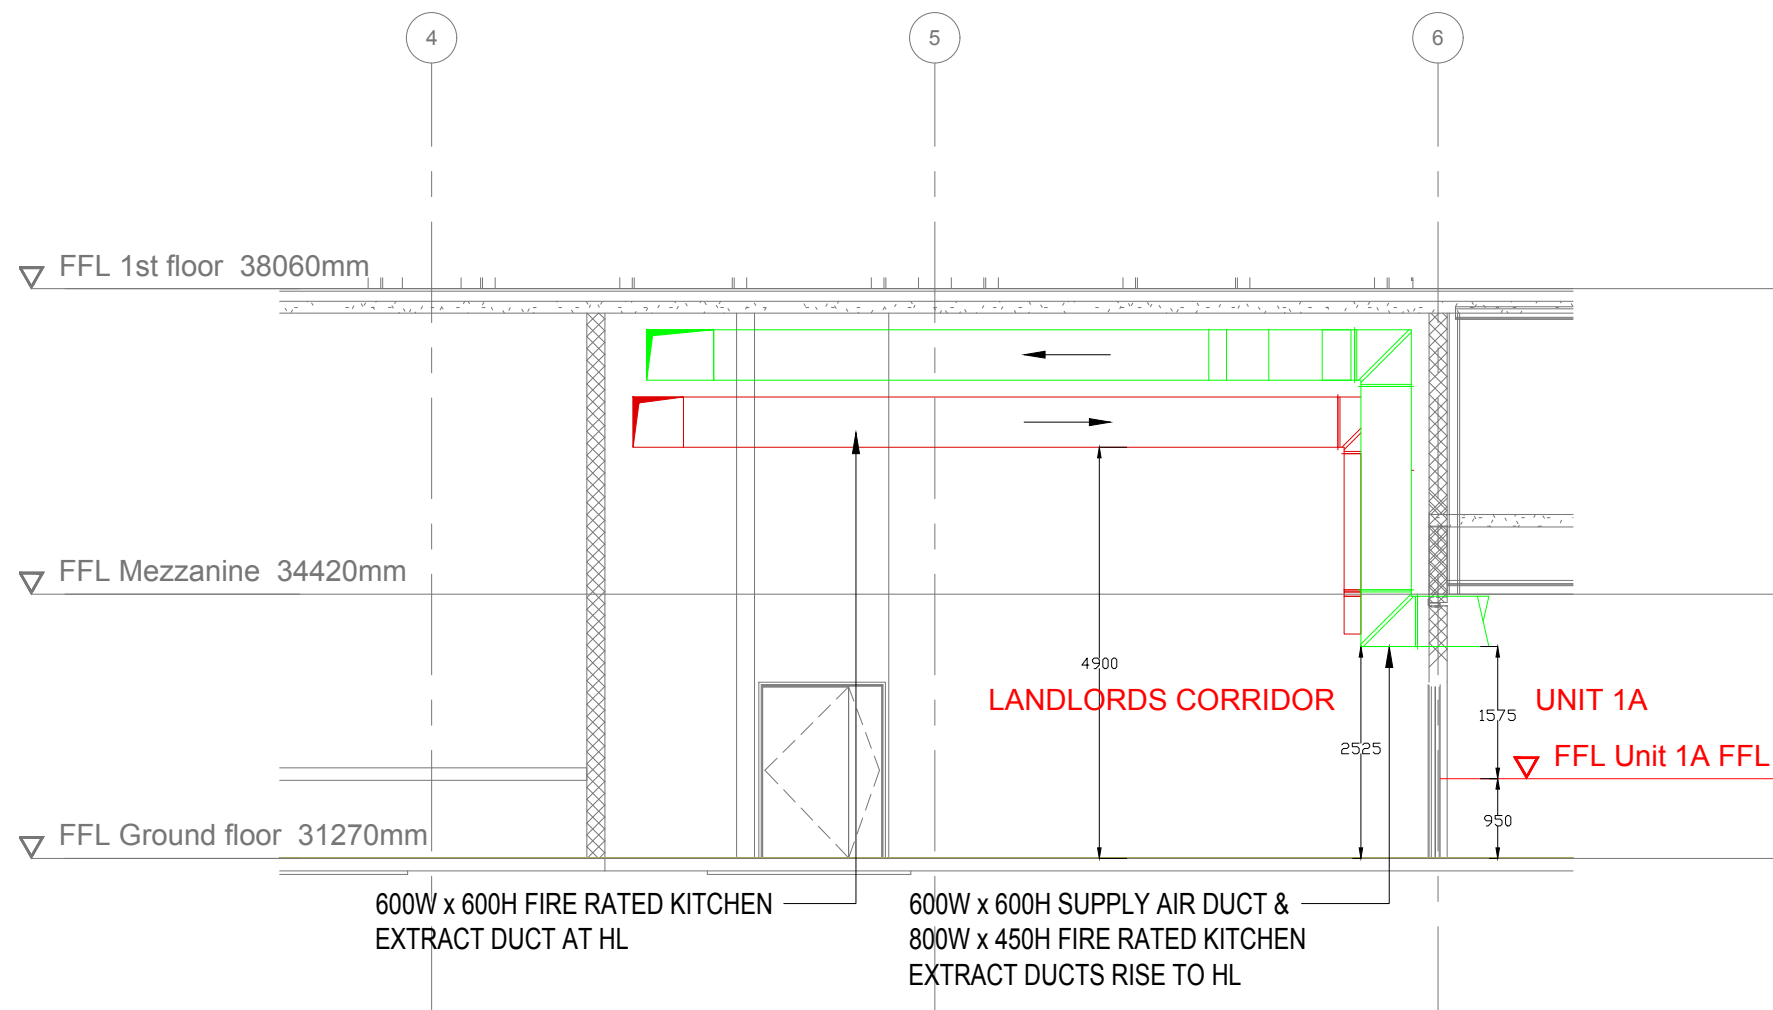


1
 X

SECTION

RETAIL CORRIDOR 2

1:100

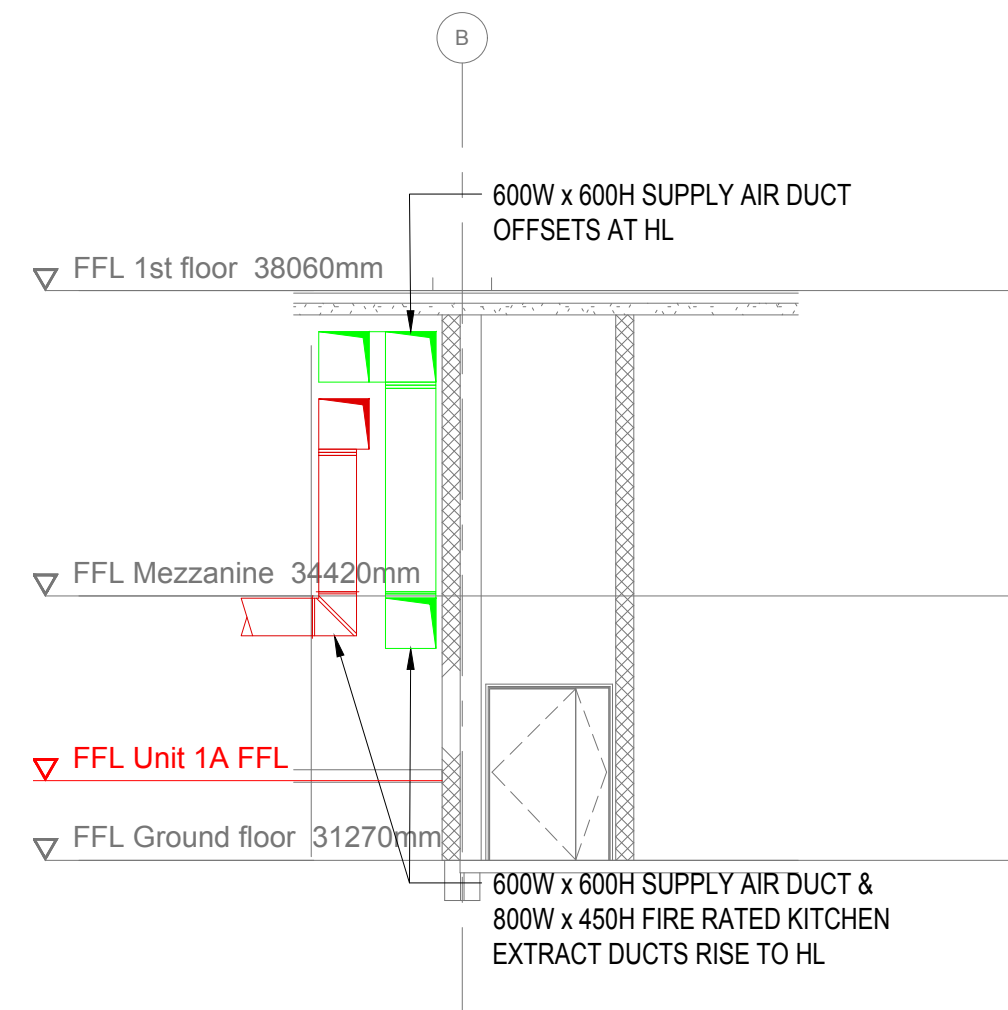

2
 X

SECTION

RETAIL CORRIDOR

1:100