


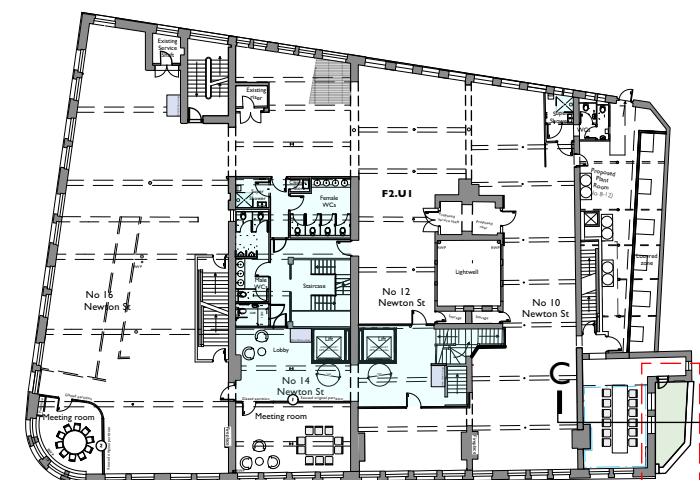


KEY

- Existing
- Proposed
- Existing to be removed



Key Plan
Scale 1:500

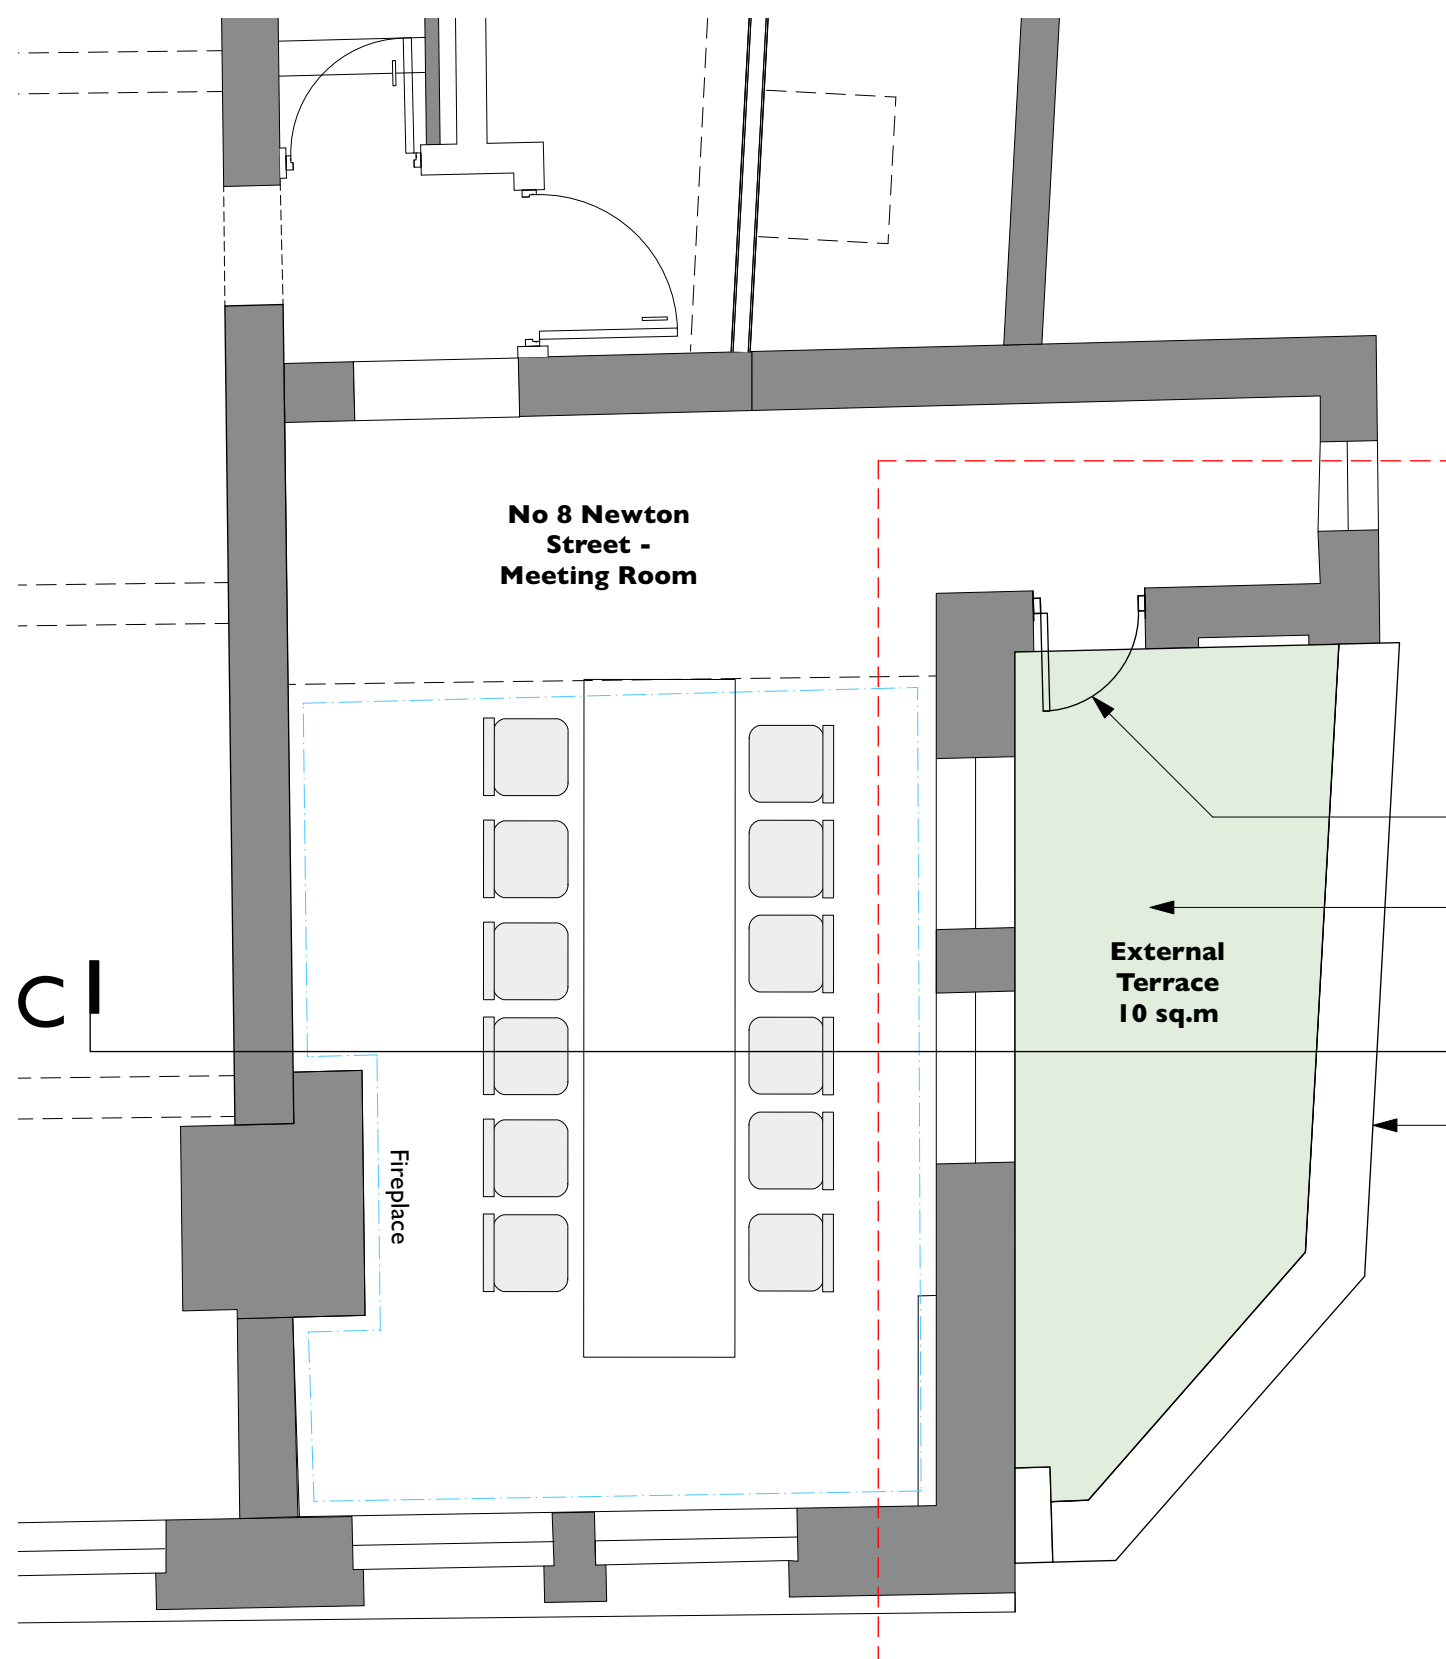

2nd Floor External Space - Proposed Plan
Scale 1:50

Proposed new door to external terrace.

Proposed new flat roof/external terrace.

Existing stone parapet.

A	Proposed glass balustrade and internal steps removed.	RD	AB
Rev	Note	DRN	CHK

8-16 Newton Street

2nd Floor External Space - Proposed Plan


scheme	1665
drwg no.	P(145)
revision	A

scale	1:50 @ A3
date first drawn	Jan 21
drawn	RD


SK sketch E existing P proposed T tender C construction FI final issue

www.ateliermb.co.uk
t 0161 236 0051
e architect@ateliermb.co.uk

Option Appraisal A

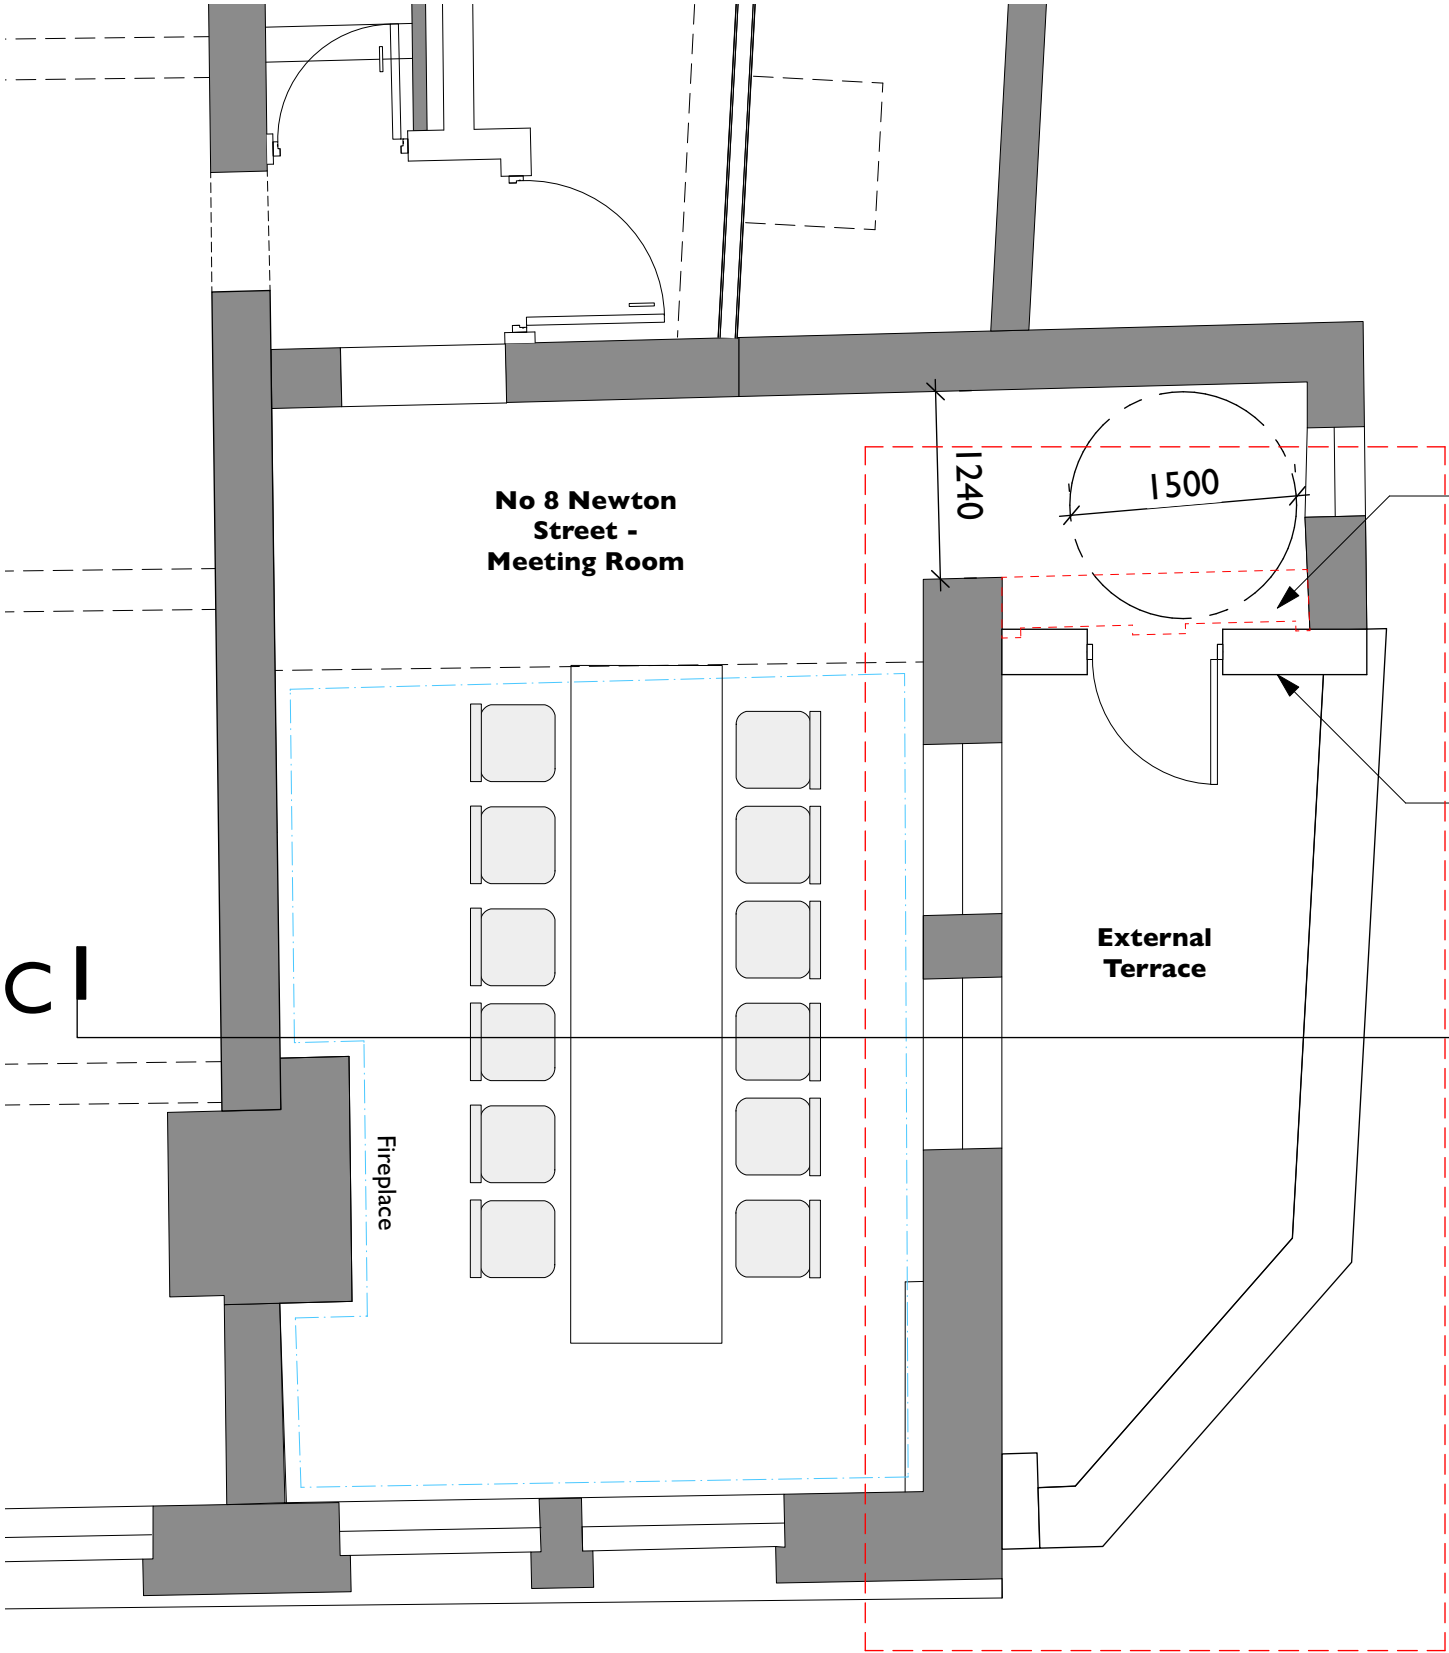

2nd Floor External Space
Scale 1:50

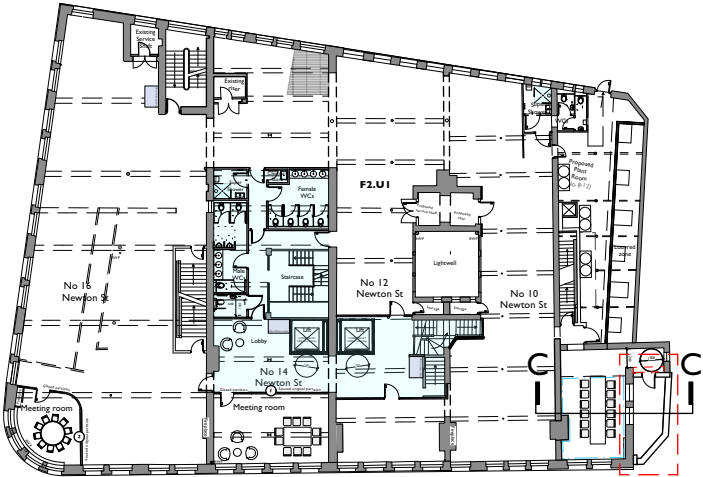

Key Plan
Scale 1:500

Existing wall removed to facilitate turning circle.

New brick wall and door.

COPYRIGHT OF ATELIER MB LTD
DO NOT SCALE FROM THIS DRAWING
DIMENSIONS TO BE CHECKED ON SITE


KEY

- Existing
- Proposed
- Existing to be removed


Rev	Note	DRN	CHK
-----	------	-----	-----

8-16 Newton Street	
2nd Floor External Space - Option Appraisal A	
scheme	1665
drwg no.	P(145.1)
revision	
scale	1:50 @ A3
date first drawn	Jul 22
drawn	RD
SK sketch E existing P proposed T tender C construction FI final issue	
www.ateliermb.co.uk	
t 0161 236 0051	
e architect@ateliermb.co.uk	

Option Appraisal B

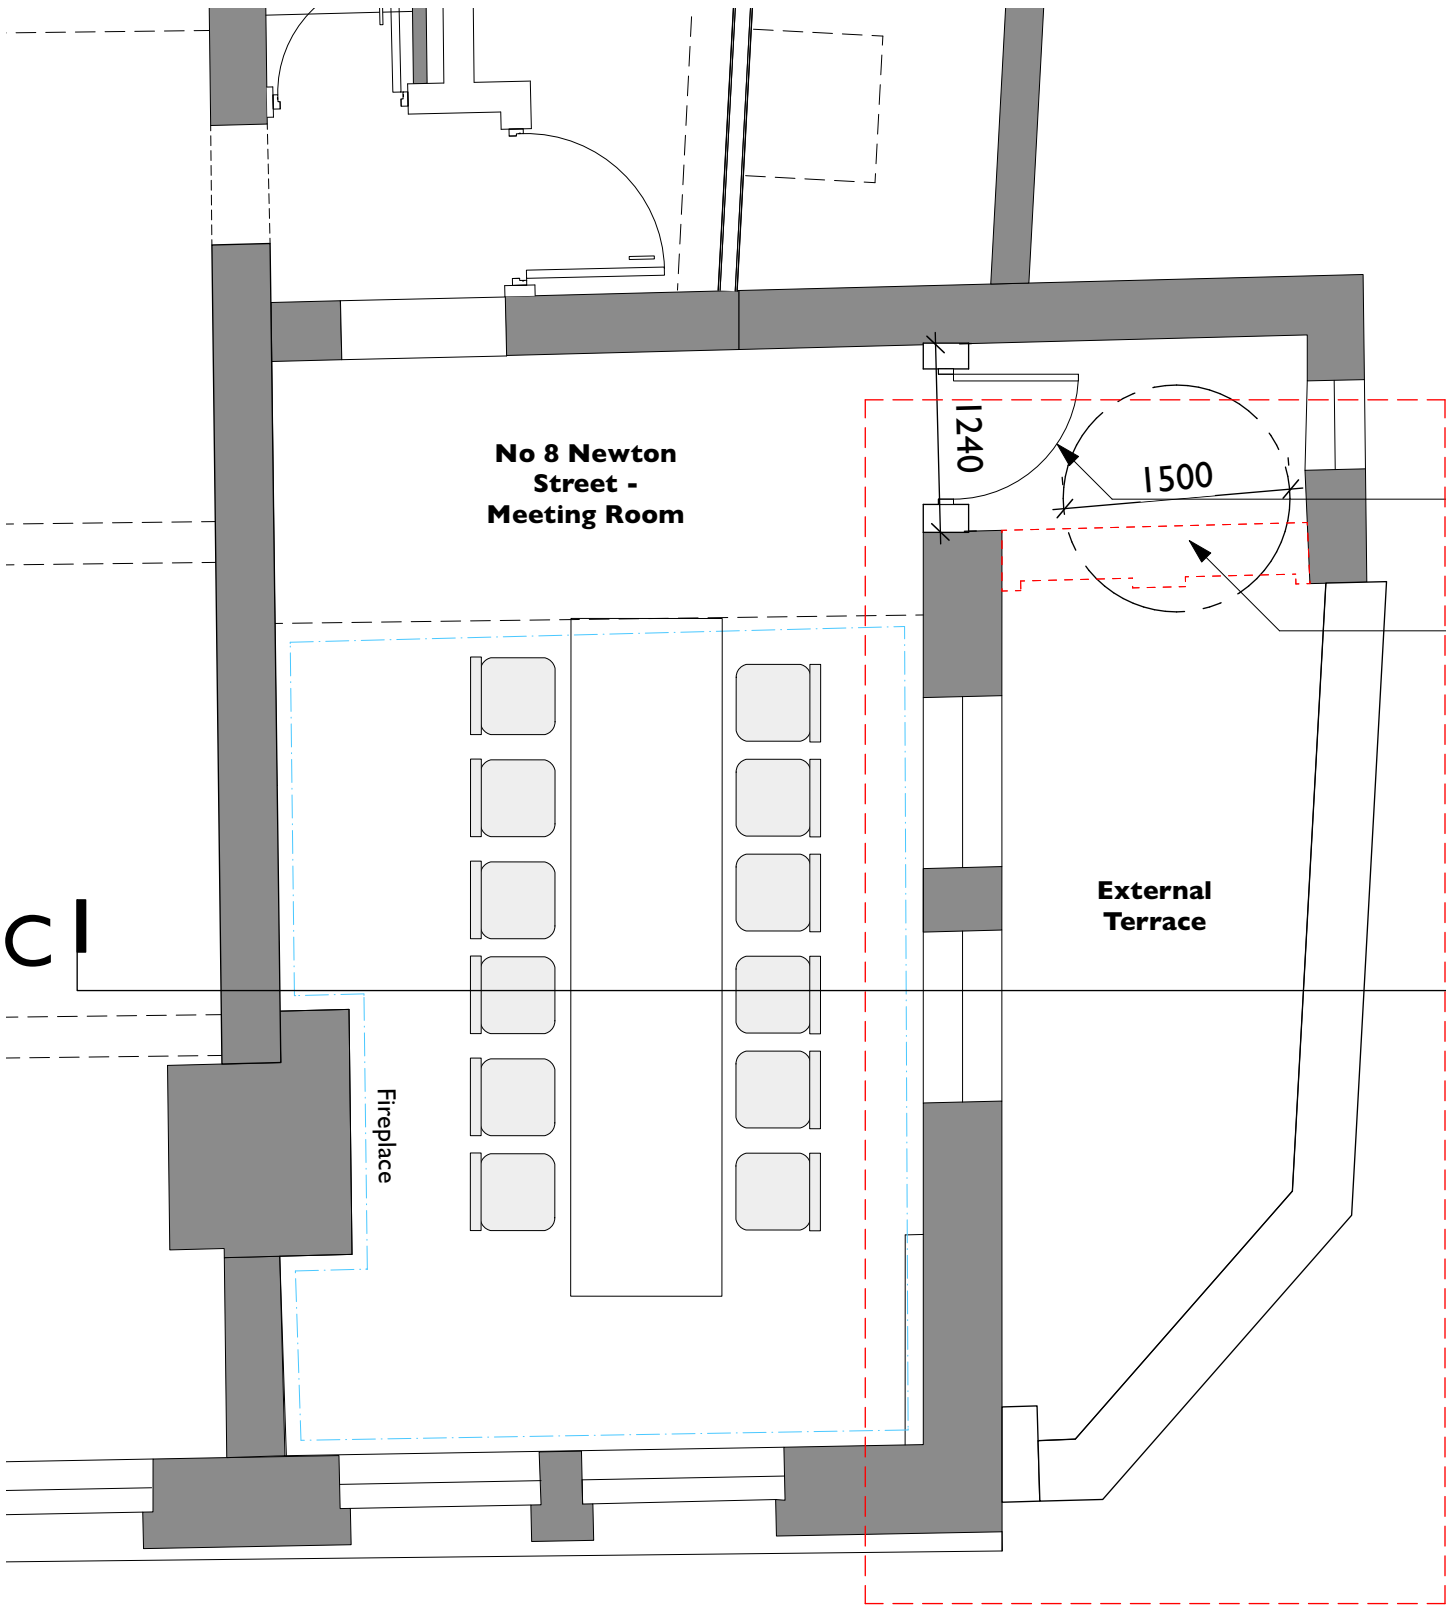

2nd Floor External Space - Proposed Plan
Scale 1:50

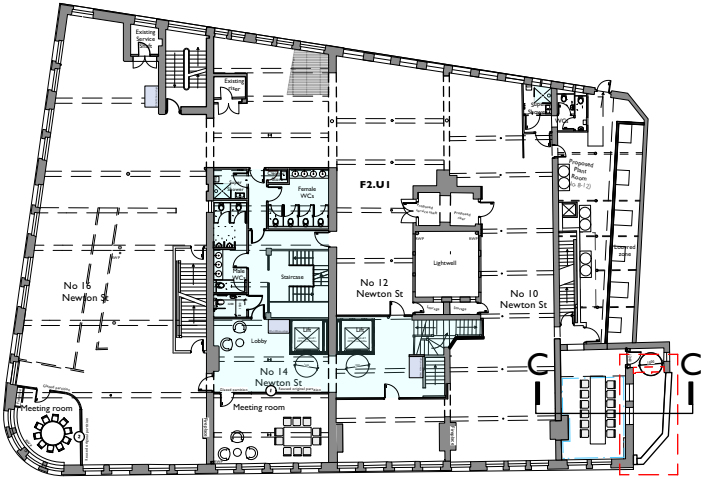

Key Plan
Scale 1:500

New brick wall and door.

Existing wall removed to facilitate turning circle.

COPYRIGHT OF ATELIER MB LTD
DO NOT SCALE FROM THIS DRAWING
DIMENSIONS TO BE CHECKED ON SITE

N

KEY

Existing

Proposed

Existing to be removed

A

22/09/2021

Proposed glass balustrade and internal steps removed.

RD

AB

Rev

Note

DRN

CHK

8-16 Newton Street

2nd Floor External Space - Option Appraisal B

scheme	1665
drwg no.	P(145.2)
revision	A

scale	1:50 @ A3
date first drawn	Jul 22
drawn	RD

SK sketch E existing P proposed T tender C construction FI final issue

www.ateliermb.co.uk

t 0161 236 0051

e architect@ateliermb.co.uk

Atelier MB
Urban Architects