





South East Elevation (Buxton Avenue) - Proposed
1 : 100



North East Elevation (Side) - Proposed
1 : 100

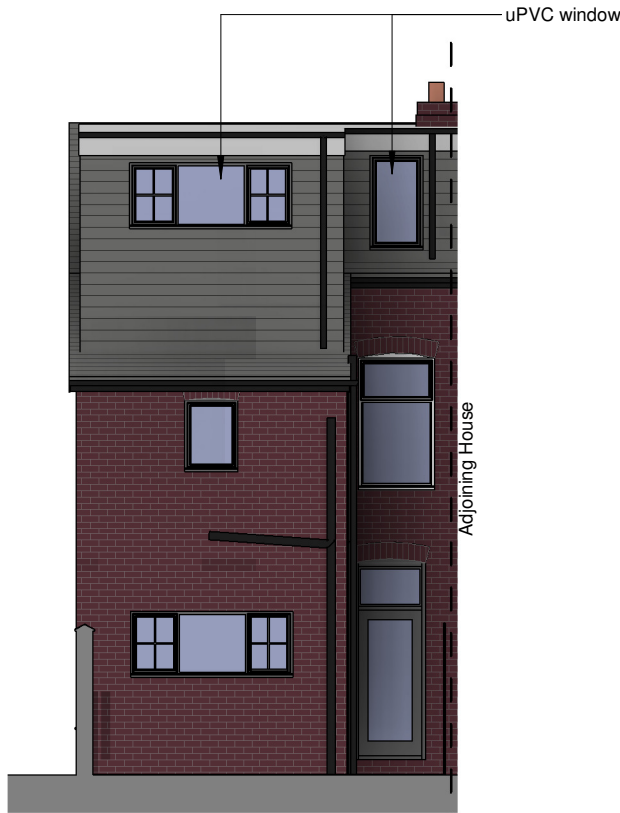

North West Elevation (Rear) - Proposed
1 : 100

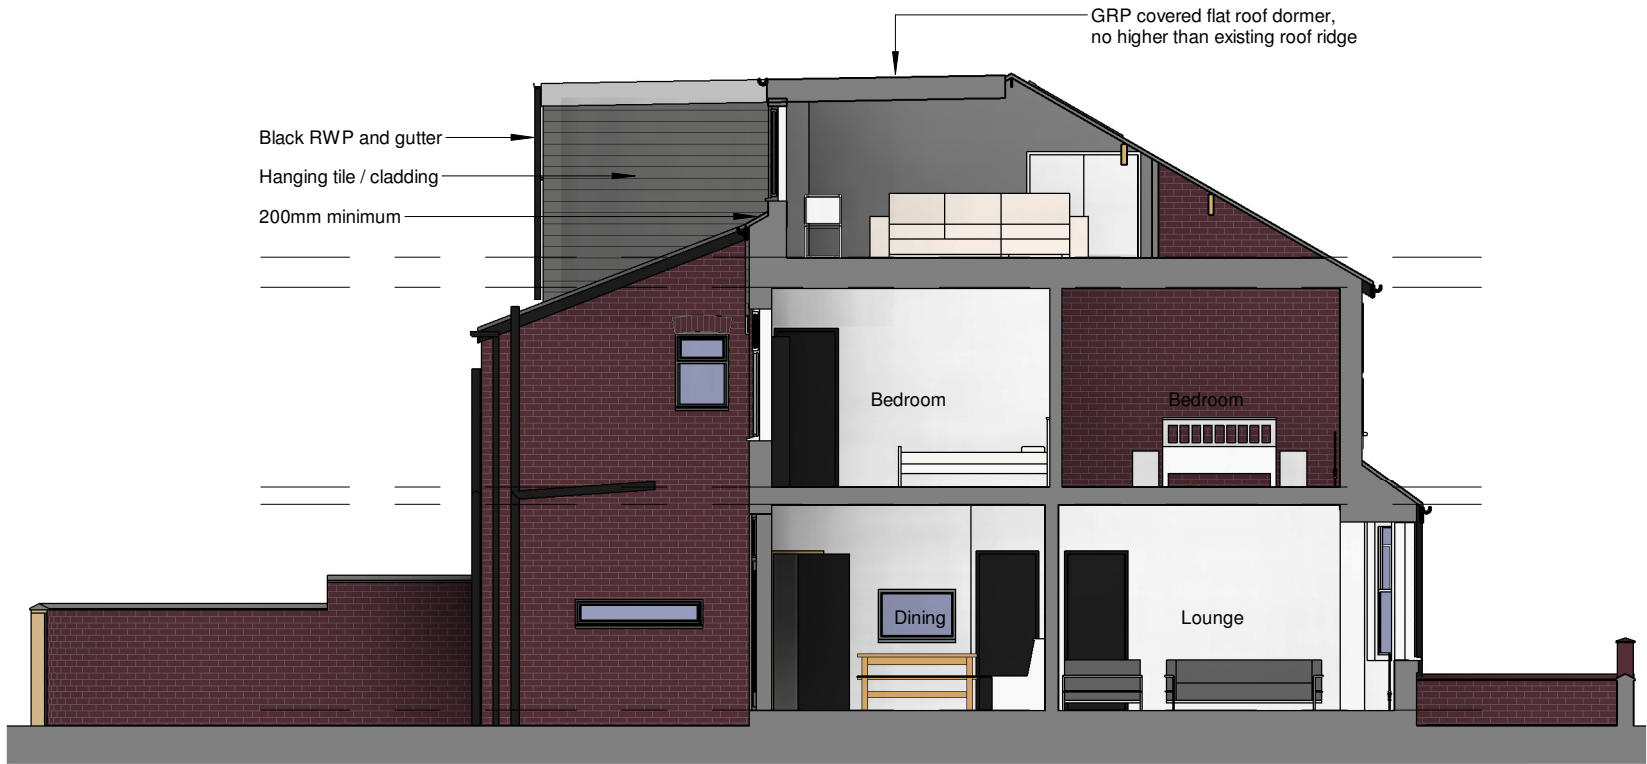

South West Elevation (Side) - Proposed
1 : 100

Rev	Date	Amendment
D	15/07/22	Dormer set back further from eaves
C	16/06/22	Planning Issue
B	18/05/22	Window to dormer changed
A	09/05/22	Updated following 28/04 visit

Client	-
Project	23 Buxton Avenue, Didsbury
Drawing	Proposed Elevations
Ref.	22004-1008-D
Date	07/04/22
Scale	1 : 100 @ A3

Status	Design	Planning	Tender	Construction	As Built
--------	--------	----------	--------	--------------	----------

Gareth King Architects