



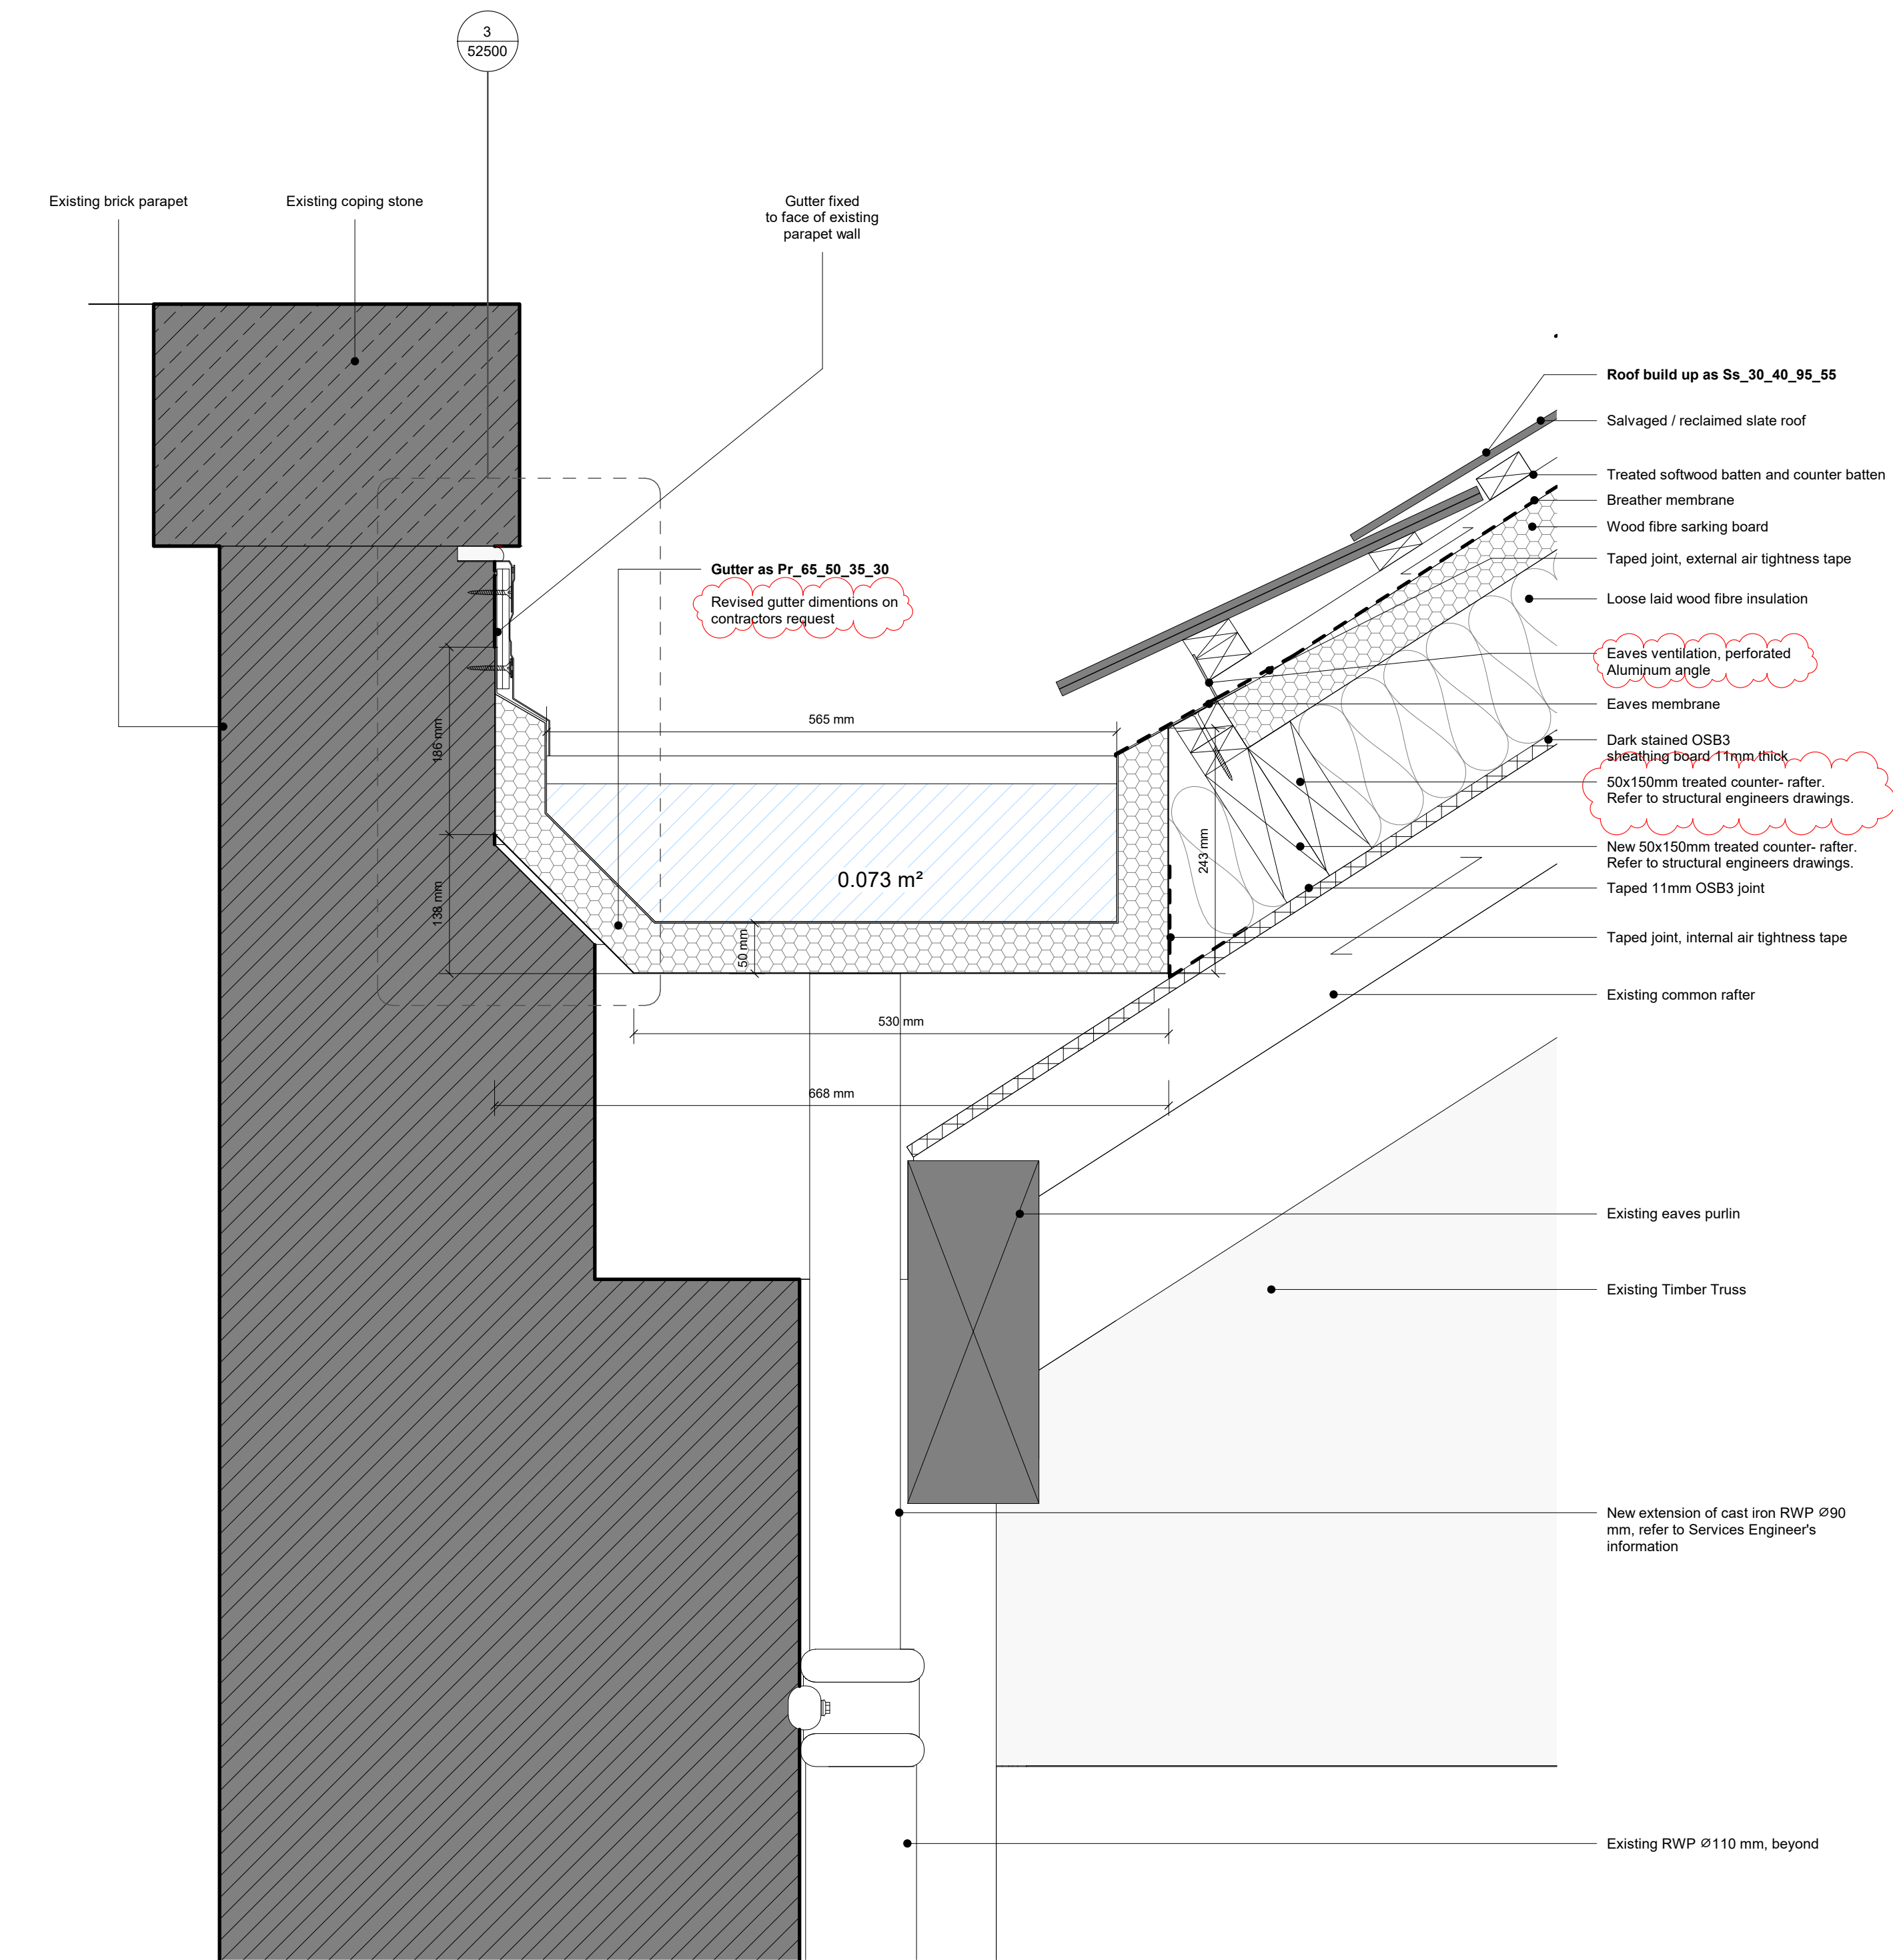

01 Proposed Parapet Gutter Detail 01
1: 5 @ A1

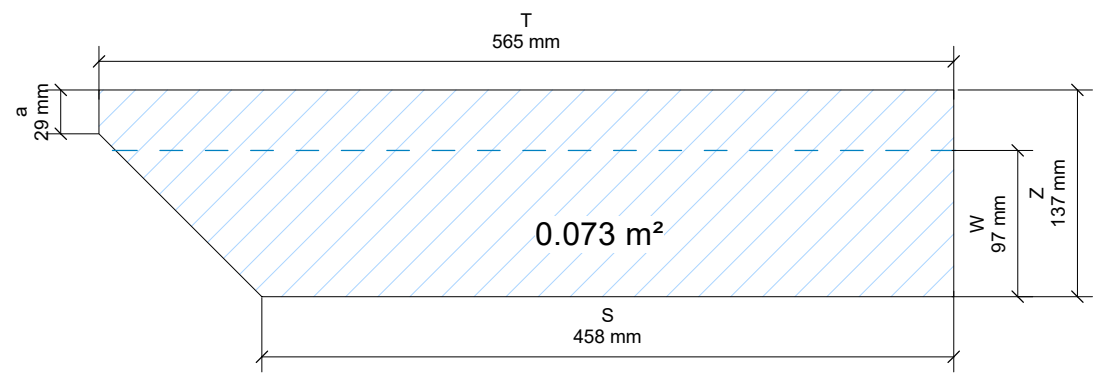

Key Gutter Capacity dimensions

T - Width at water line

S - Width at sole



Z - Gutter depth

W - Depth below designed waterline


a - Freeboard (Z x 0.3)

Revision	Description	Drawn/Checked	Date
C1	For Construction	CBa/JY	29.10.2021
C2	For Construction	CBa/JY	18.02.2022

Key
Existing Structure

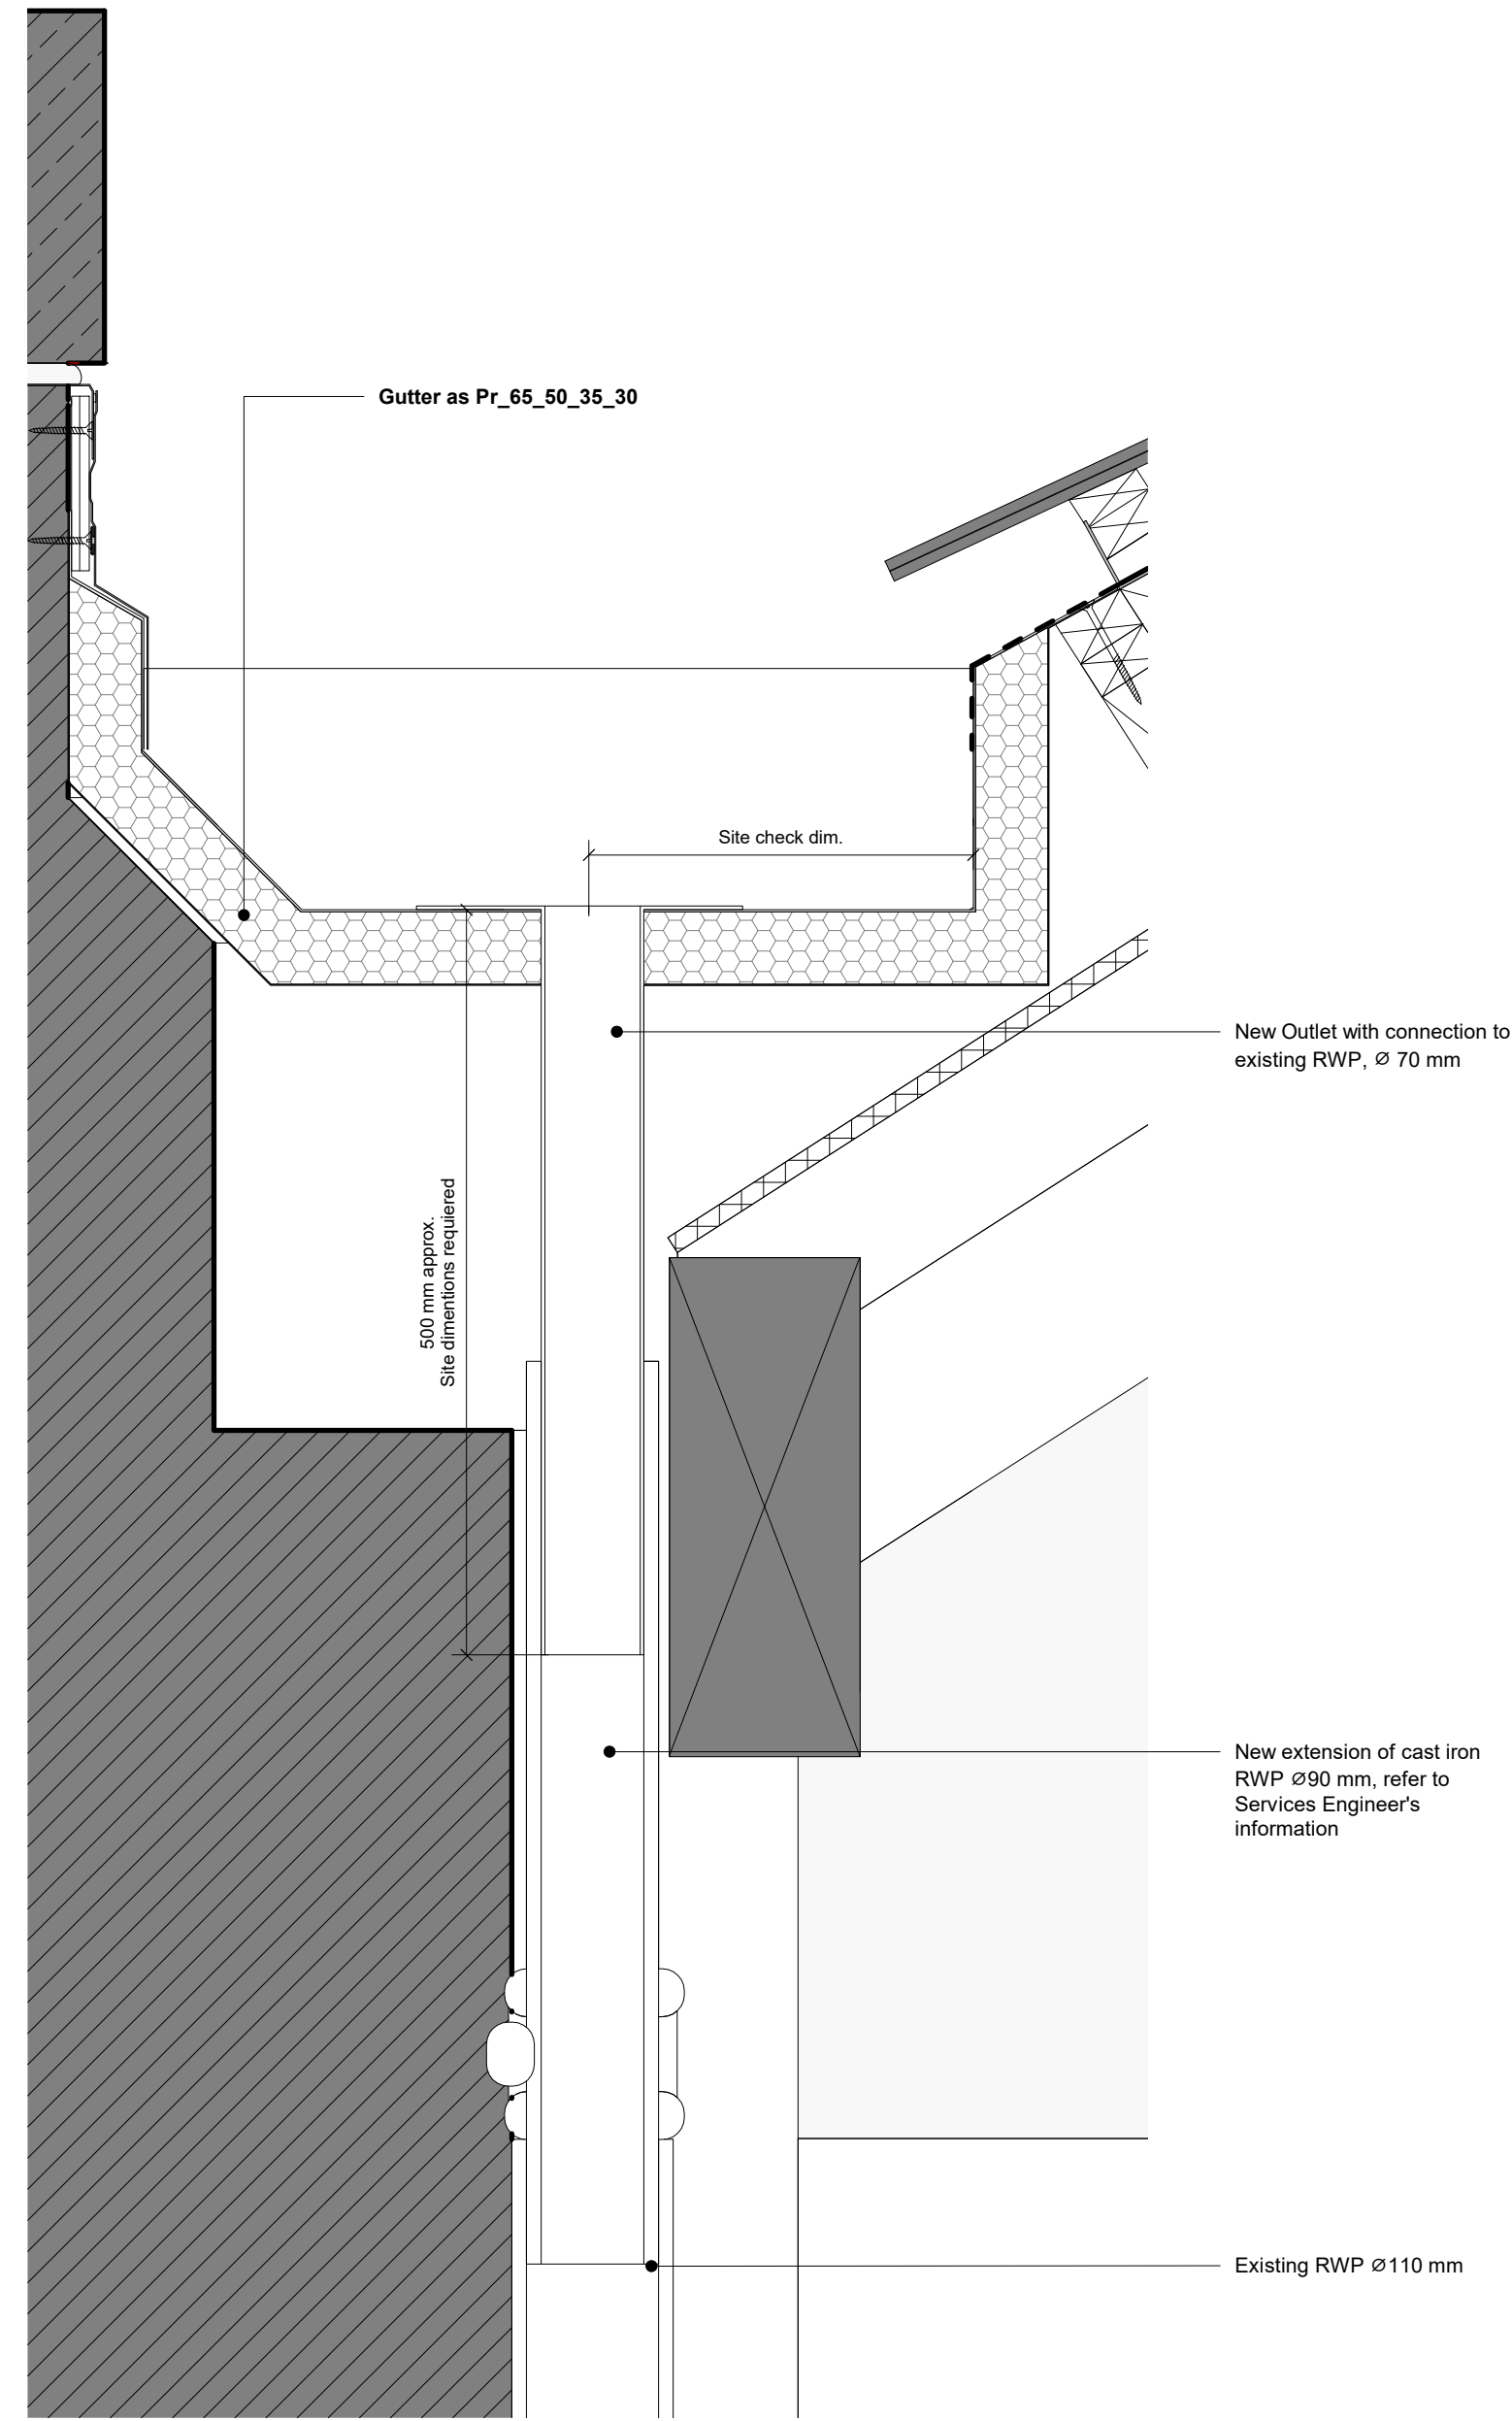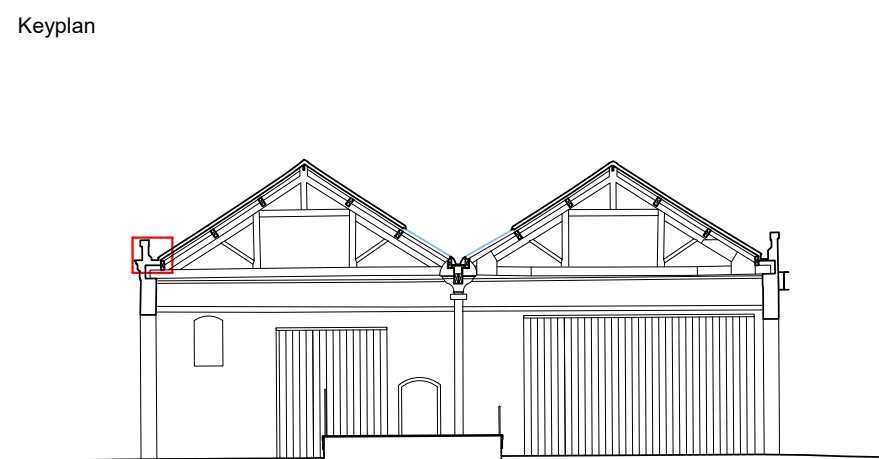

02 Proposed Parapet Gutter Outlet Detail 02
1: 5 @ A1

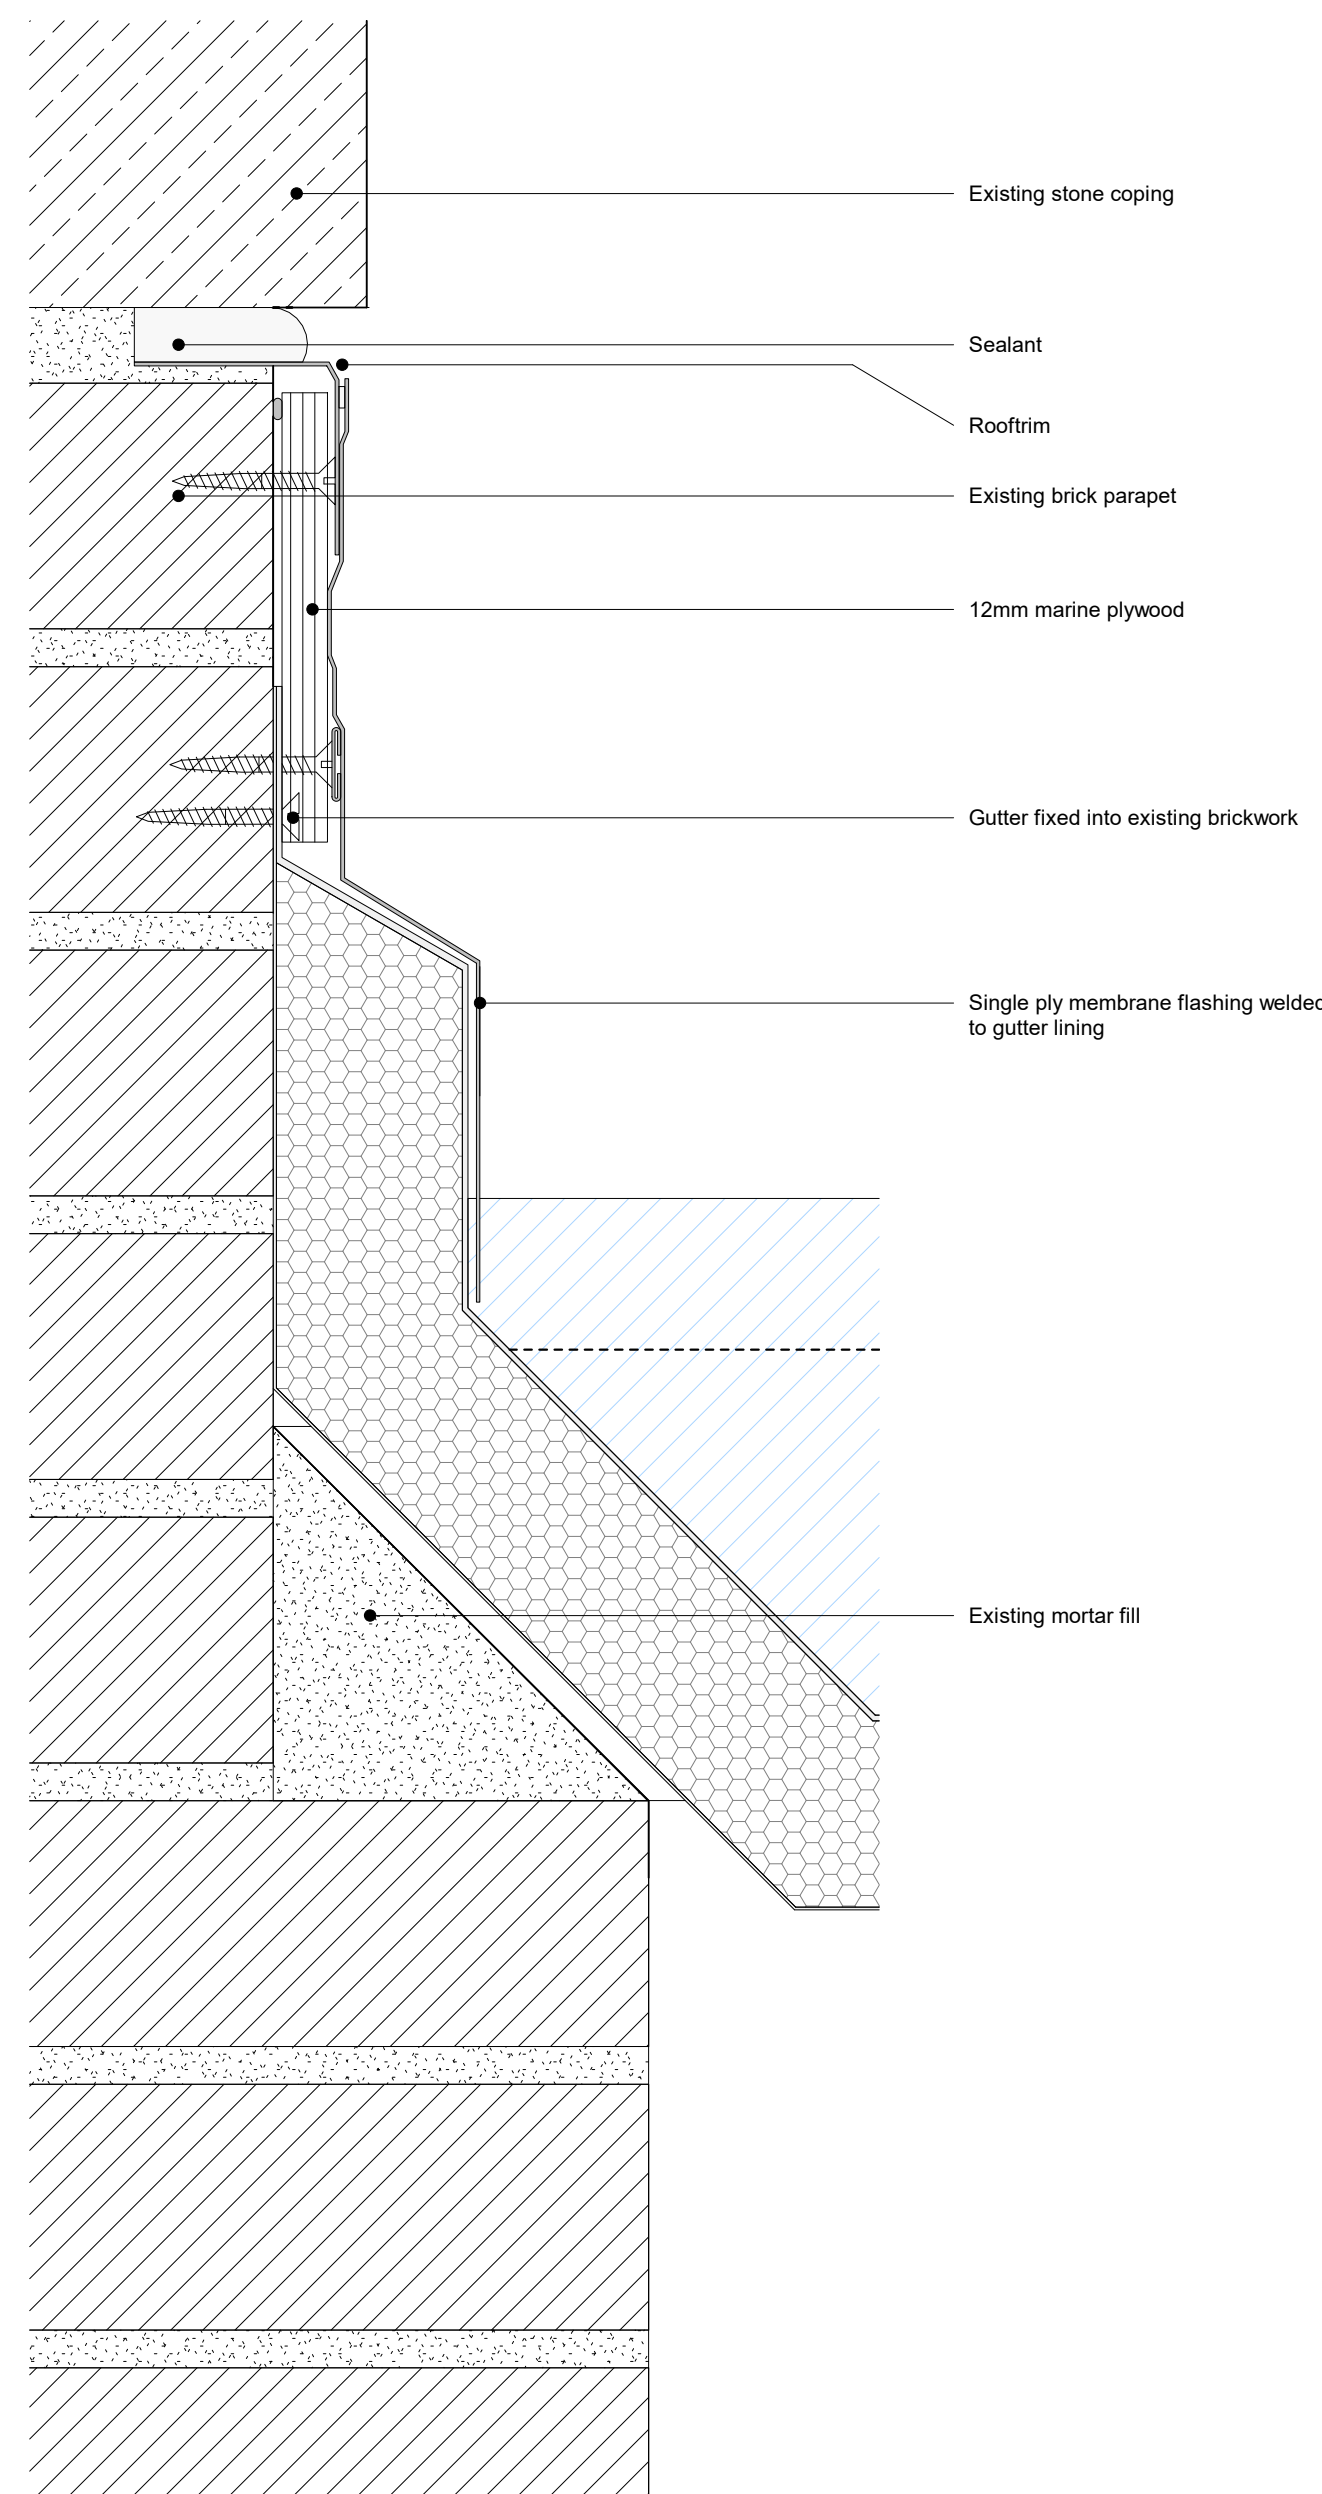

03 Proposed Parapet Flashing Detail 03
1: 2 @ A1

CARMODY GROARKE

Drawing Name	Drawing Number
Parapet Gutter Details	PHL-CGA-00-XX-DR-A-52500
Date	Issue
18.02.2022	C2
Project Name	Power Hall & Decarbonisation
Client	SIM
Project number	PHL
Scale/Format	As indicated @ A1
Drawn/Checked	Author/ Checker
Approved	Approver
CAD Reference	

Drawings are based on survey information provided and subject to changes to accommodate existing building structure and services installation. We have noted discrepancies in the survey information and clarification required following further site investigations by the contractor on site. Do not scale from drawing. Errors to be reported immediately to the Architect. All dimensions must be verified on site. To be read in conjunction with all relevant Architects', Services and Structural Engineers' drawings.

© Carmody Groarke Limited.

Carmody Groarke Limited, 67-74 Saffron Hill, London EC1N 8QX
+44 (0)20 7836 2333 www.carmodygroarke.com