


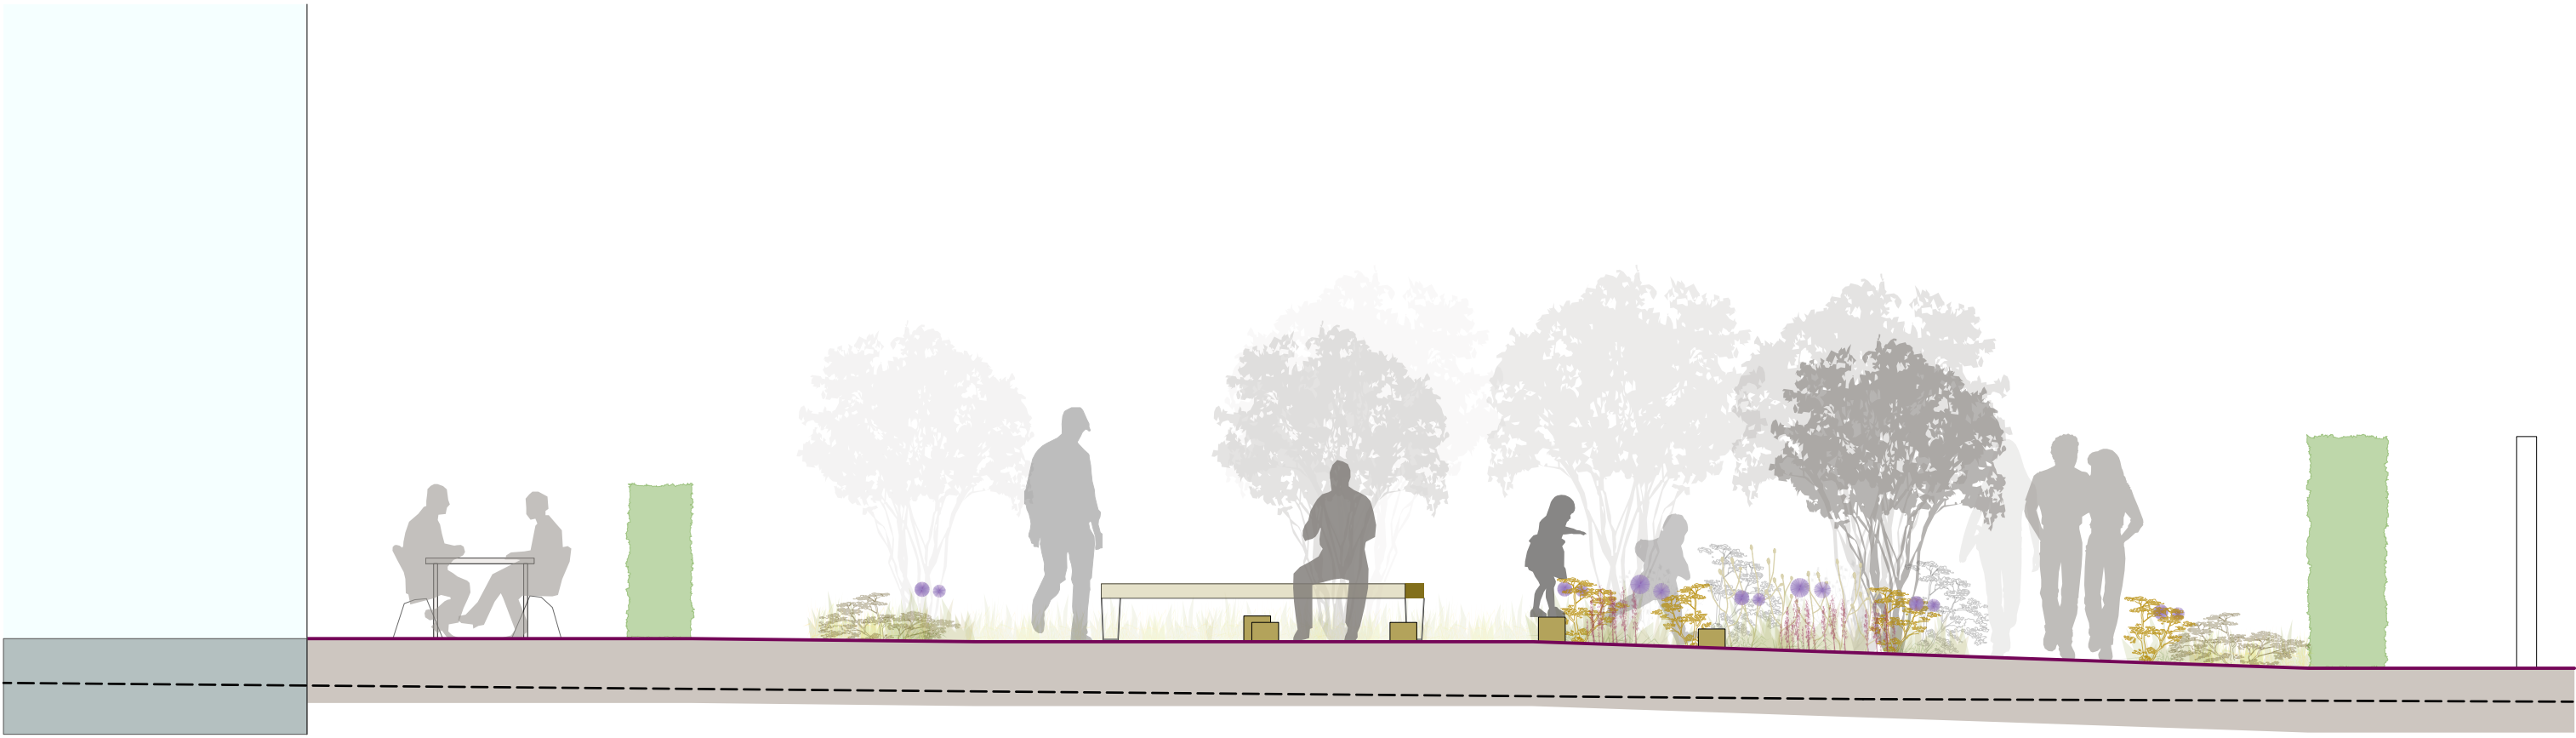

S01


Scale: 1:50 @ A1



S02

Scale: 1:50 @ A1

0m 5m 10m

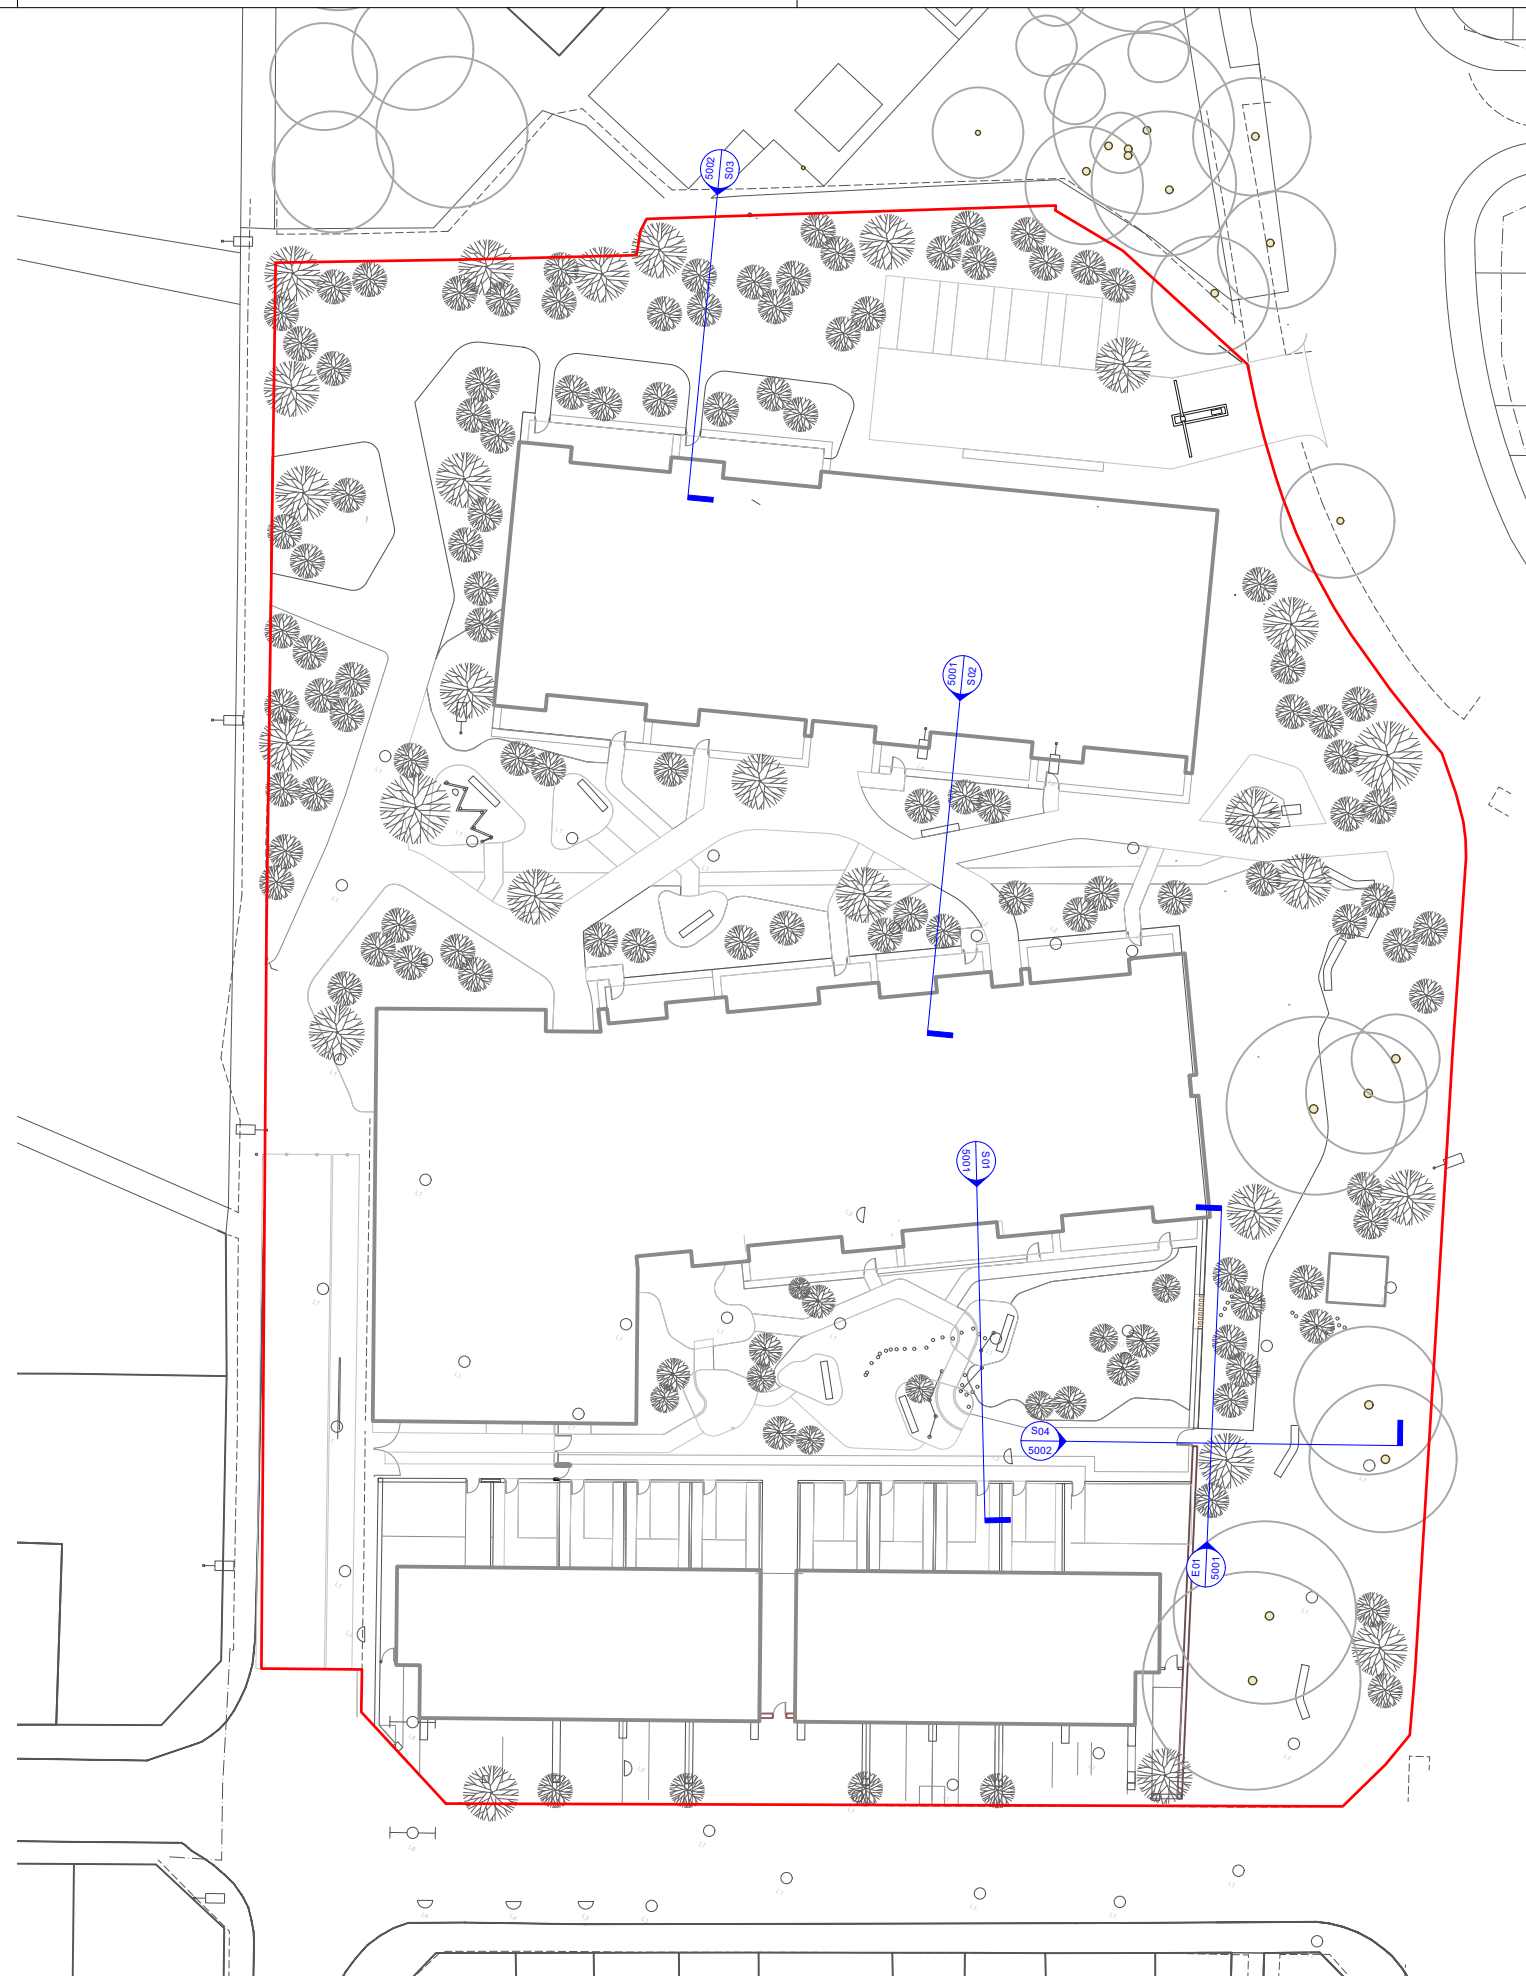

NOTES:

- DO NOT SCALE FROM THIS DRAWING. ALWAYS WORK TO NOTED DIMENSIONS.
- ALL SETTING OUT, LEVELS AND DIMENSIONS TO BE CHECKED ON SITE PRIOR TO THE INSTALLATION OF MATERIALS AND ANY DISCREPANCIES ARE TO BE BROUGHT TO THE ATTENTION OF THE CONTRACT ADMINISTRATOR IMMEDIATELY.
- THIS DRAWING MUST BE READ WITH THE RELEVANT SPECIFICATION DOCUMENTS AND DETAIL DRAWINGS. ANY DISCREPANCIES MUST BE BROUGHT TO THE ATTENTION OF THE CONTRACT ADMINISTRATOR IMMEDIATELY.
- THIS DRAWING IS COPYRIGHT PROTECTED AND MAY NOT BE REPRODUCED IN WHOLE OR PART WITHOUT WRITTEN AUTHORITY.
- ALL DIMENSIONS ARE IN MILLIMETRES UNLESS OTHERWISE STATED.

THIS DRAWING WAS PLOTTED ON:

09/06/2022

REVISION HISTORY

DATE	REV	ZONE	DESCRIPTION	CHK

- Existing ground level
- Proposed ground level

ORIGINATOR

W layer.studio
T 01625 523 157
E manchester or
newcastle@layer.studio

MANCHESTER
The Barn
One Hollin Lane
Styal
Cheshire
SK9 4JH

NEWCASTLE
Flintfab
1 Salters Road
Gosforth
Newcastle upon Tyne
NE3 1DH

CLIENT

Wates Construction Ltd.

PROJECT

Land to the west of Rodney Street
Manchester

DRAWING TITLE

Site Sections as Existing and Proposed

DRAWING NUMBER

RODSTA-LYR-XX-ZZ-DWG-L-

5001

SCALE

1:50 @ A1

REV

STATUS

PLANNING

CREATED BY

AD

CHECKED BY

ST