
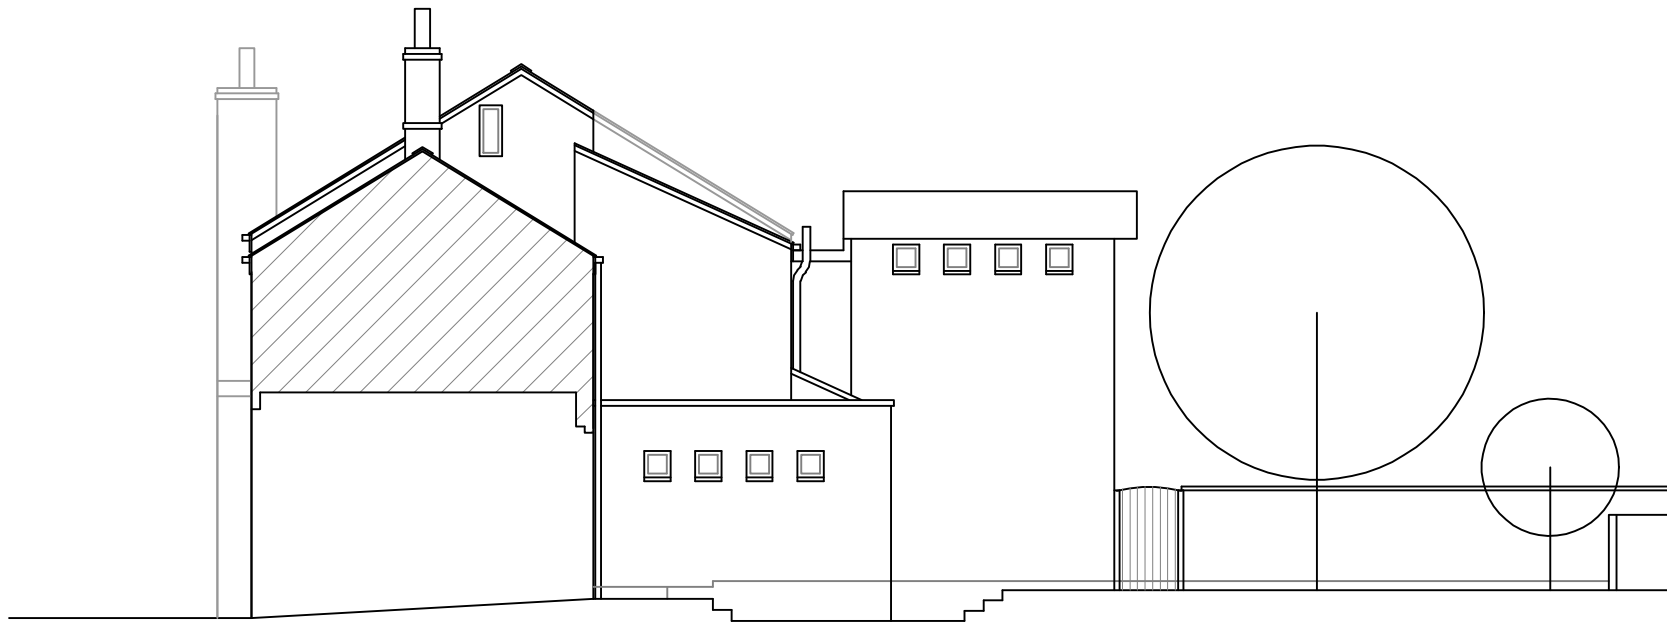


F013 - Ginnel Section (behind fence) - Proposed

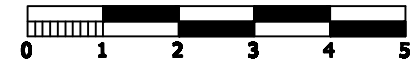

133 NELL LANE
GINNEL SECTION (BEHIND FENCE) - PROPOSED