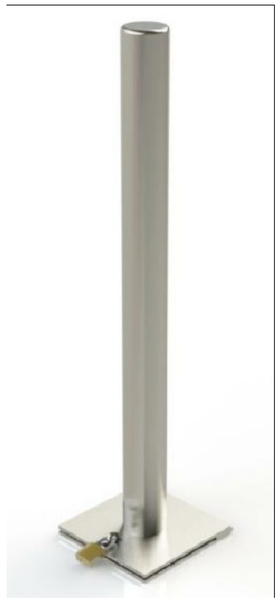

ASF ROUND FOLDING BOLLARD
OR EQUAL AND APPROVED

PLANTING KEY AND NUMBERS

1	x 50	Asarum europaeum
2	x 4	Ajuga reptans
3	x 5	Sarcococca confusa
4	x 2	Skimmia Kew Green

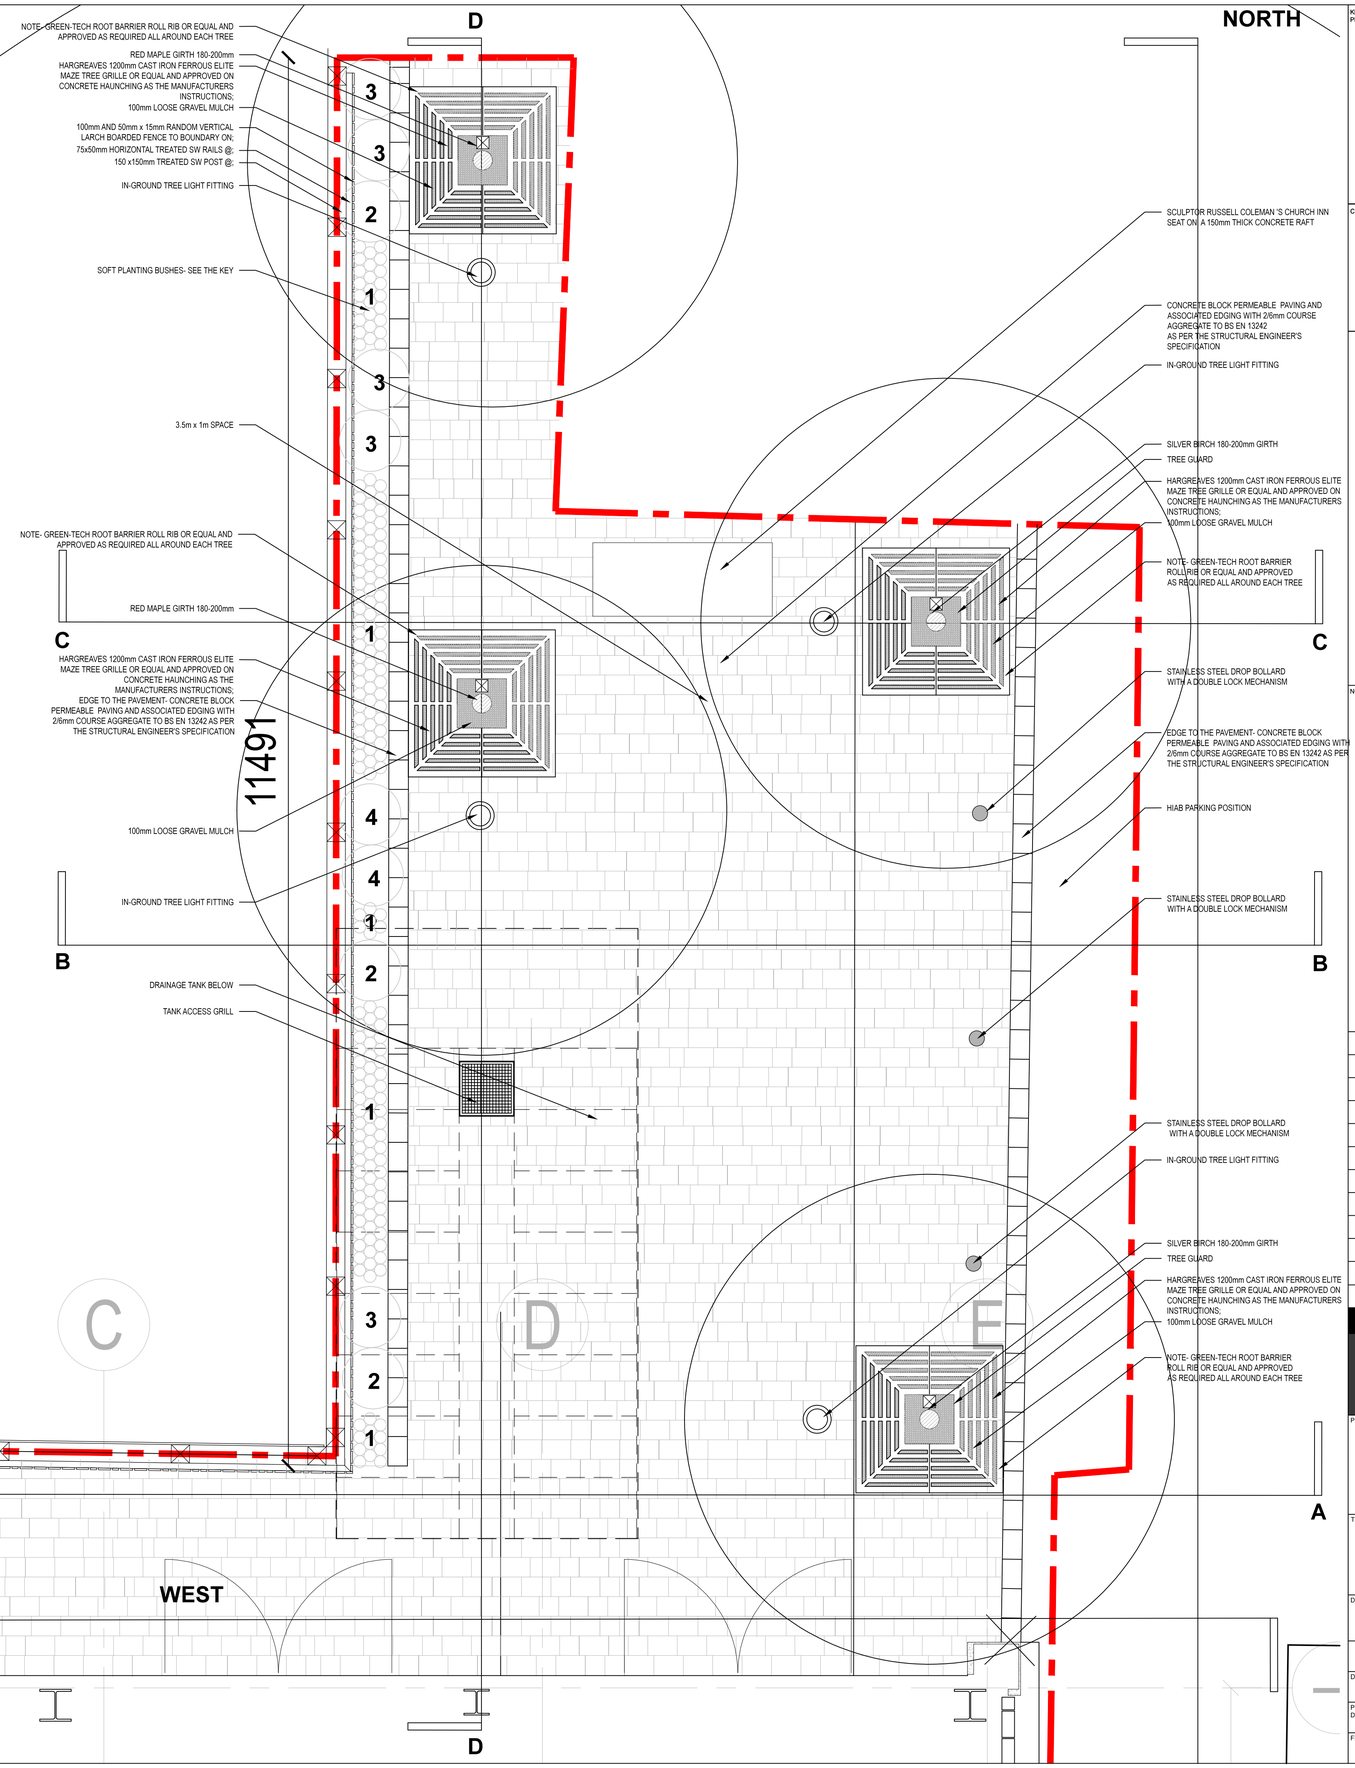

KEY PLAN

DO NOT SCALE FROM THIS DRAWING.

THIS DRAWING IS BASED ON DIMENSIONAL SURVEY INFORMATION PROVIDED BY OTHERS. THE ARCHITECT CANNOT ACCEPT RESPONSIBILITY FOR THE ACCURACY OF THIS SURVEY INFORMATION.

ALL DIMENSIONS ARE SHOWN IN METRIC.

THIS DRAWING REMAINS THE COPYRIGHT OF **CARSON & PARTNERS**

CLIENT

ALUMNO DEVELOPMENTS

NOTES

Rev	Reason for issue	Date
P04	Planting and key added	12.04.2022
P03	Tree moved, position of hiab truck	
	indicated, bike storage removed	20.01.2022
P02	Notes amended	09.12.2021

Carson & Partners
2nd Floor
Argyll Chambers
Buchanan Street
Glasgow G2 8BD
+44 (0)141 442 0036
+44 (0)203 442 0036
www.carsonandpartners.com

PROJECT

CHURCH INN

STUDENT ACCOMMODATION

HIGHER CAMBRIDGE STREET MANCHESTER

TITLE

EXTERNAL WORKS
LANDSCAPE
PLAN TO THE WEST

DRAWING NUMBER	REVISION
AL(90)002	P04

PLANNING

DATE	DRAWN BY	SCALE
29.09.2021	GMcG	1:25@A1
PLOT DATE	CHECKED BY	PROJECT NUMBER
	JR	0203

FILE REFERENCE
D463-CAP-ZZ-00-DR-L-9021