


52 PRINCESS STREET

L1 MEETING ROOM | RCP

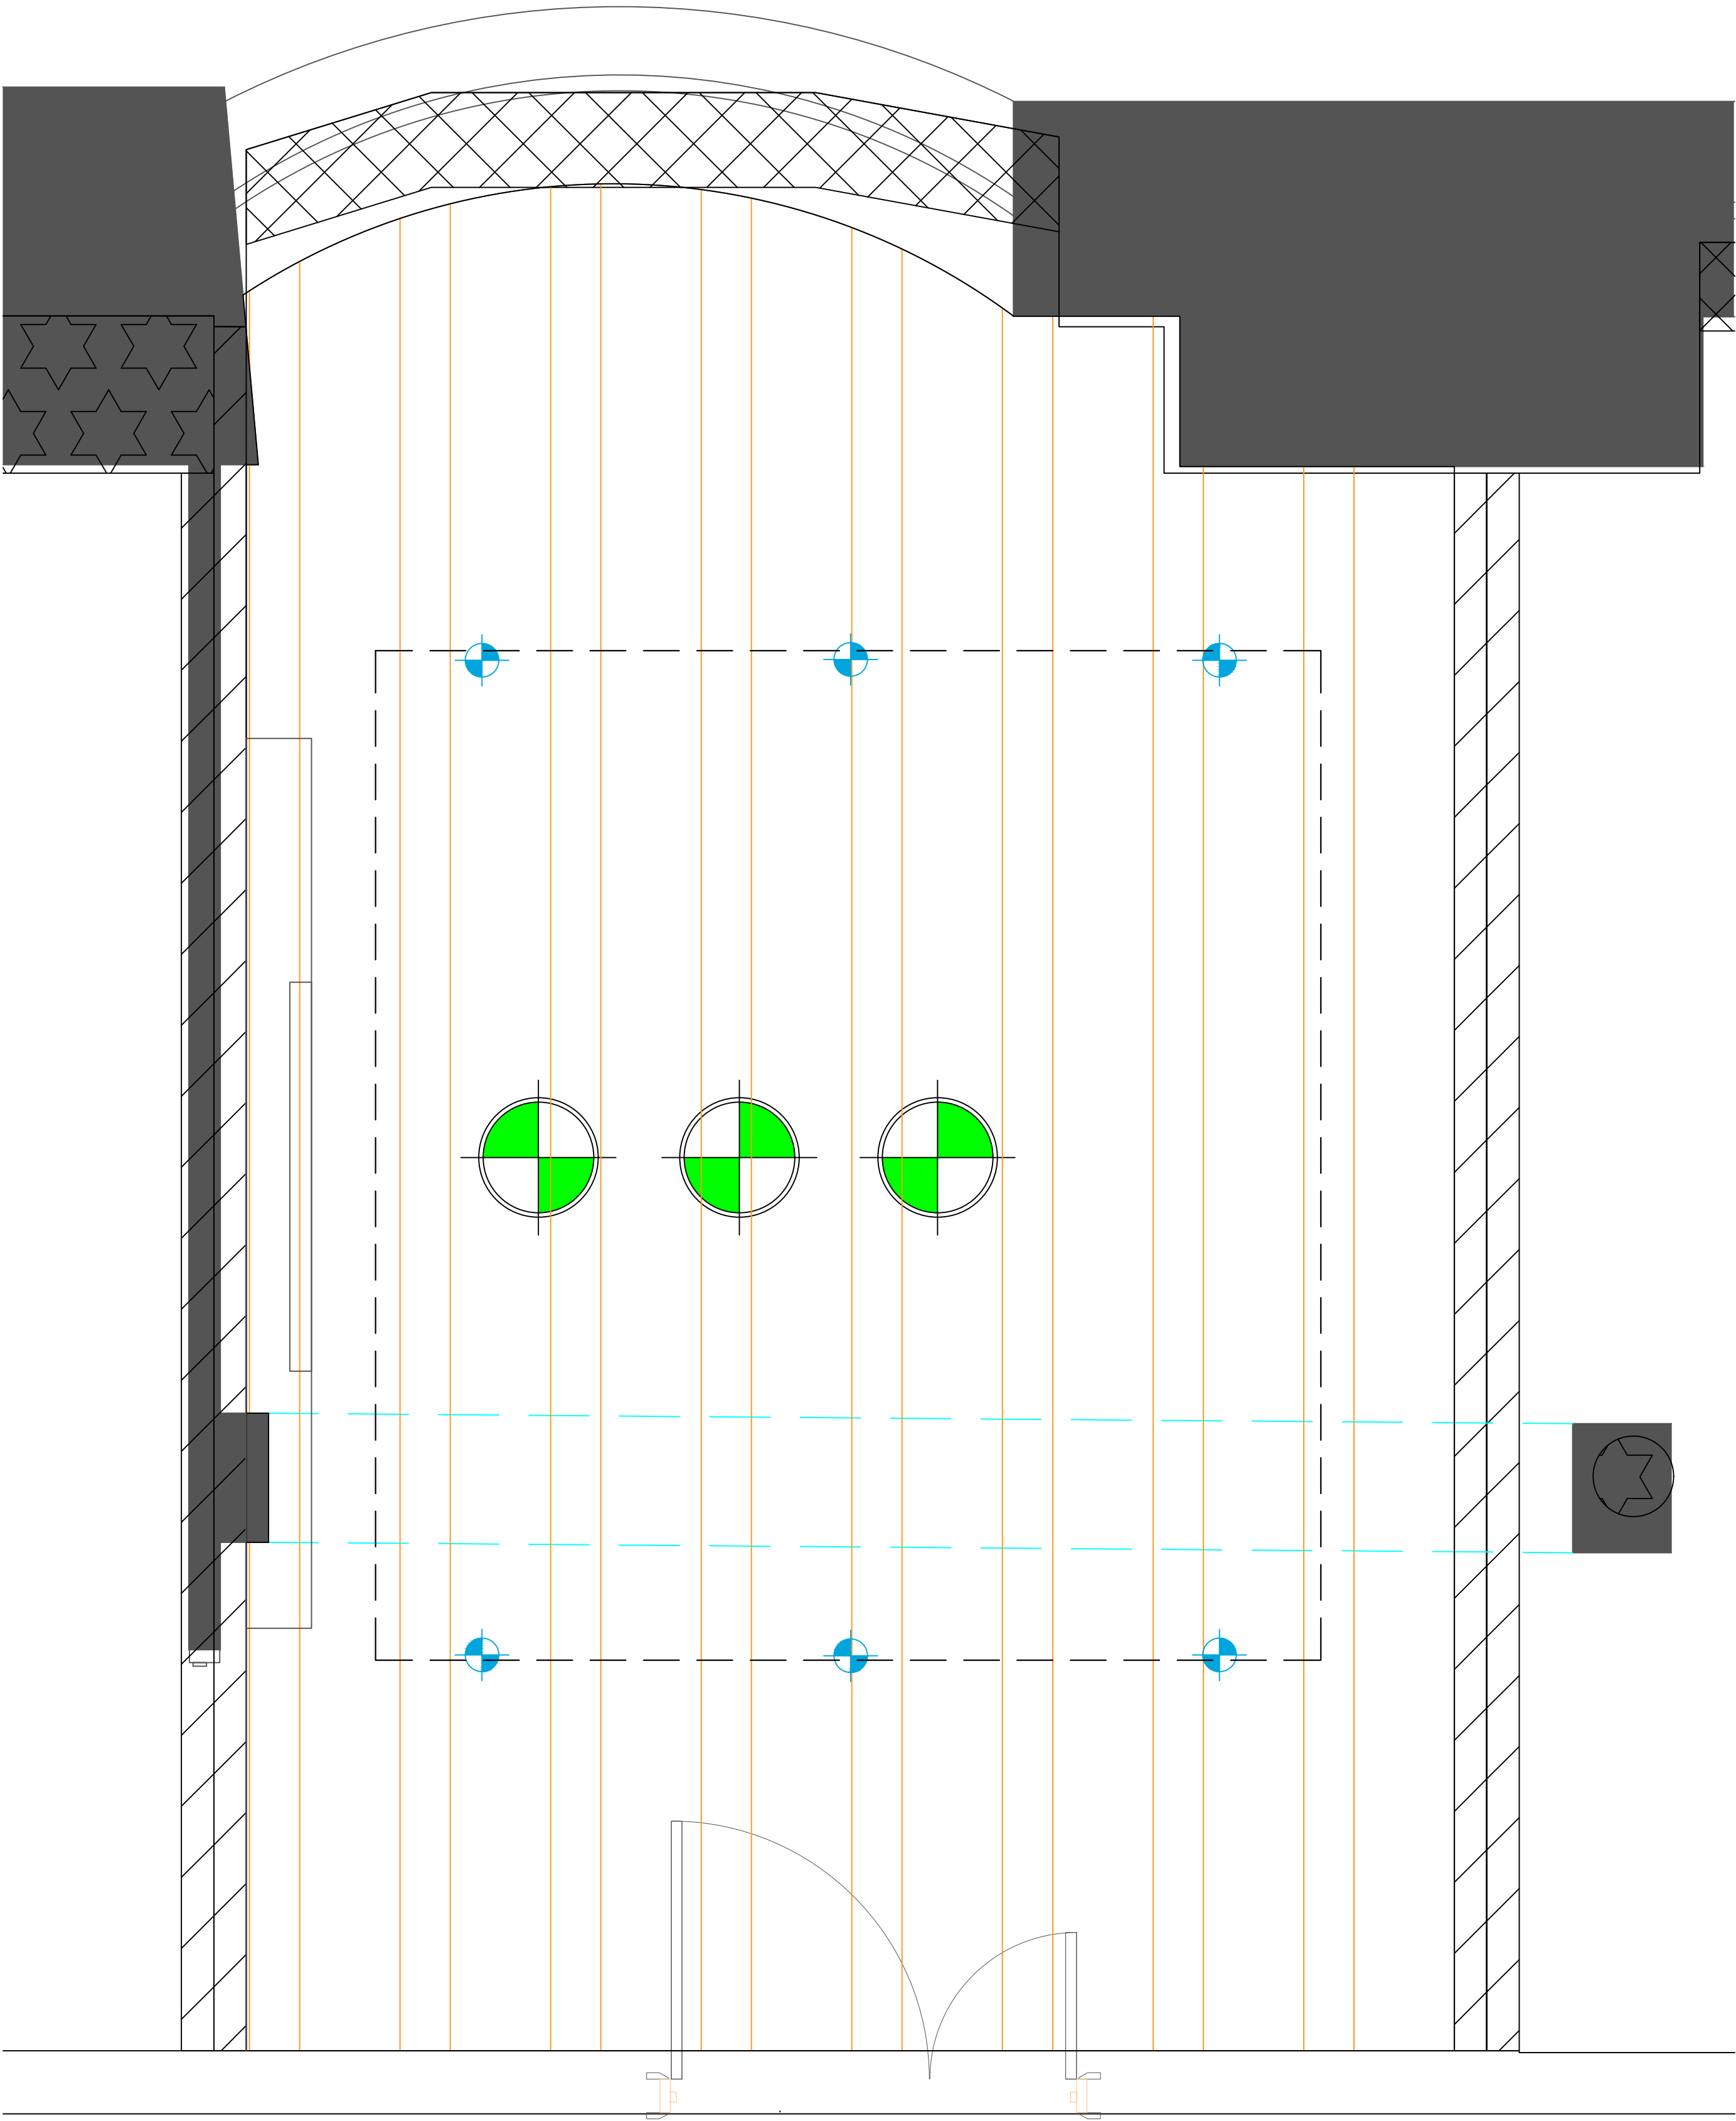

IMPORTANT NOTE
ELECTRICAL CONTRACTOR TO ENSURE ADEQUATE EMERGENCY LIGHTING AND SMOKE DETECTION IS SUPPLIED


IMPORTANT NOTE
CONTRACTOR TO CONFIRM LUX LEVELS MEET CIBSE GUIDELINES. CONTRACTOR TO PROVIDE LIGHTING LUX LEVEL CALCULATION TO EMPLOYER FOR APPROVAL PRIOR TO ORDERING / INSTALLATION

M&E CONTRACTOR TO PROVIDE OWN DRAWINGS RELATING TO THE LIGHTING, FIRE AND CCTV

THIS DRAWING IS PROTECTED UNDER COPYRIGHT AND AT NO TIME MUST ANY PORTION OF THIS DRAWING BE REPRODUCED OR COPIED IN ANYWAY WITHOUT THE PERMISSION OF RU CREATIVE LTD.
ALL DIMENSIONS MUST BE CHECKED ON SITE AND NOT SCALED FROM THIS DRAWING.

SUBJECT TO SITE SURVEY

IMPORTANT NOTE
THIS DRAWING SHOWS DESIGN INTENT AND IS SUBJECT TO SITE CONDITIONS - ANY PART OF THE DESIGN THAT CONTRADICTS BEST PRACTICE THEN PLEASE MAKE THE DESIGN TEAM AWARE.
SITE SURVEY REQUIRED PRIOR TO PLACING ORDERS.

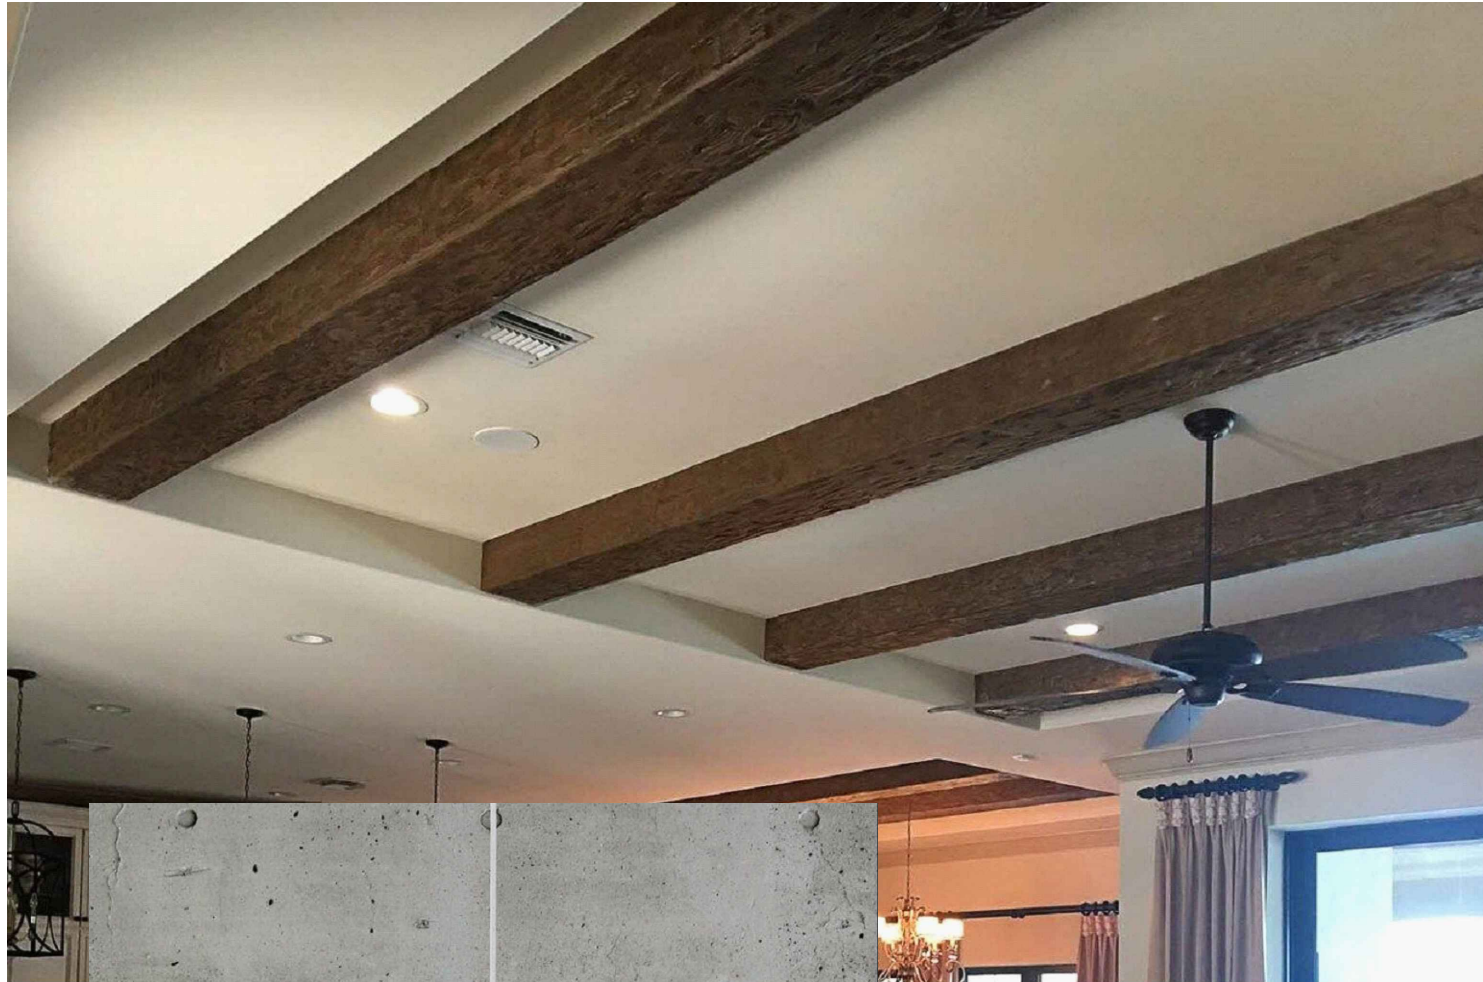

CEILING DESIGN INTENT & PENDANT LIGHTS OVER MEETING TABLE

RCP KEY


- NORDLUX > GRANT 35 > BRASS FINISH (TO HANG APPROX 1300MM HIGH FROM FLOOR)
- APPROXIMATE BEAM LOCATION
- GU10 RECESSED LED SPOT LIGHTS COOL WHITE (DIMMABLE) BLACK WITH BLACK TRACK

ADDITIONAL NOTES:

- EXISTING LIGHTING TO BE REMOVED
- SWITCH SPOT LIGHTS AND PENDANTS LIGHTS SEPARATELY

REV	DETAILS	BY	DATE
2	TRACK LIGHTING, NO PLASTERBOARD TO CEILING	RU	16.06.22
1	SPOT LIGHTS	RU	18.01.22

LOCATION PLAN (NTS)

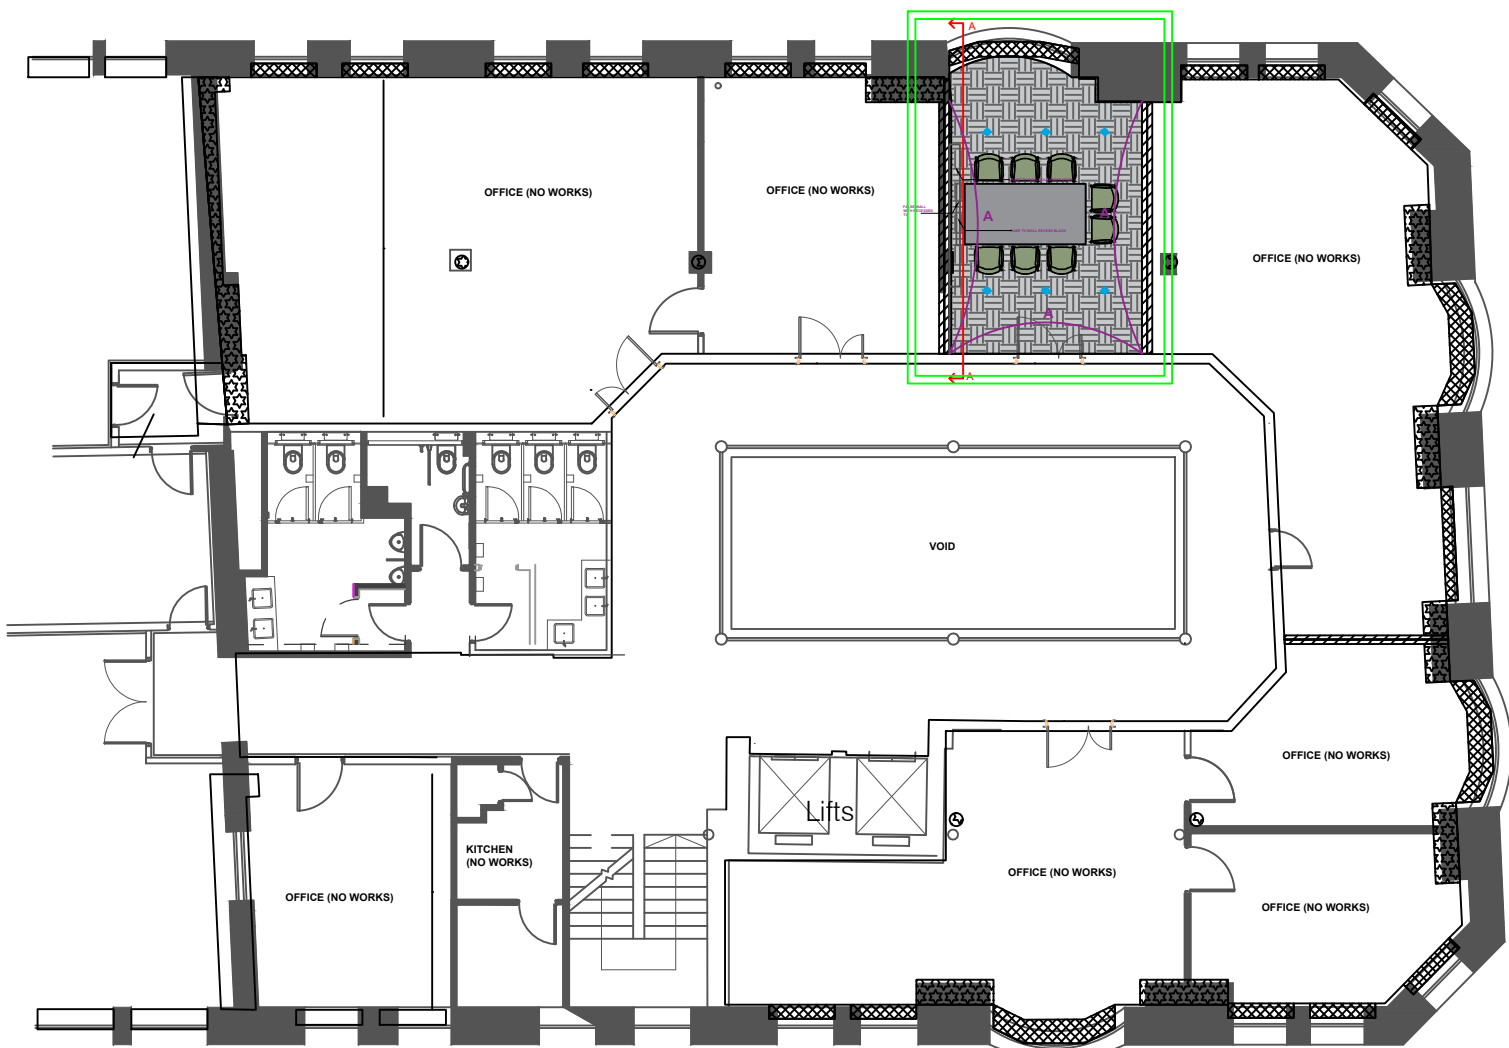

FIRST FLOOR

ruCREATIVE

6.34 WINDSOR HOUSE
HARROGATE HG1 2PW
TELEPHONE: 01423 52 02 69
EMAIL: INFO@RUCREATIVE.CO.UK
WEB: WWW.RUCREATIVE.CO.UK

CLIENT

ADAPT REAL ESTATE

PROJECT

52 PRINCESS STREET
MANCHESTER
M1 6JX

TITLE

RCP

SCALE	DATE	DESIGNER	CHECKED BY
1:15 @ A1	08.12.21	JBH	RU

DRAWING NO.

PROJECT NO.	BUILDING	LEVEL	DRAWING NO.	REV
52.PRIN.ST	52PS	L1	M1-GA021	2