



DRAWINGS NOT TO BE SCALED FROM - ONLY USE DIMENSIONS INDICATED

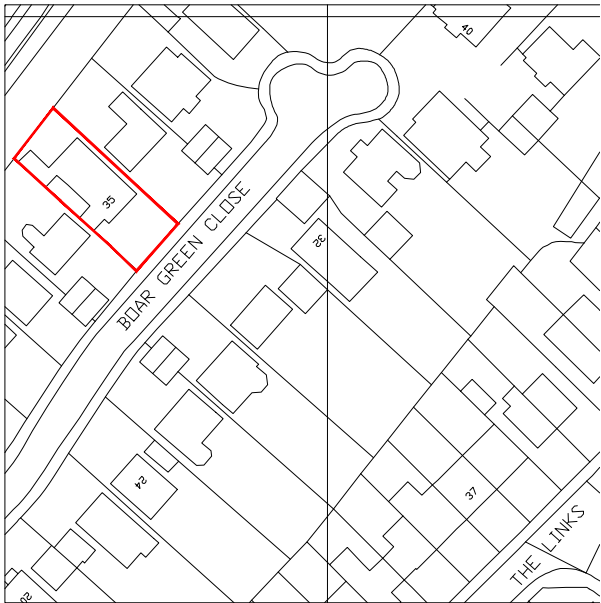

- Existing drainage to be checked before construction commences and Architect informed of discrepancies from plans.
- Contractors must check all dimensions on site and discrepancies to be reported immediately to the Architect before proceeding.
- Assumed direction of joists marked on plan. Contractor must inspect the building prior to site start and inform Architect of any discrepancies prior to site start.
- All new timber sizes to be checked and approved by building control prior to site start.

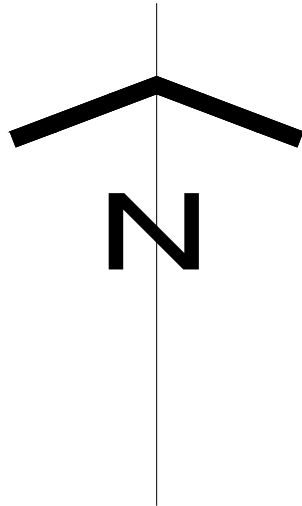

blu room
architecture

Project: 35 Boar Green Close Moston	
Drawing: Location Plan	
Project Ref: 22/037	Drawing No: 03
Scale: 1:1250	
Drawn: IG	Revision: /
Date: July 2022	

THIS DRAWING IS COPYRIGHT: CONTRACTORS MUST CHECK ALL DIMENSIONS ON SITE, ONLY FIGURED DIMENSIONS ARE TO BE WORKED FROM. DISCREPANCIES MUST BE REPORTED IMMEDIATELY TO THE ARCHITECTS BEFORE PROCEEDING.