


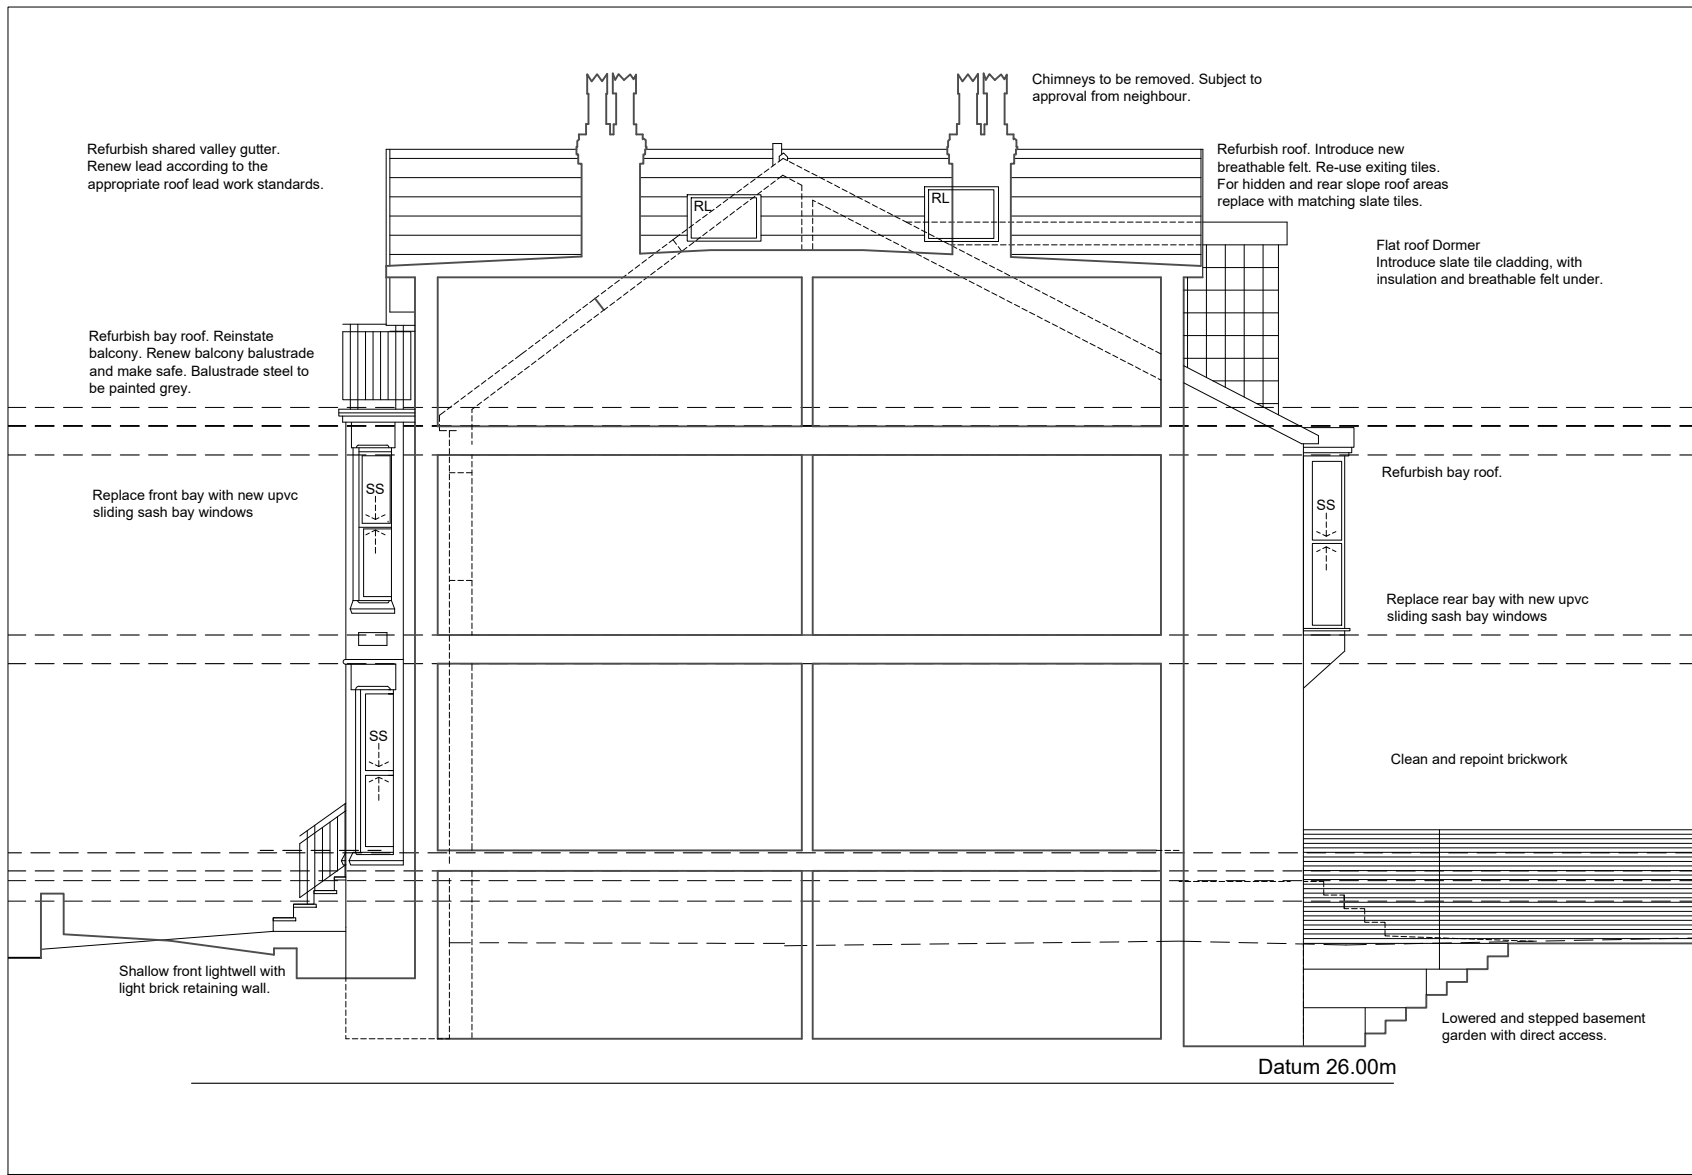

PROJECT 13 Maple Av, Chorlton.			CLIENT APL		
PROJECT NO 159 -	SITE 13MAP -	PHASE PL -	DWG NO EL4	REV	
DRAWING TITLE Proposed East/Sectional Elevation					
PHASE Planning - PL		DATE 04/06/22	REV	DATE	REV
SCALE 1 : 100	SHEET A4				
sj simon james arq ltd/architects UK: 120 Grosvenor st, All Saints, Manchester, M1 7HL					